



Notes


Dimensions are in millimetres unless otherwise stated.

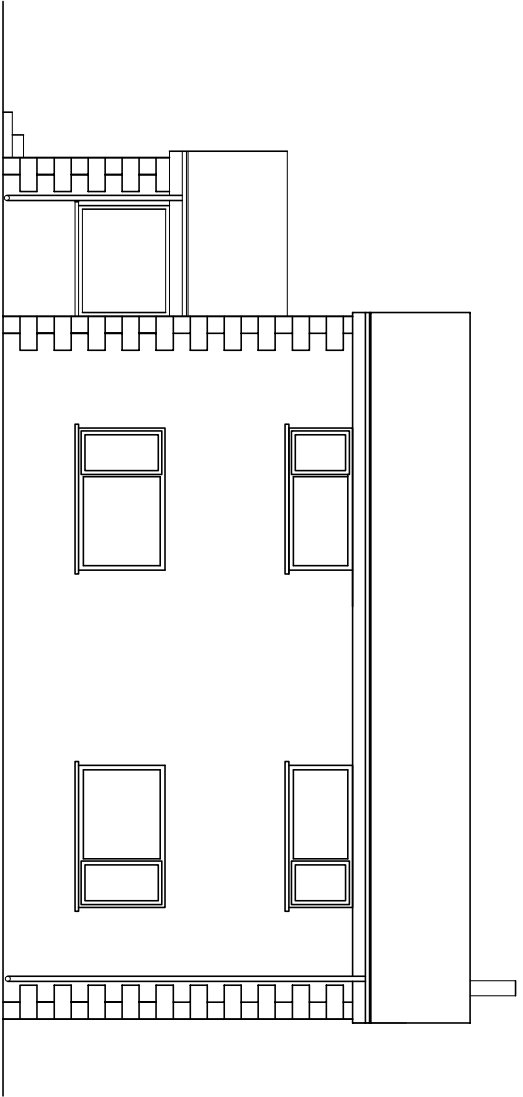


PROPOSED SOUTH EAST ELEVATION.

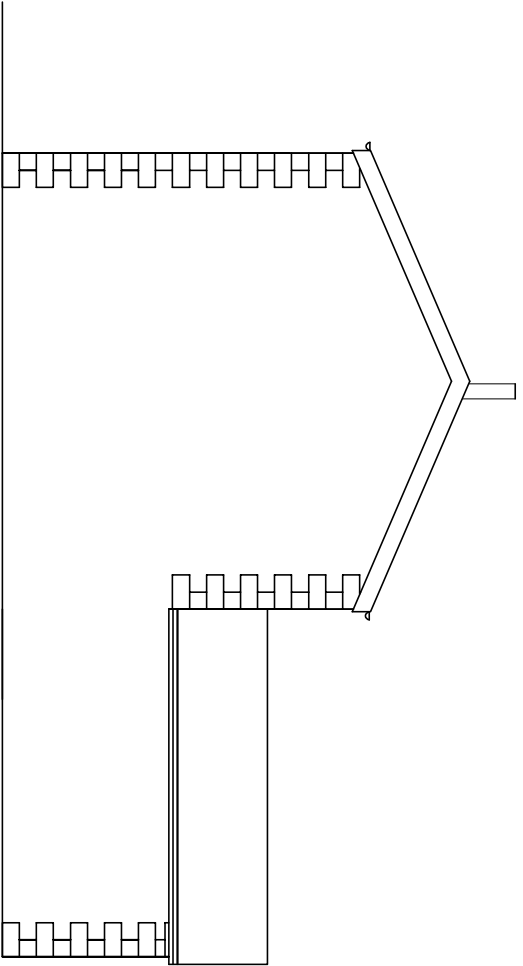

PROPOSED REAR ELEVATION

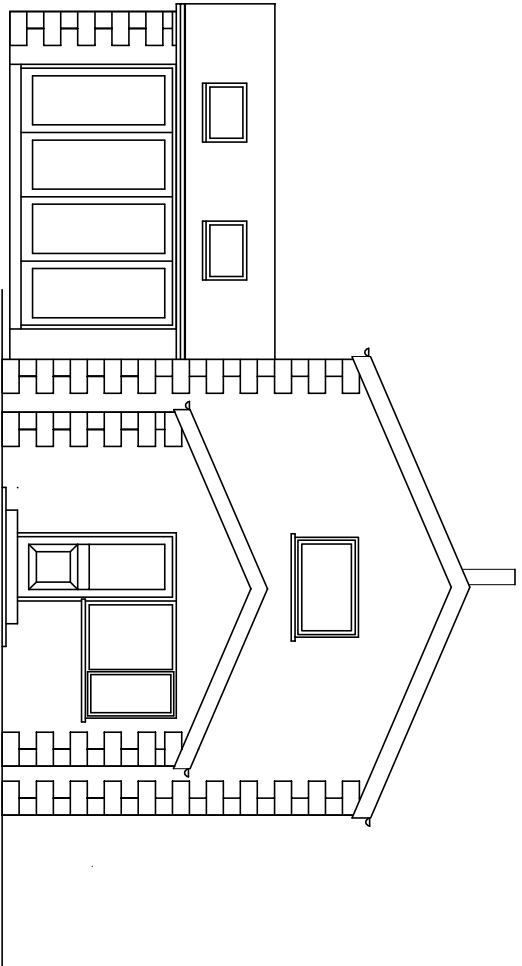

PROPOSED FRONT ELEVATION.

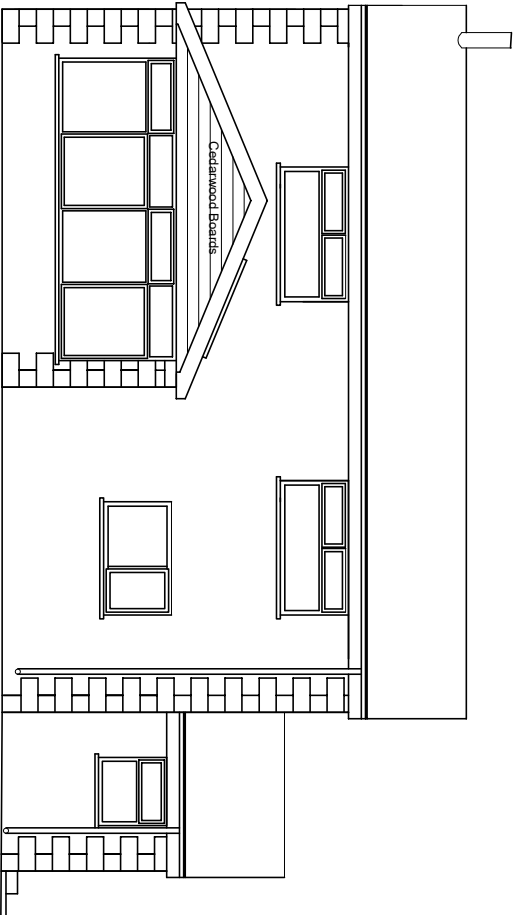

PROPOSED NORTH WEST ELEVATION.

Date 12.03.23		Scale 1 : 100 on A3	
Drawn By DD	Checked by		
Site Address			
PROPOSED CONSERVATORY AND GARAGE AT OAKTREE FARM, SKEWEN, NEATH.			
Title.			
PROPOSED ELEVATIONS			
Drawing No		Rev.	
Oaktree 4		Date	