


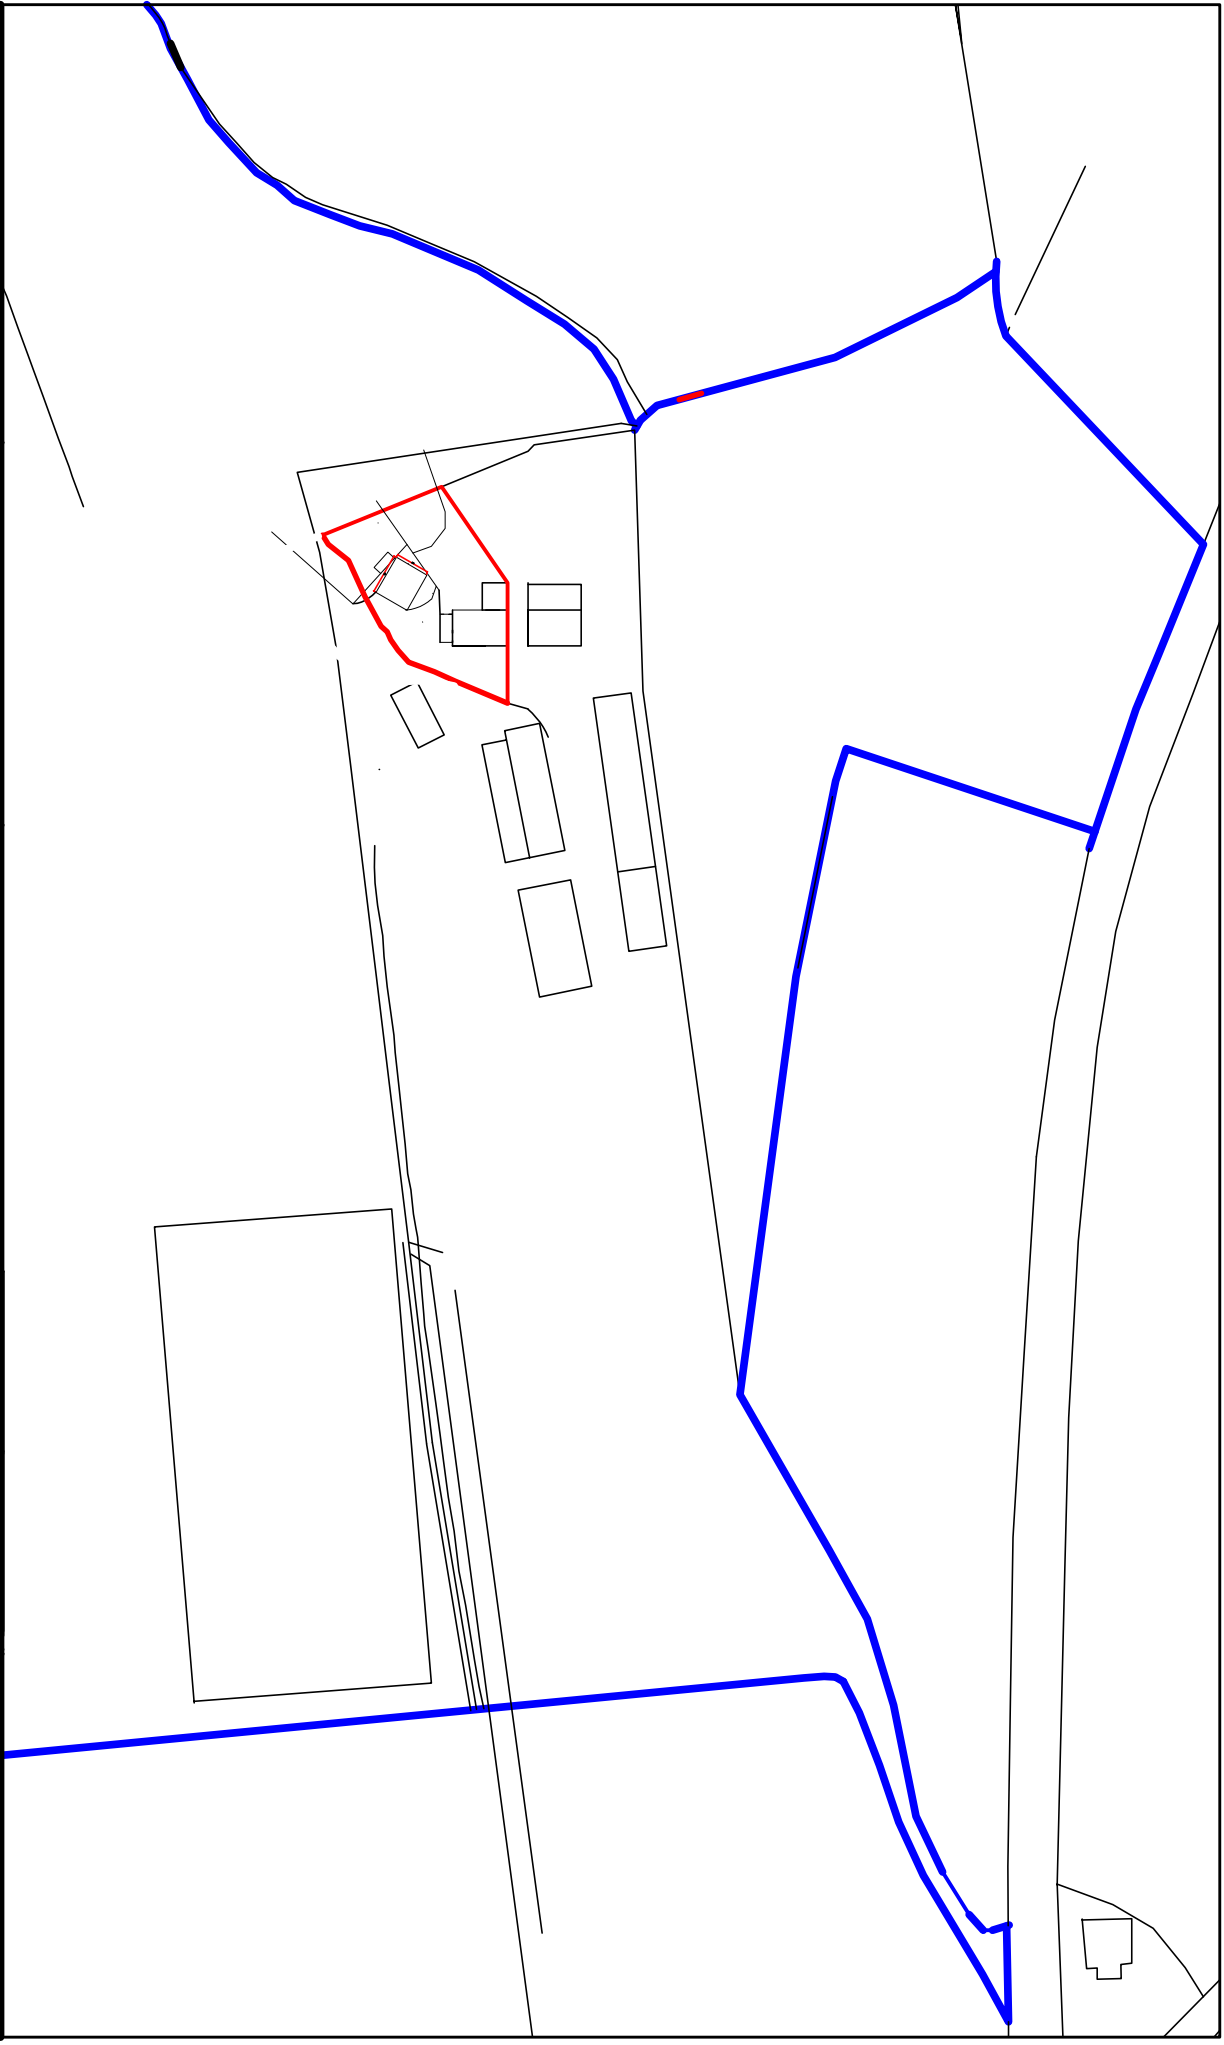

Site Address	Title	
PROPOSED CONSERVATORY AND GARAGE AT OAKTREE FARM, SKEWEN, NEATH.		
SITE PLANS		
Notes Dimensions are in millimetres unless otherwise stated.		
Date 12.03.23	Scale 1 : 1250 on A4	
Drawn By DD	Checked by	
Drawing No Oaktree7	Rev.	Date