


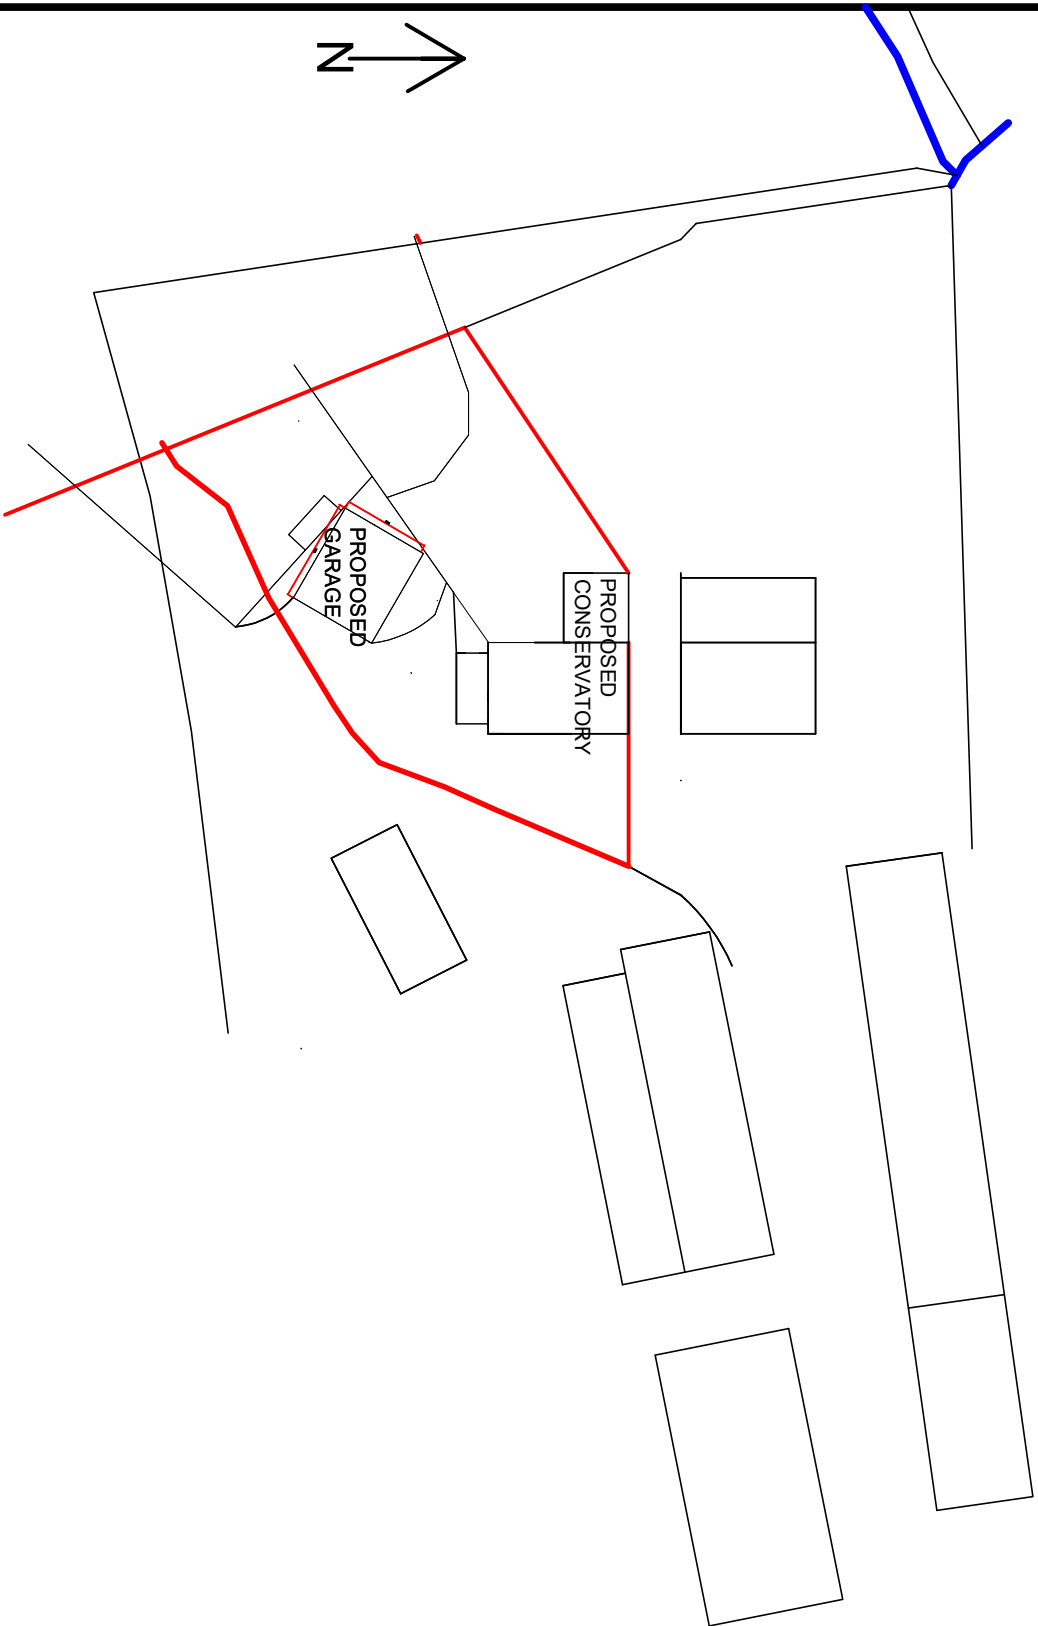

PROPOSED SITE PLANS

Site Address	Title			Notes		Date		Scale			
PROPOSED CONSERVATORY AND GARAGE AT OAKTREE FARM, SKEWEN, NEATH.	SITE PLANS			Dimensions are in millimetres unless otherwise stated.		12.03.23		1 : 500 on A4			
				Drawn By		Checked By		Rev.		Date	
				DD				A		11.11.23	
								B		13.11.23	
				Drawing No		Oaktree7					