


RECEIVED
23 AUG 2018

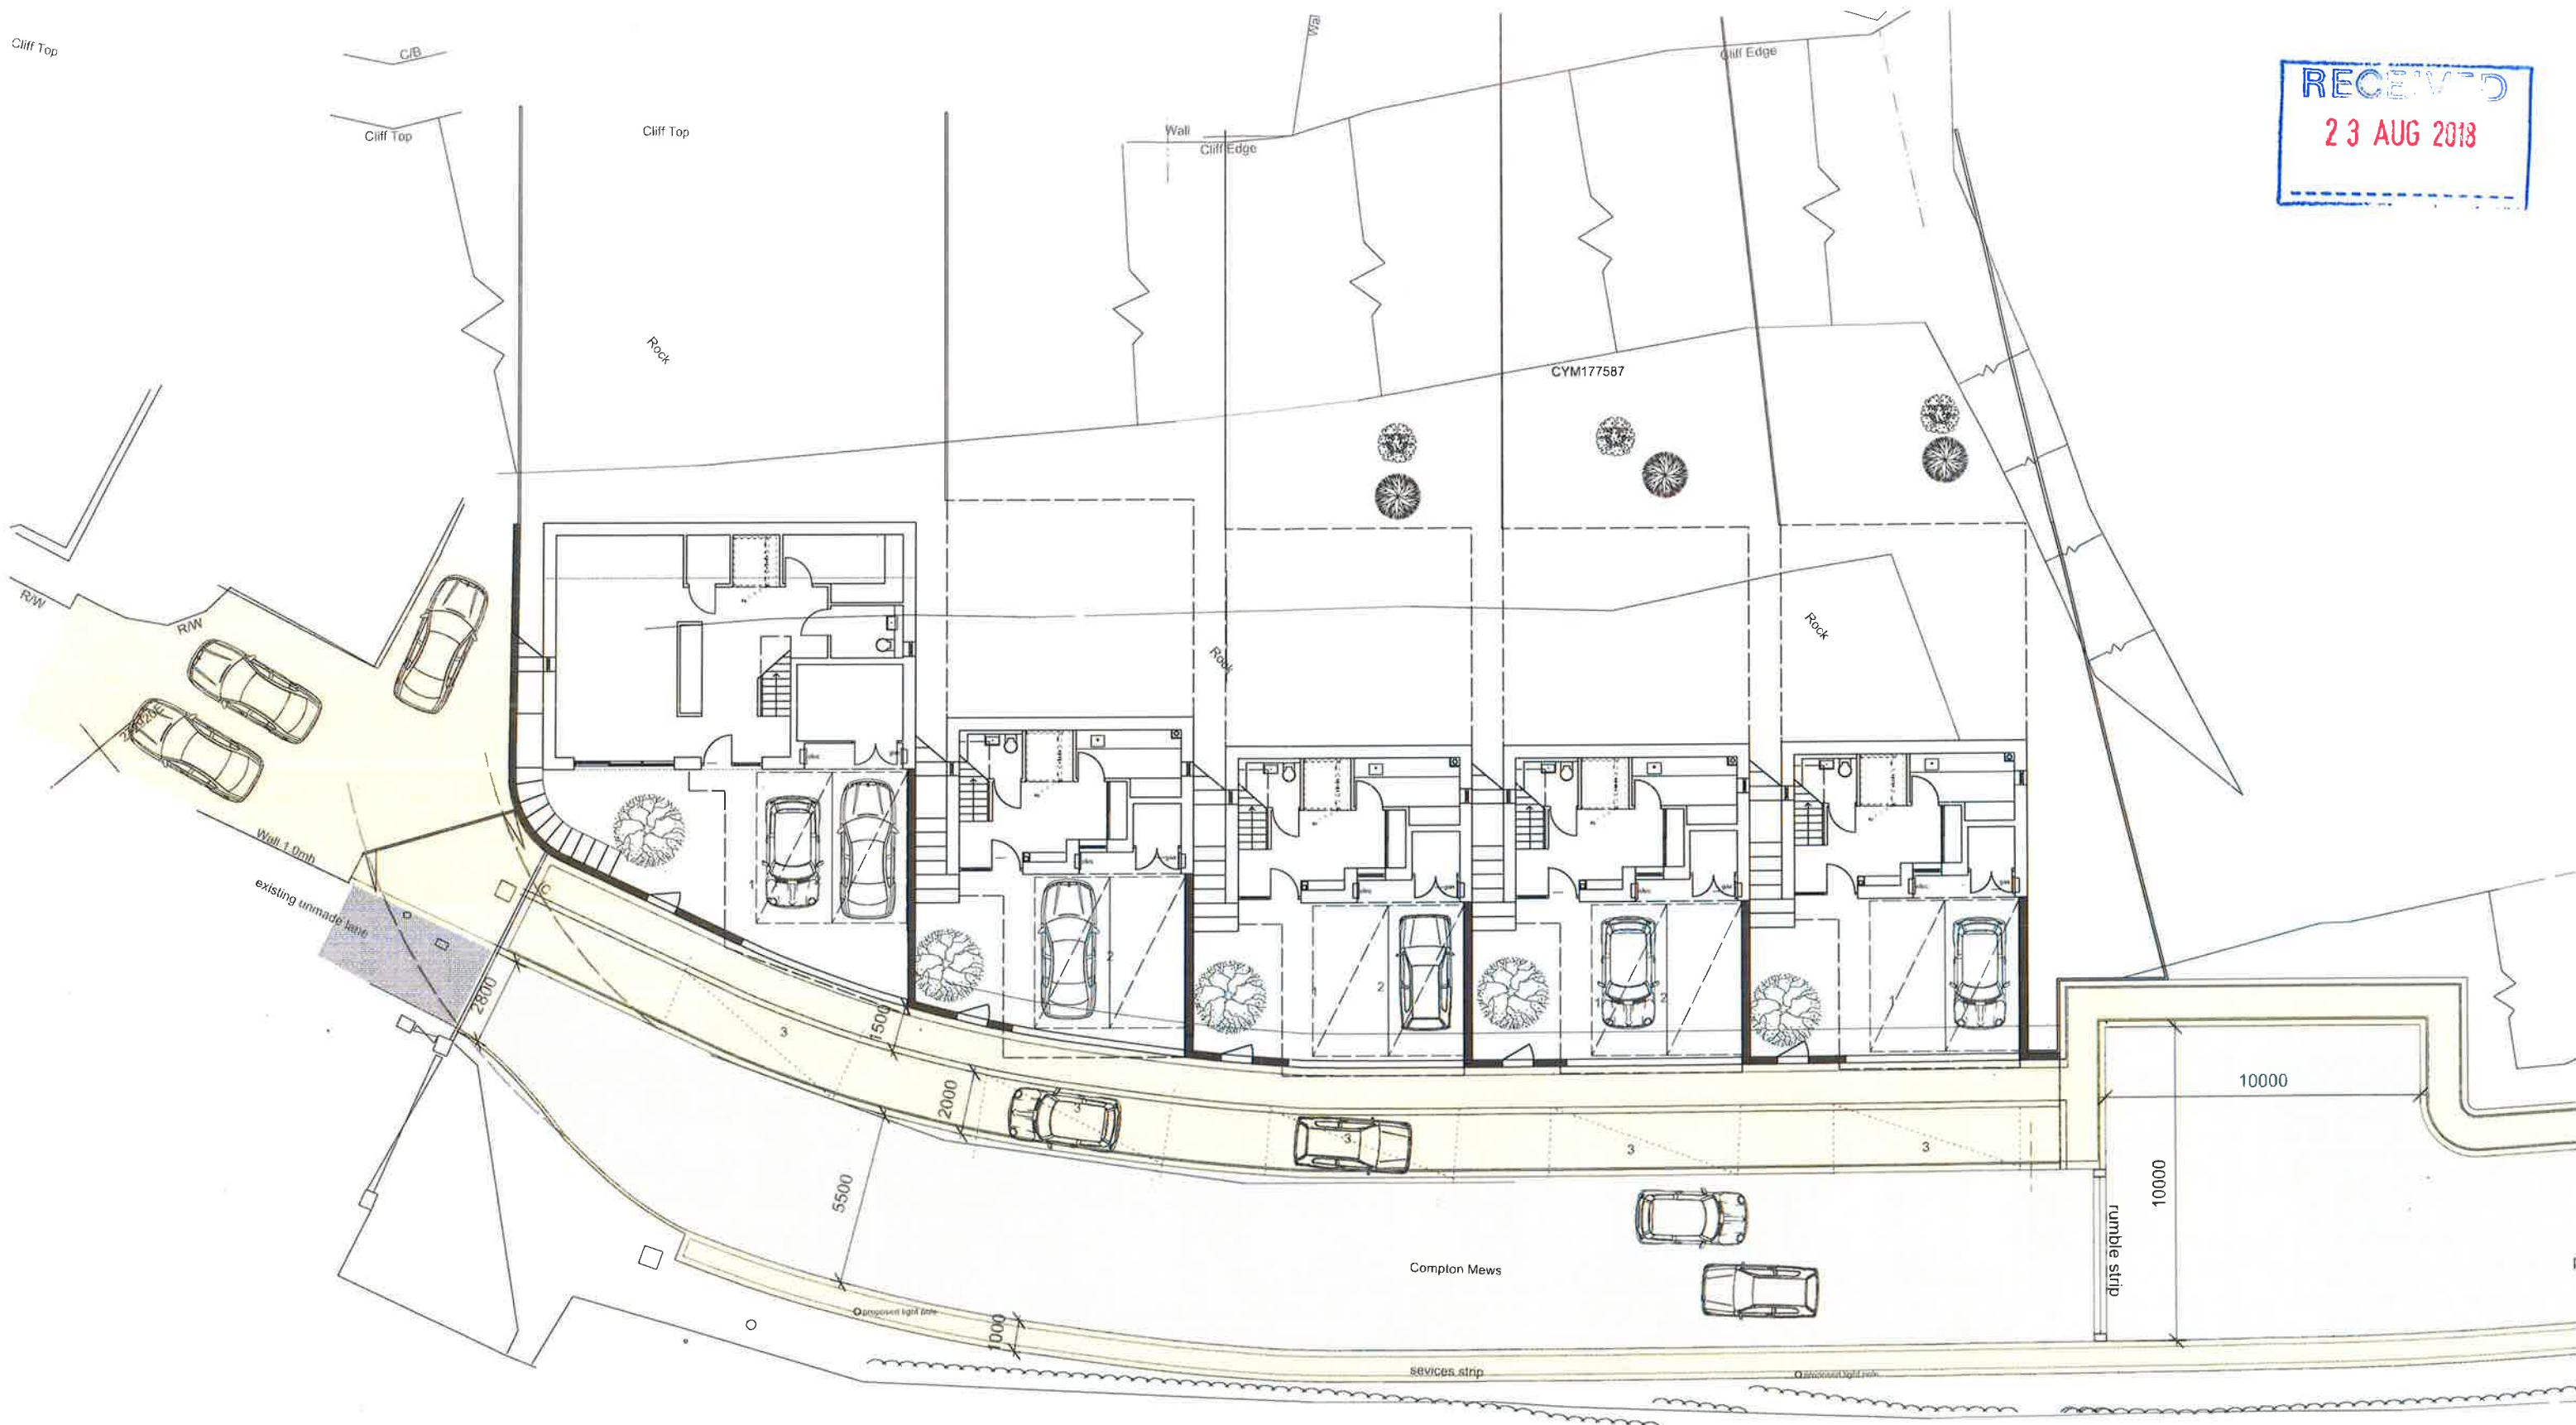

STAGE: Planning

PROJECT NAME
Compton Mews, Skewen

Drawing Title Proposed: Site Plan (LOWER GROUND)

Job no: 1504

Drawing No: P03
Revised: 1:200@A3
Date: 20.12.2017

Drawn by: Checked by:



Revisions



Notes

Do NOT scale off this drawing. For Planning application purposes only. Check all dimensions on site before ordering materials or commencing work and notify Architects of any discrepancies immediately. Copyright belongs to the Architect

CDM (Health & Safety) Regulations 2015

Significant Risks & recommendations at Pre-construction Phase:

1. Risk of rockfall from cliff face onto construction site. **Structural Engineer** to advise on support during demolition & construction phase.

2. Risk from interface with members of the public: **Contractor to agree safe working practice with during construction phase** and to secure site from public access and provide warning notices.

3. Potential risk from buried services & overhead cables.

studio walmsley
ARCHITECTS

m 07971 833046
t 029 2051 5250
e jacqui@studiowalmsley.com
w www.hoolewalmsley.com


Ty Carreg
Old Farm Mews
Dinas Powys
Vale of Glamorgan
CF64 4AZ



Do NOT scale off this drawing. For Planning application purposes only
Check all dimensions on site before ordering materials or commencing work
and notify Architects of any discrepancies
Copyright belongs to the Architect

- CDM (Health & Safety) Regulations 2015
- Significant Risks & recommendations at Pre-construction Phase:
1. Risk of rockfall from cliff face onto construction site.
Structural Engineer to advise on support during demolition & construction phase.

2. Risk from interface with members of the public:
Contractor to agree safe working practice with during construction phase and to secure site from public access and provide warning notices.
3. Potential risk from buried services & overhead cables.

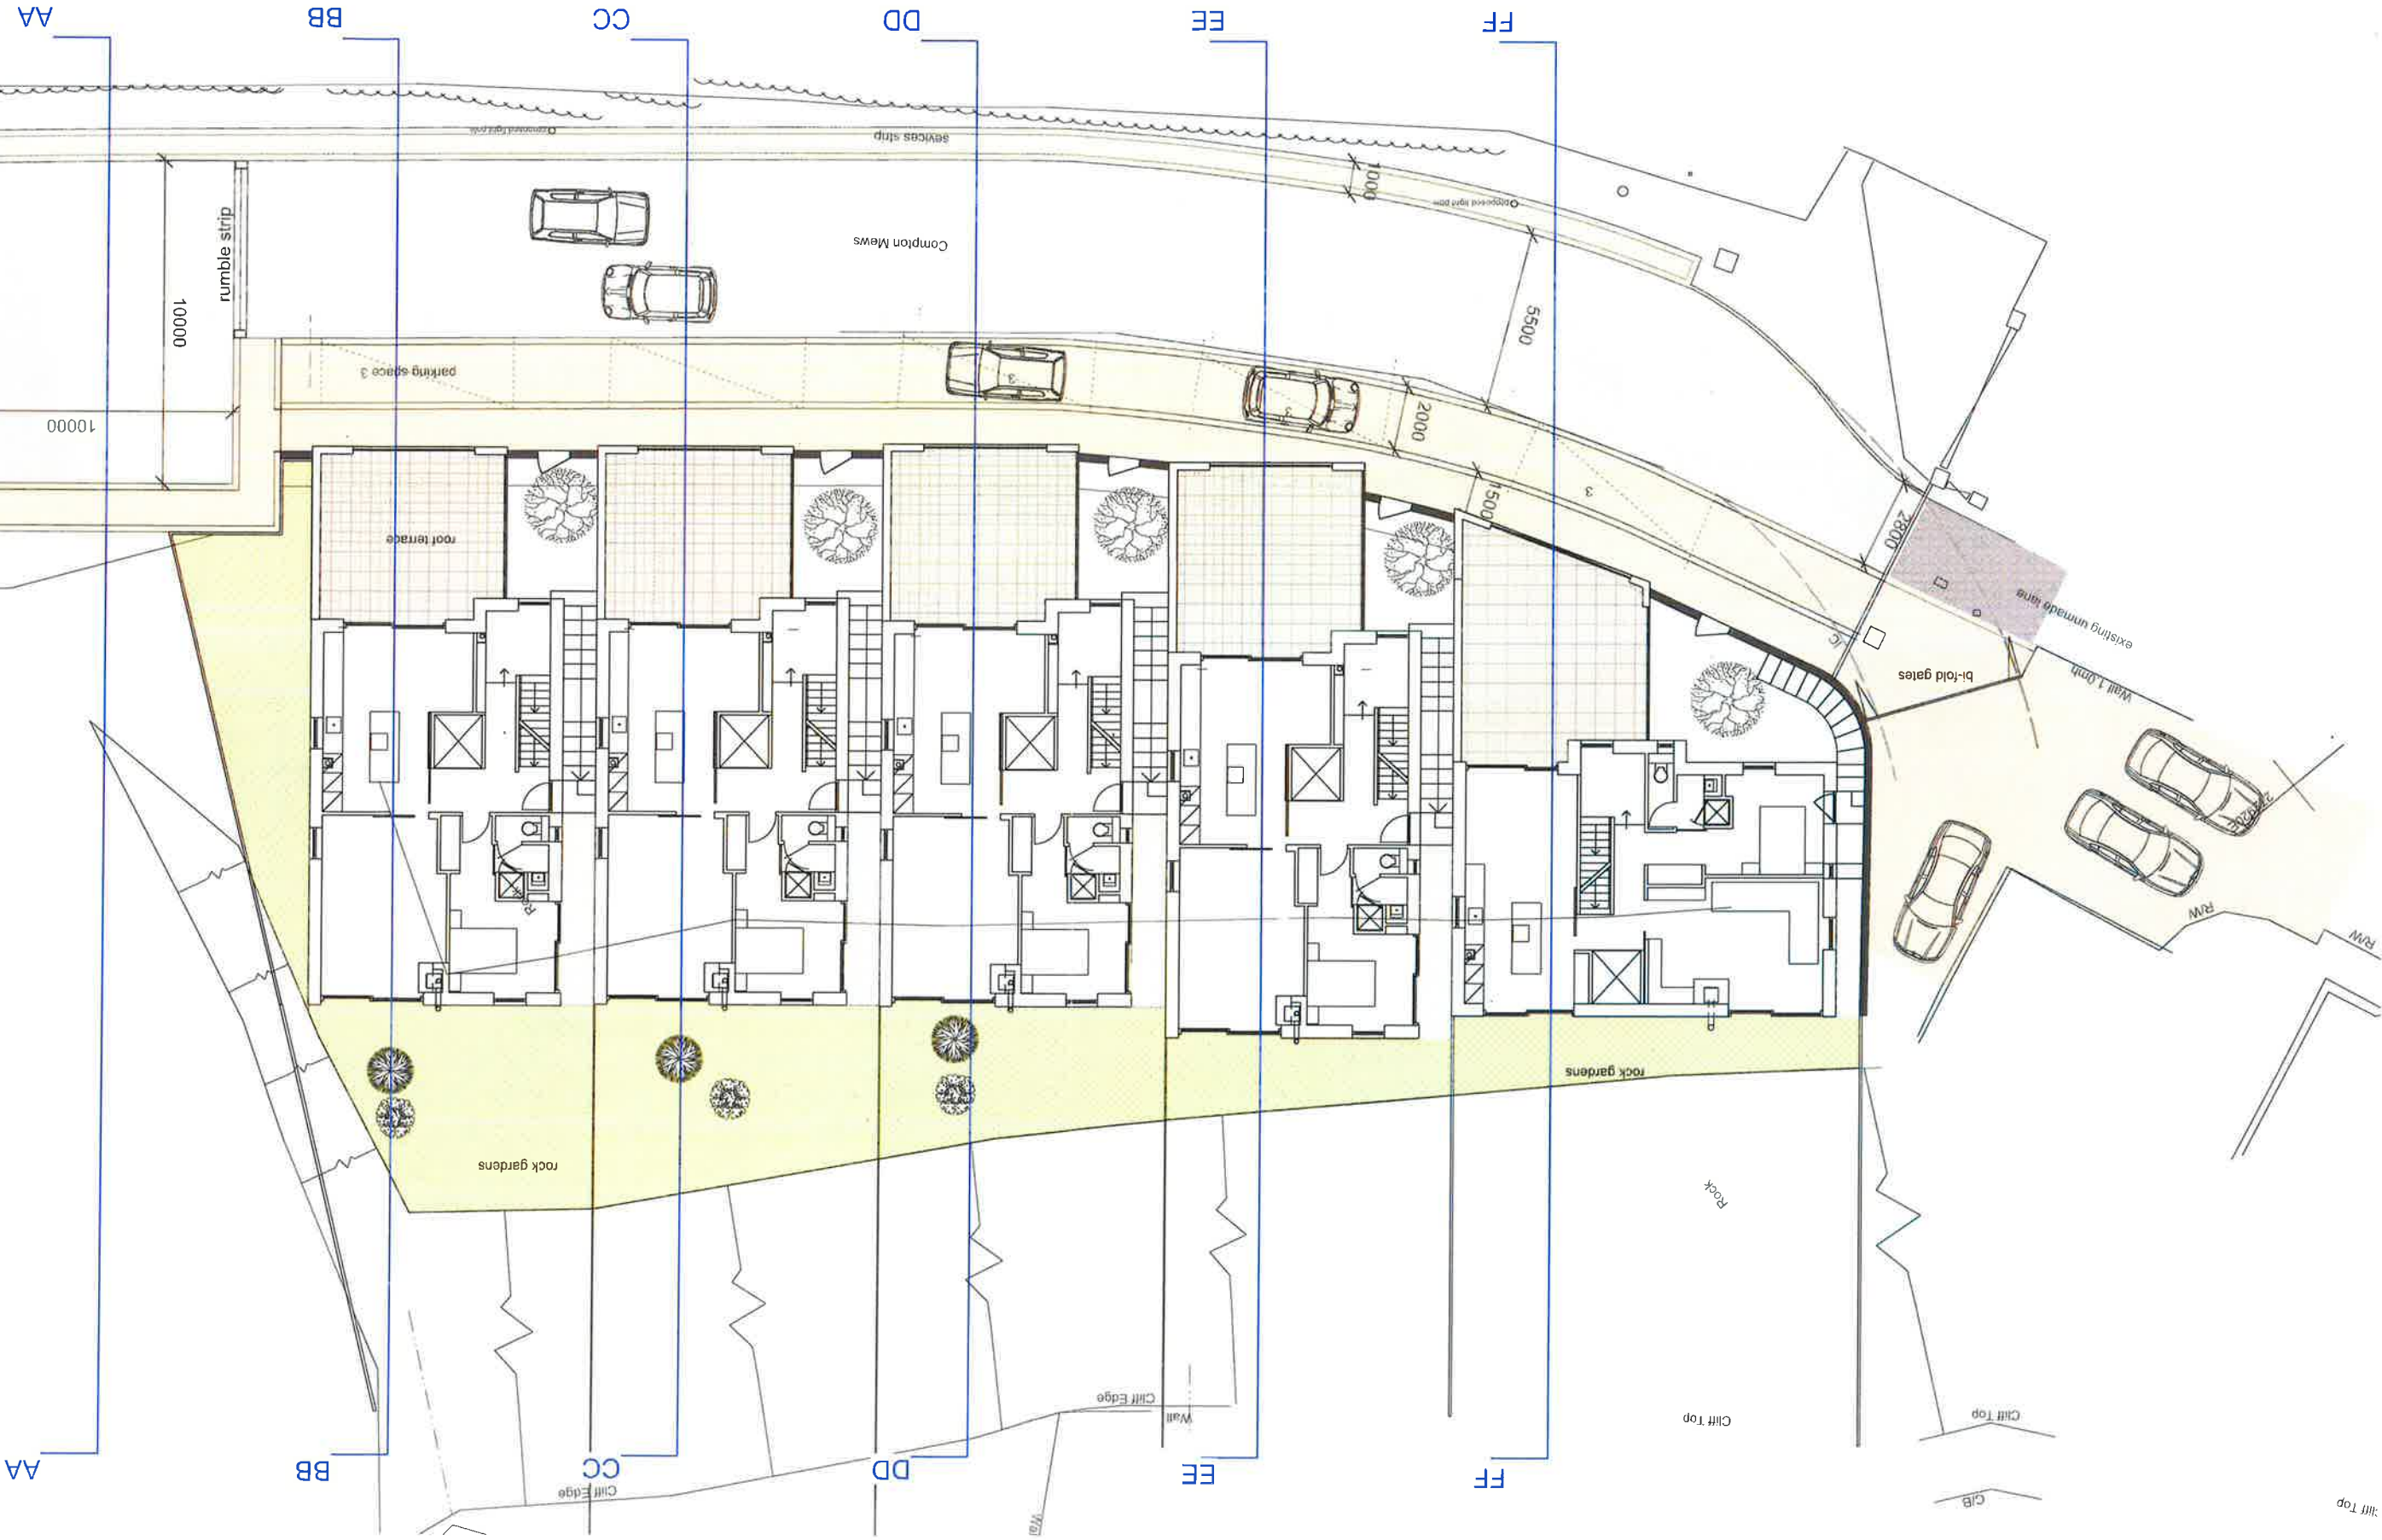

Notes