



DEPTH AND SIZE OF FOUNDATIONS
TO THE EXISTING SIDE RETAINING WALLS
TO BE CONFIRMED

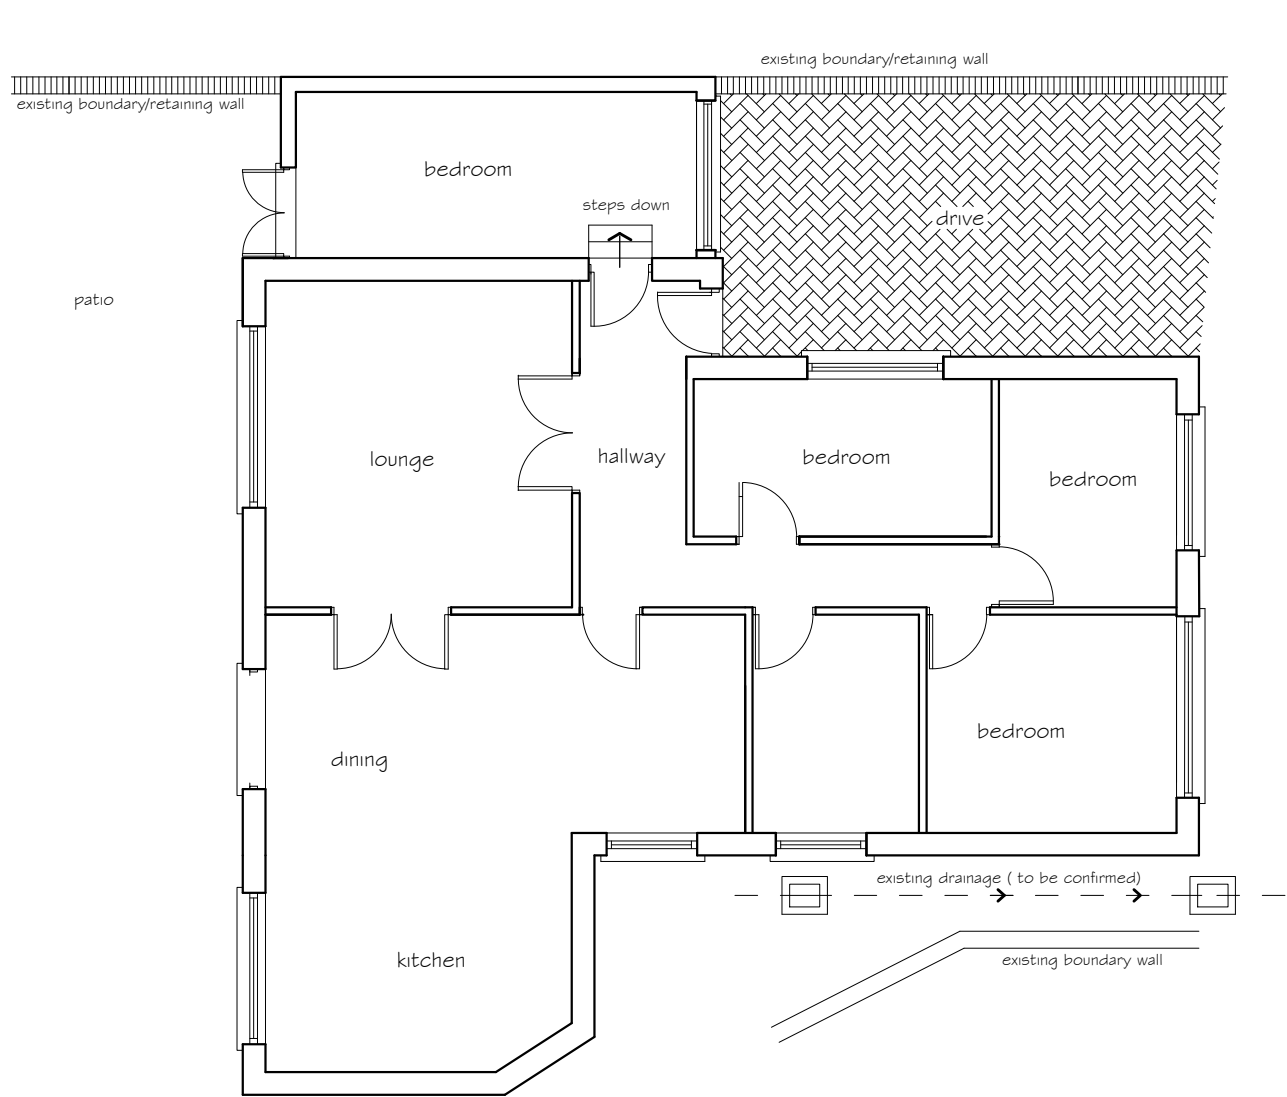

EXISTING FLOOR PLAN

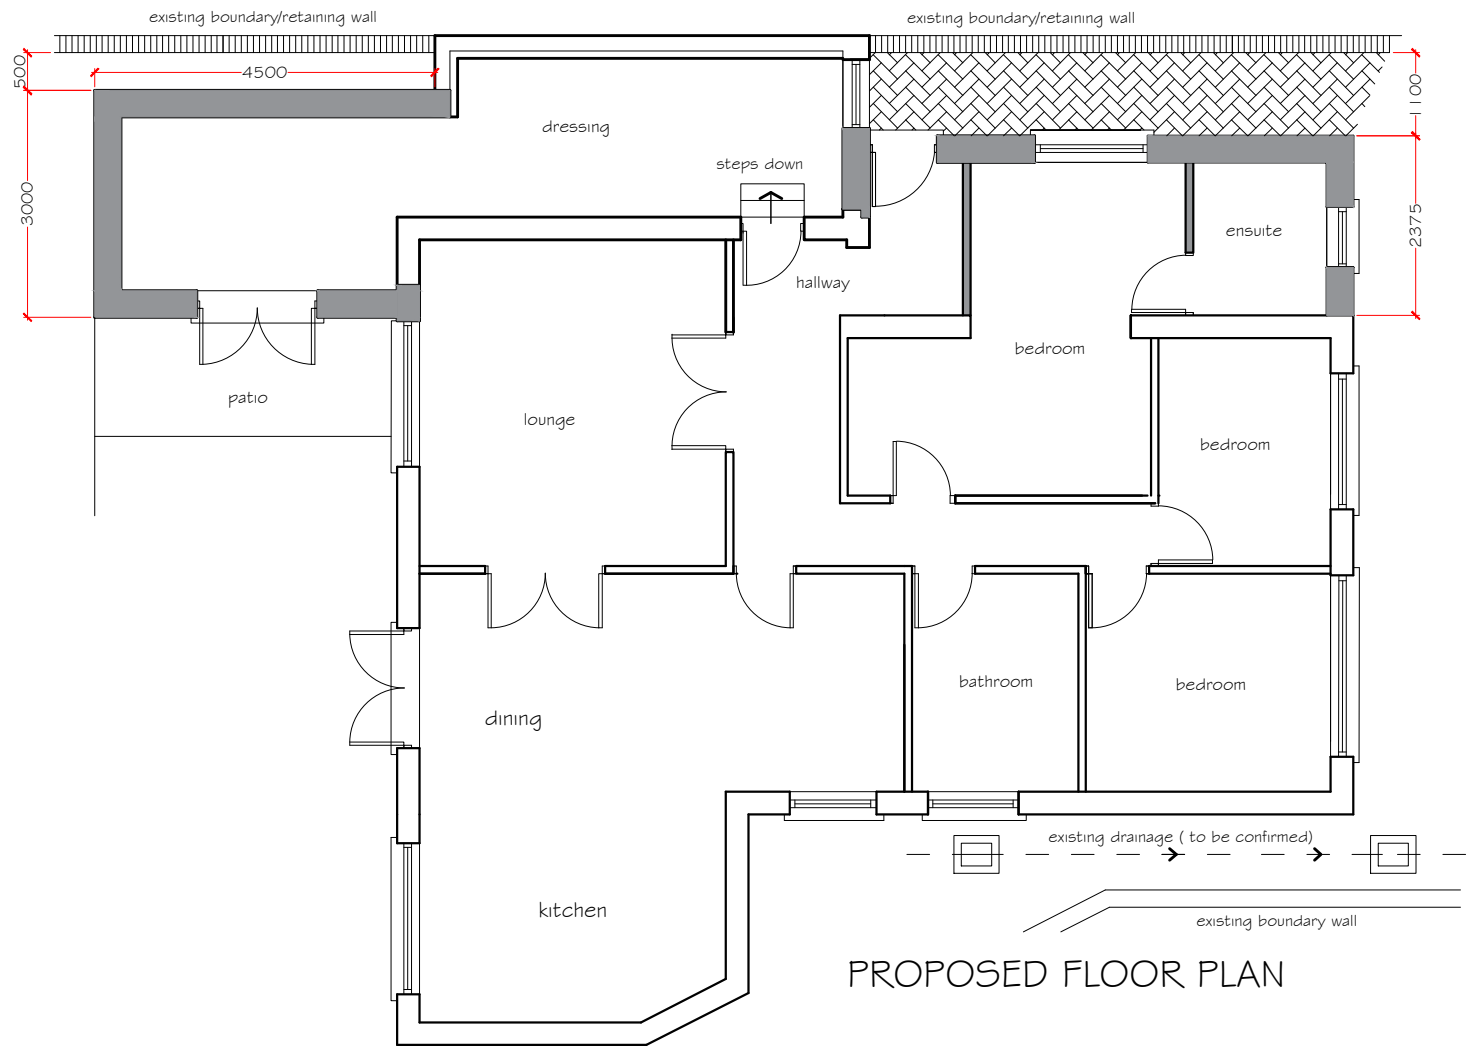

PROPOSED FLOOR PLAN

GENERAL NOTES

THE DESIGN AND CONSTRUCTION OF THE BUILDING WORKS
AND ALL SERVICES WILL BE CARRIED OUT TO SATISFY THE
REQUIREMENTS SET OUT IN LATEST STATUTORY BUILDING
REGULATIONS AND TO THE APPROVAL OF THE APPOINTED
BUILDING INSPECTOR

PETER JONES
TALBOT DESIGN SERVICES
mobile: 07817538014
email: jonespeter177@gmail.com

project title
88 Tyn Y Twr
Baglan
Port Talbot

drawing title
existing and proposed
floor plans

date
Nov 2023
scale
1:100
drawing No
88TYT-04