

Superseded


NOTE
THE INCREASE IN THE HEIGHT OF EXISTING FLAT ROOF BY A MAX OF 300mm
DOES NOT INCREASE THE LINE OF SHADOW TO THE BATHROOM AND KITCHEN
LOCATED AT THE LOWER LEVEL OF THE ADJACENT PROPERTY




Existing Front Elevation



Proposed Front Elevation

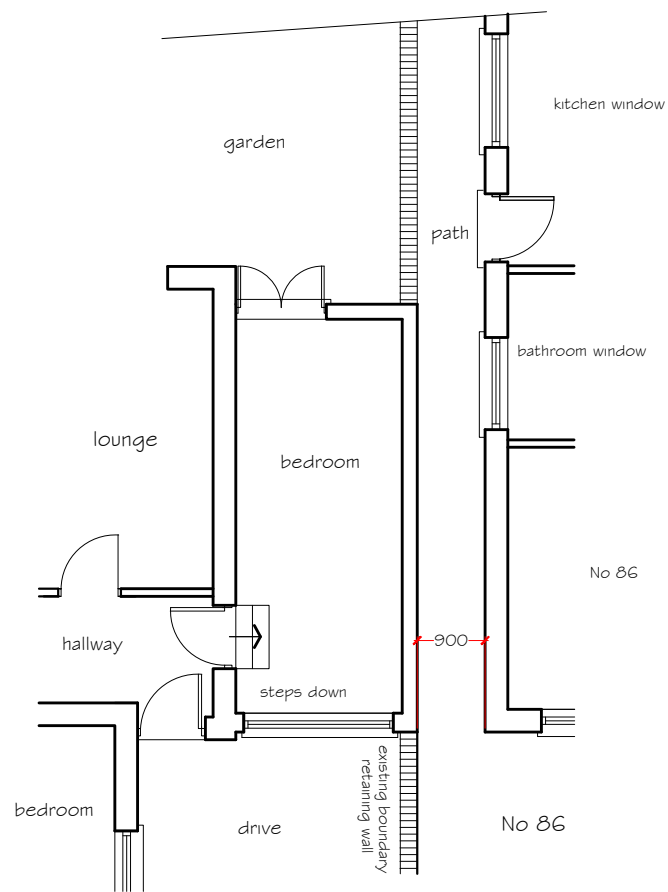

EXISTING PART FLOOR PLAN

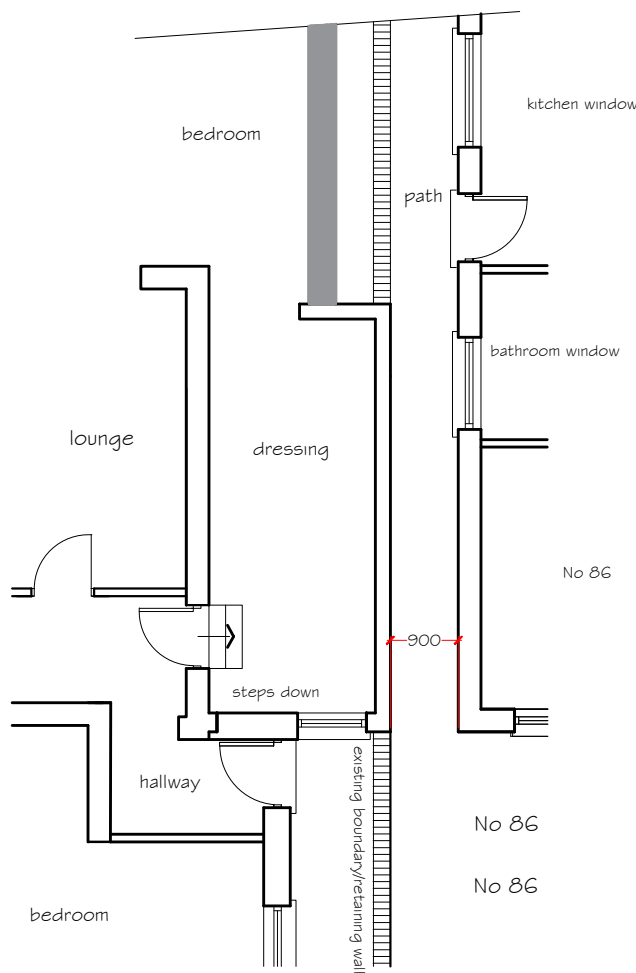

PROPOSED PART FLOOR PLAN

revision A 24.11.23
kitchen window and door to No. 86
added to floor plans

PETER JONES TALBOT DESIGN SERVICES mobile: 07817538014 email: jonespeter177@gmail.com	
date Nov 2023	scale 1:100
drawing No 88TYT- 05 rev A	

project title 88 Tyn Y Twr Baglan Port Talbot	drawing title elevations showing shadow line from adjacent flat roof EXISTING AND PROPOSED	date Nov 2023	scale 1:100
		drawing No 88TYT- 05 rev A	