



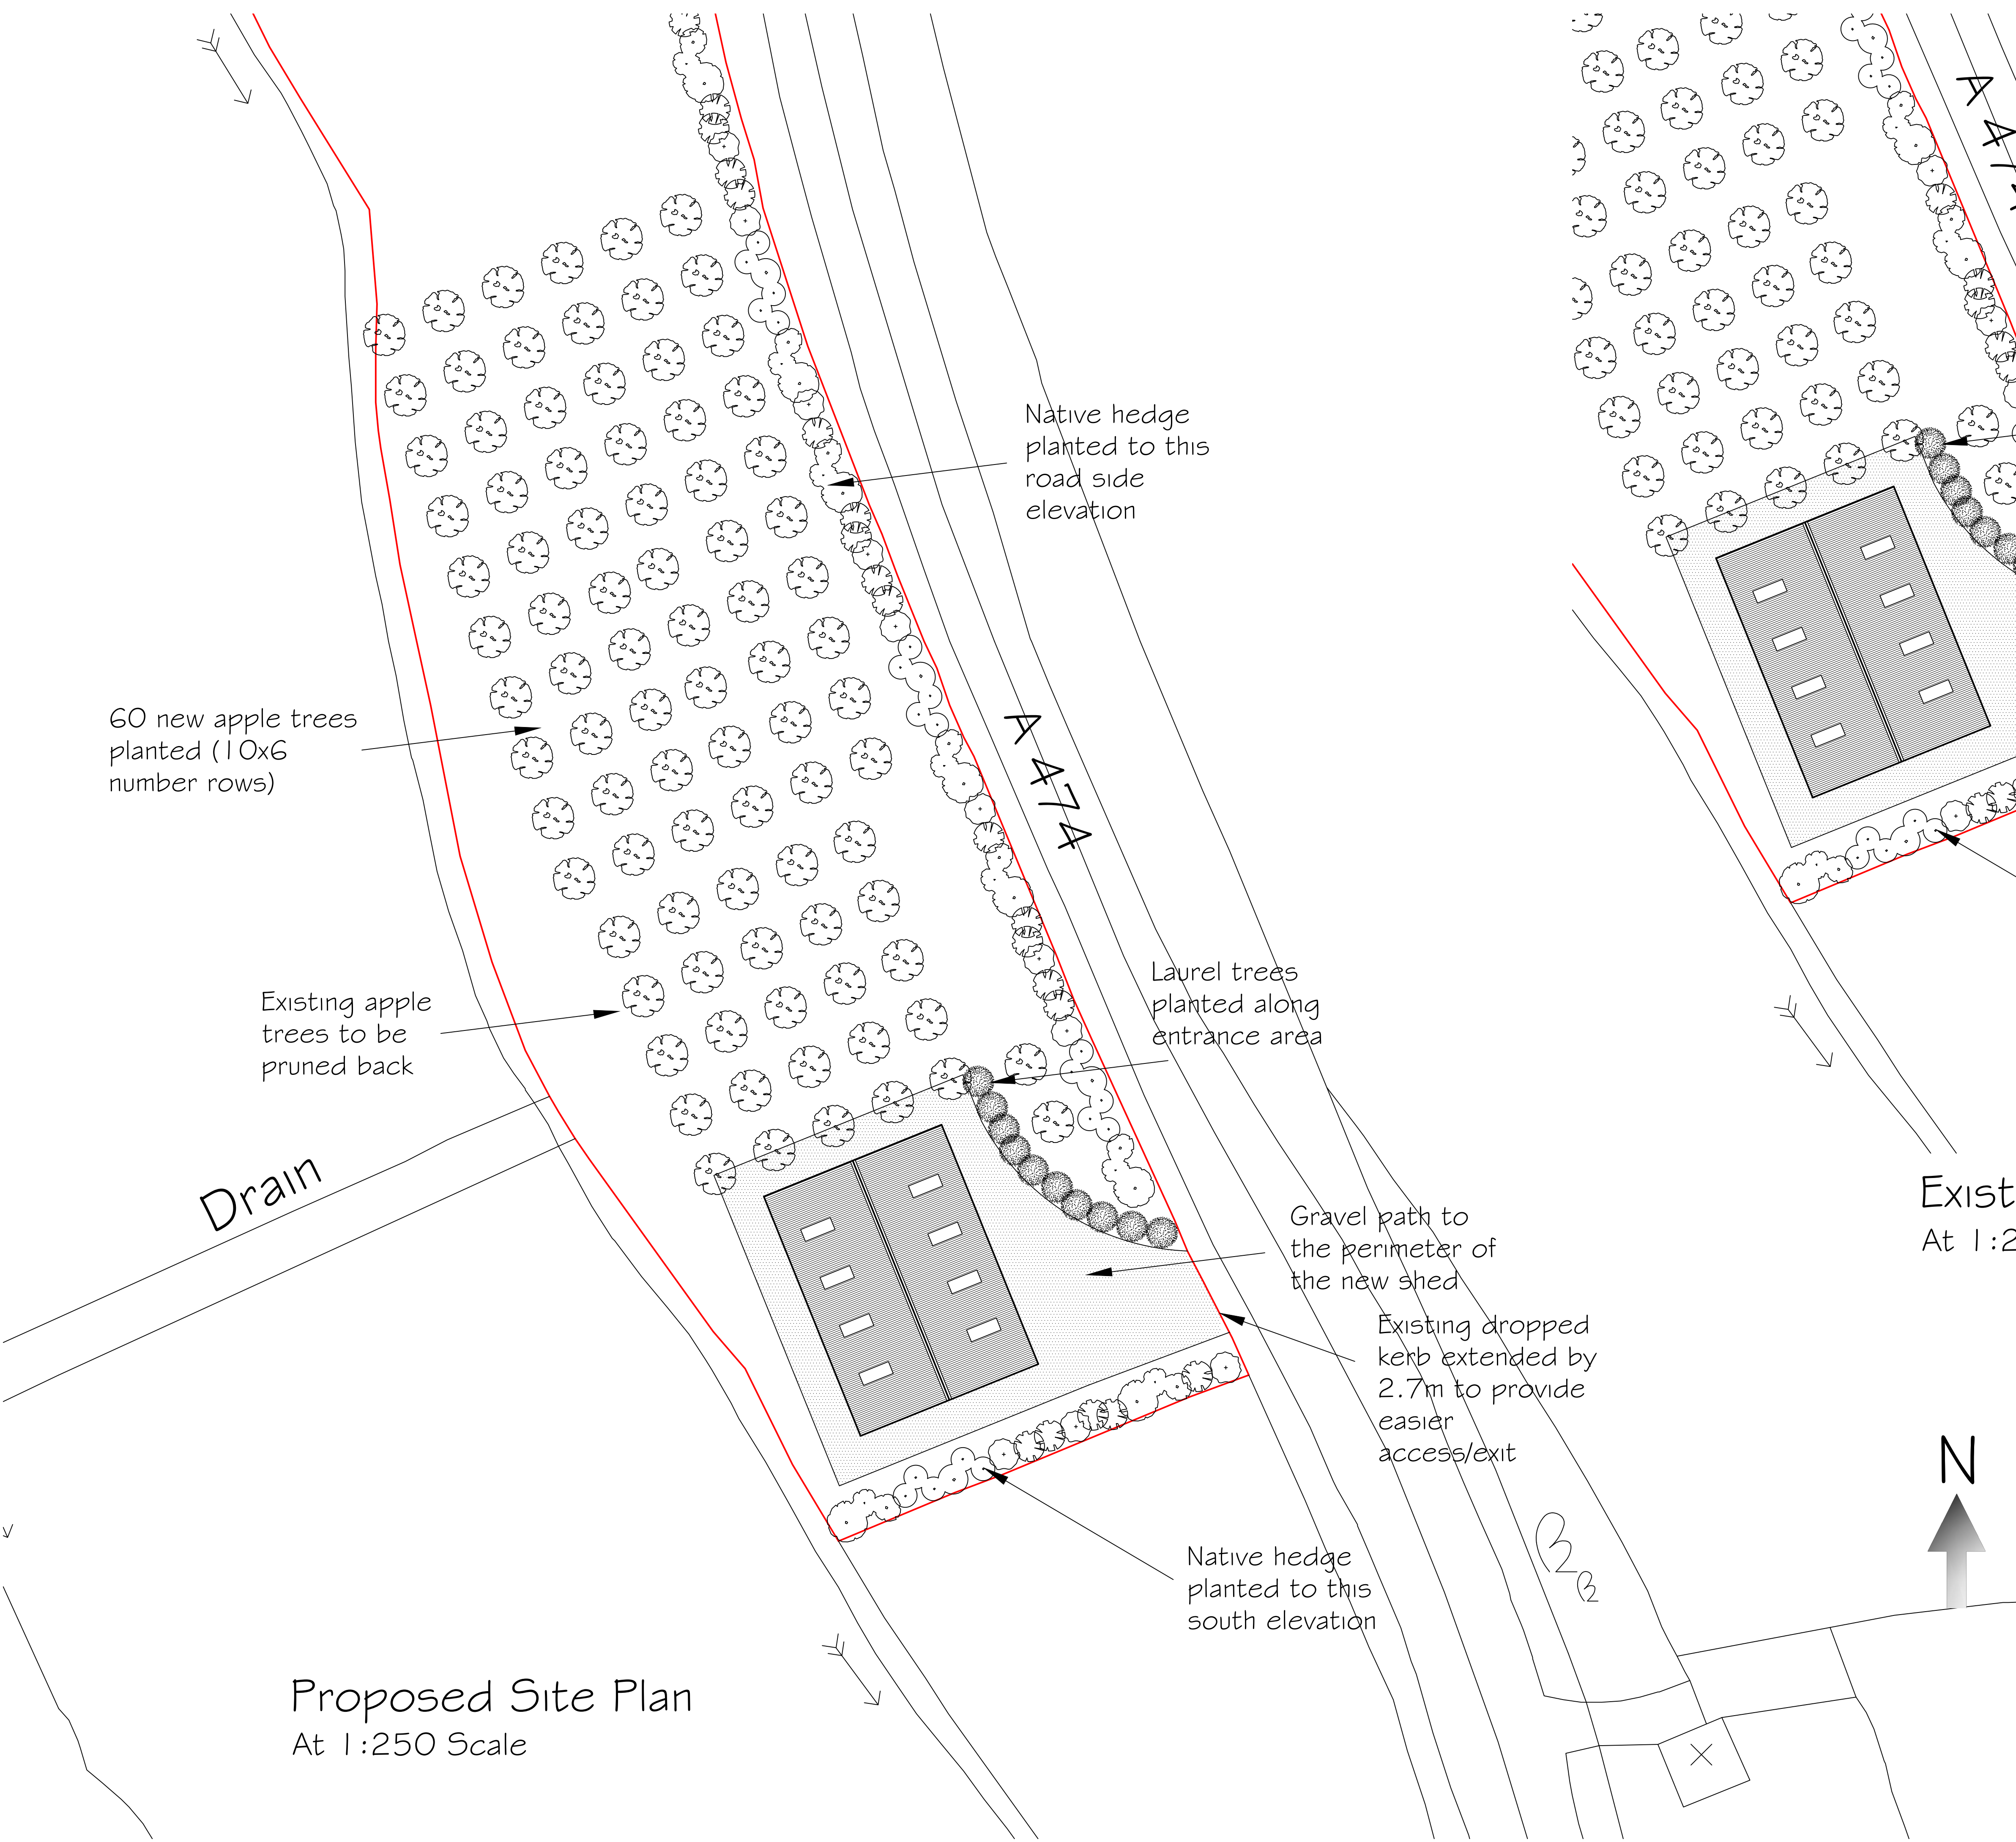

Proposed Site Plan
At 1:250 Scale

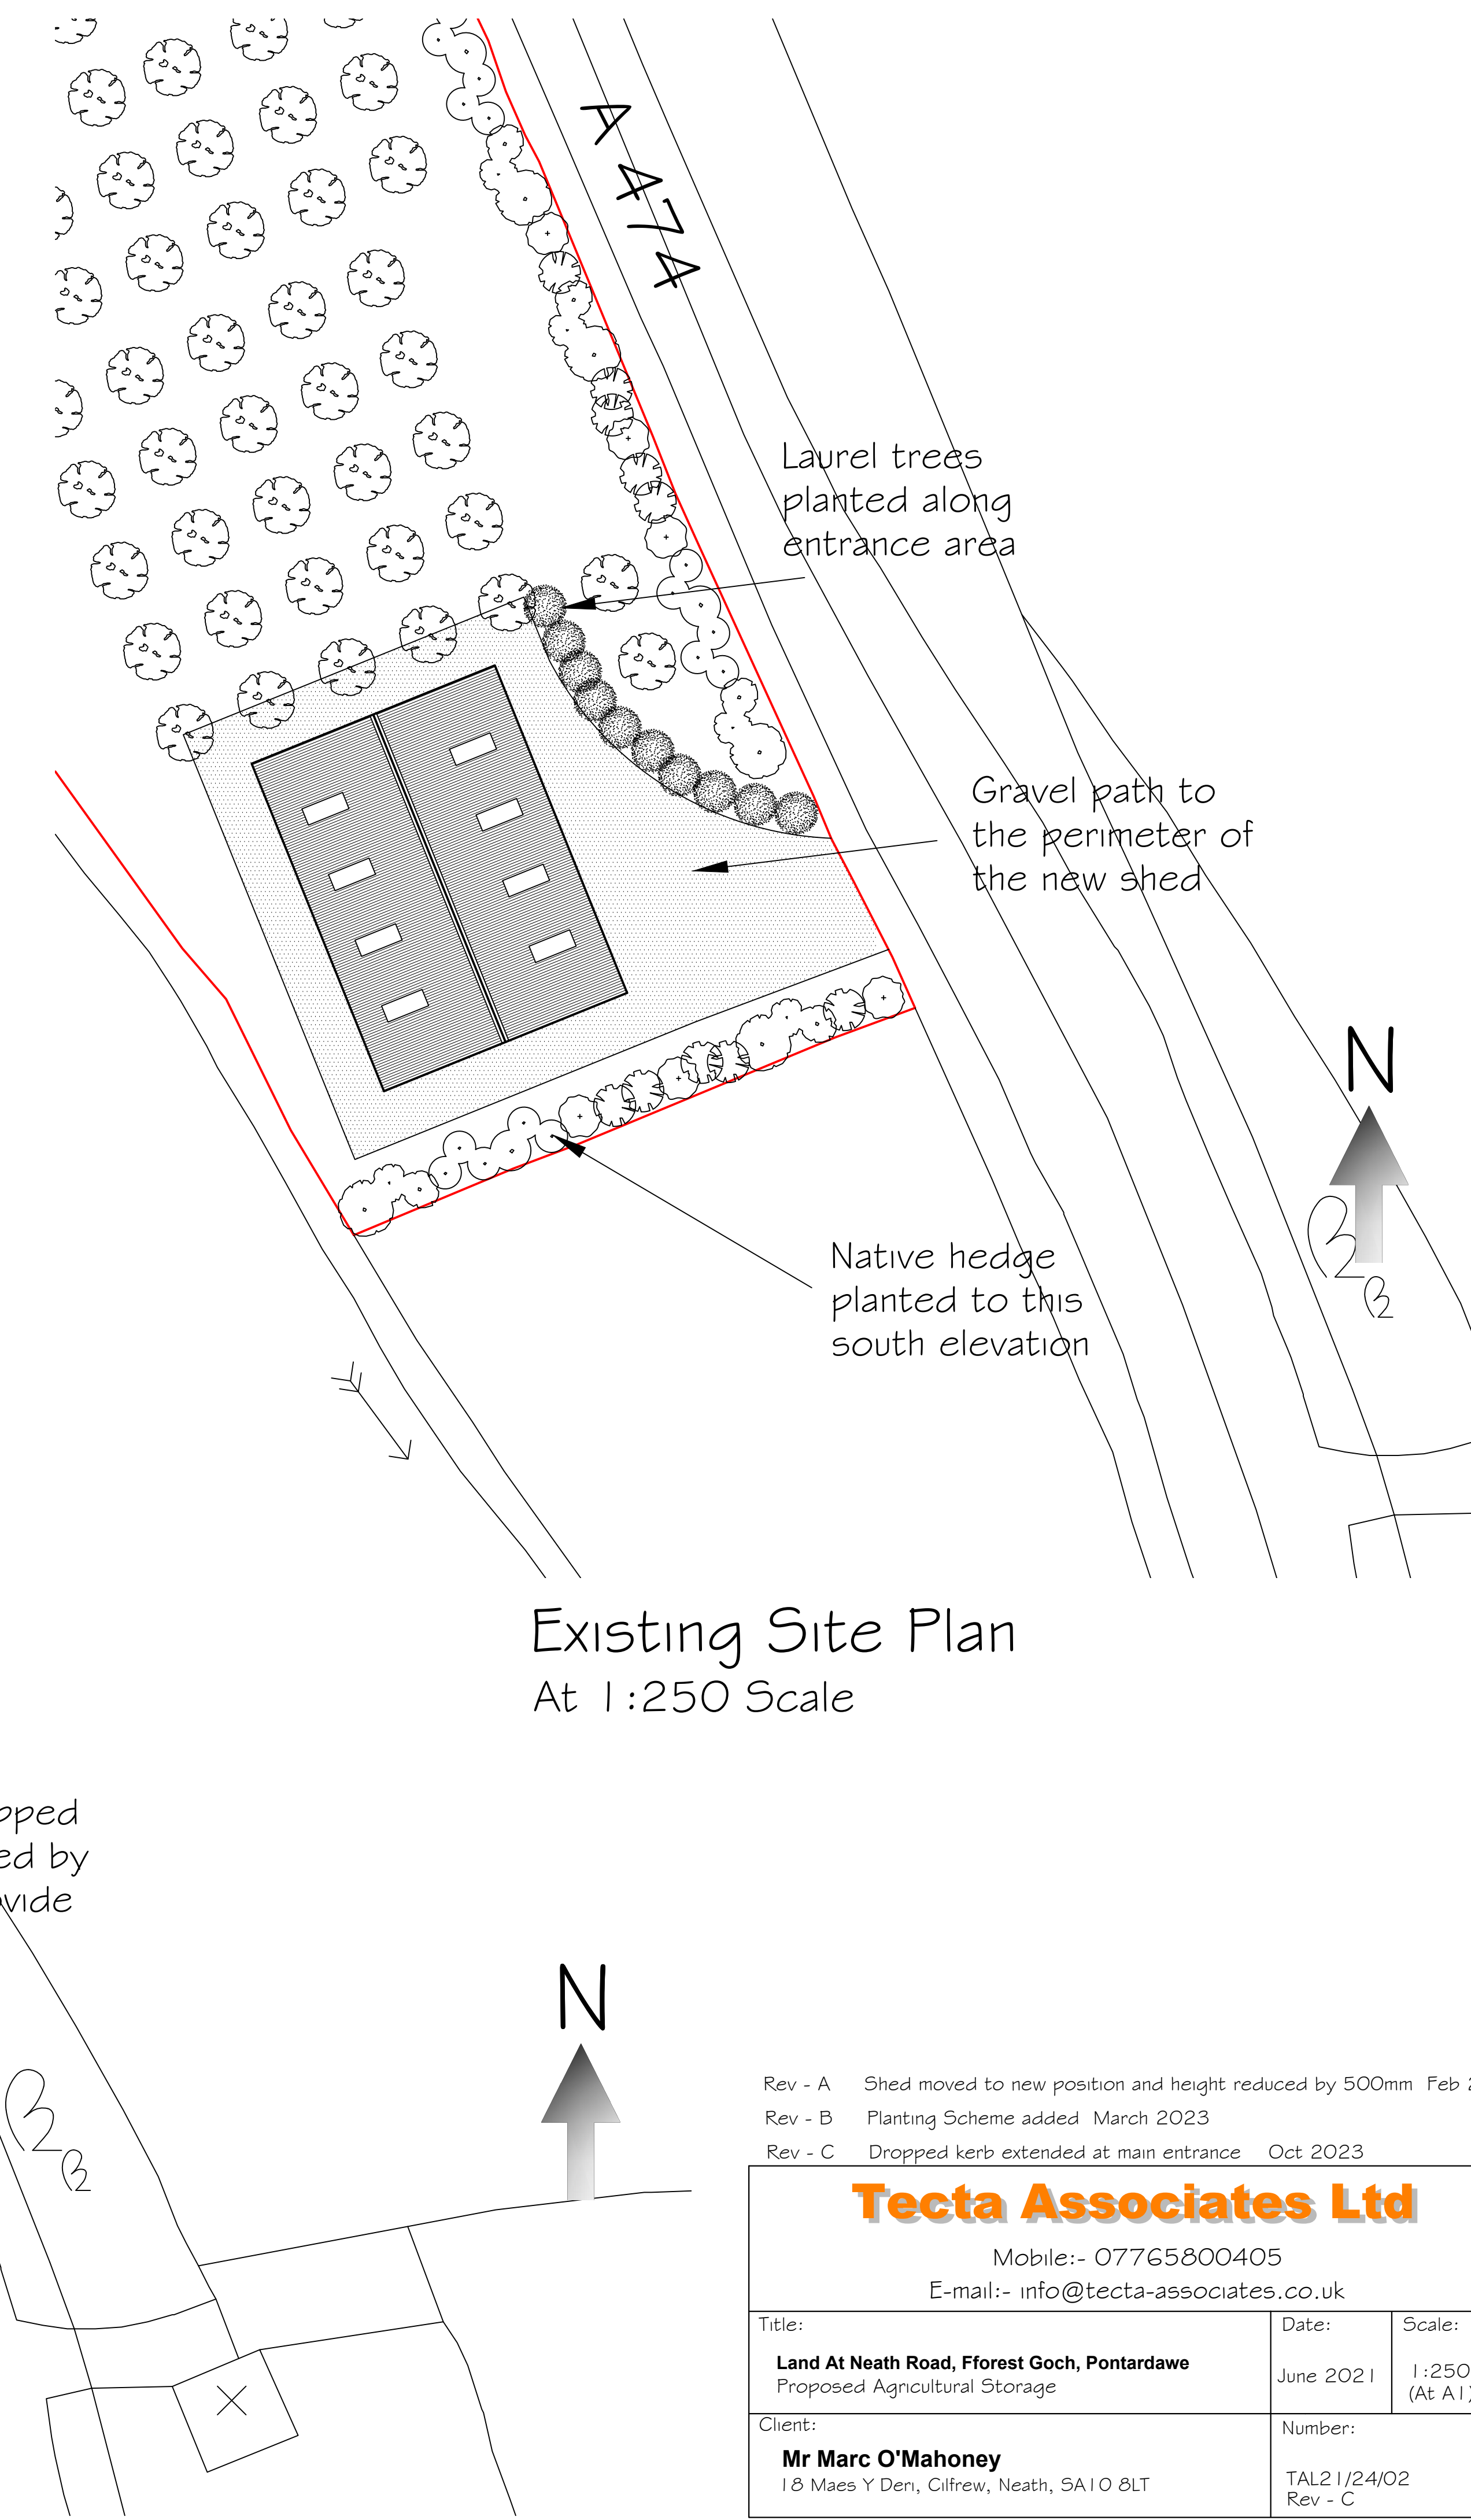

Existing Site Plan
At 1:250 Scale

- Rev - A Shed moved to new position and height reduced by 500mm Feb 22
- Rev - B Planting Scheme added March 2023
- Rev - C Dropped kerb extended at main entrance Oct 2023

Tecta Associates Ltd Mobile:- 07765800405 E-mail:- info@tecta-associates.co.uk		
Title: Land At Neath Road, Fforest Goch, Pontardawe Proposed Agncultural Storage	Date: June 2021	Scale: 1:250 (At A1)
Client: Mr Marc O'Mahoney 18 Maes Y Den, Cilfrew, Neath, SA10 8LT	Number: TAL21/24/02 Rev - C	