



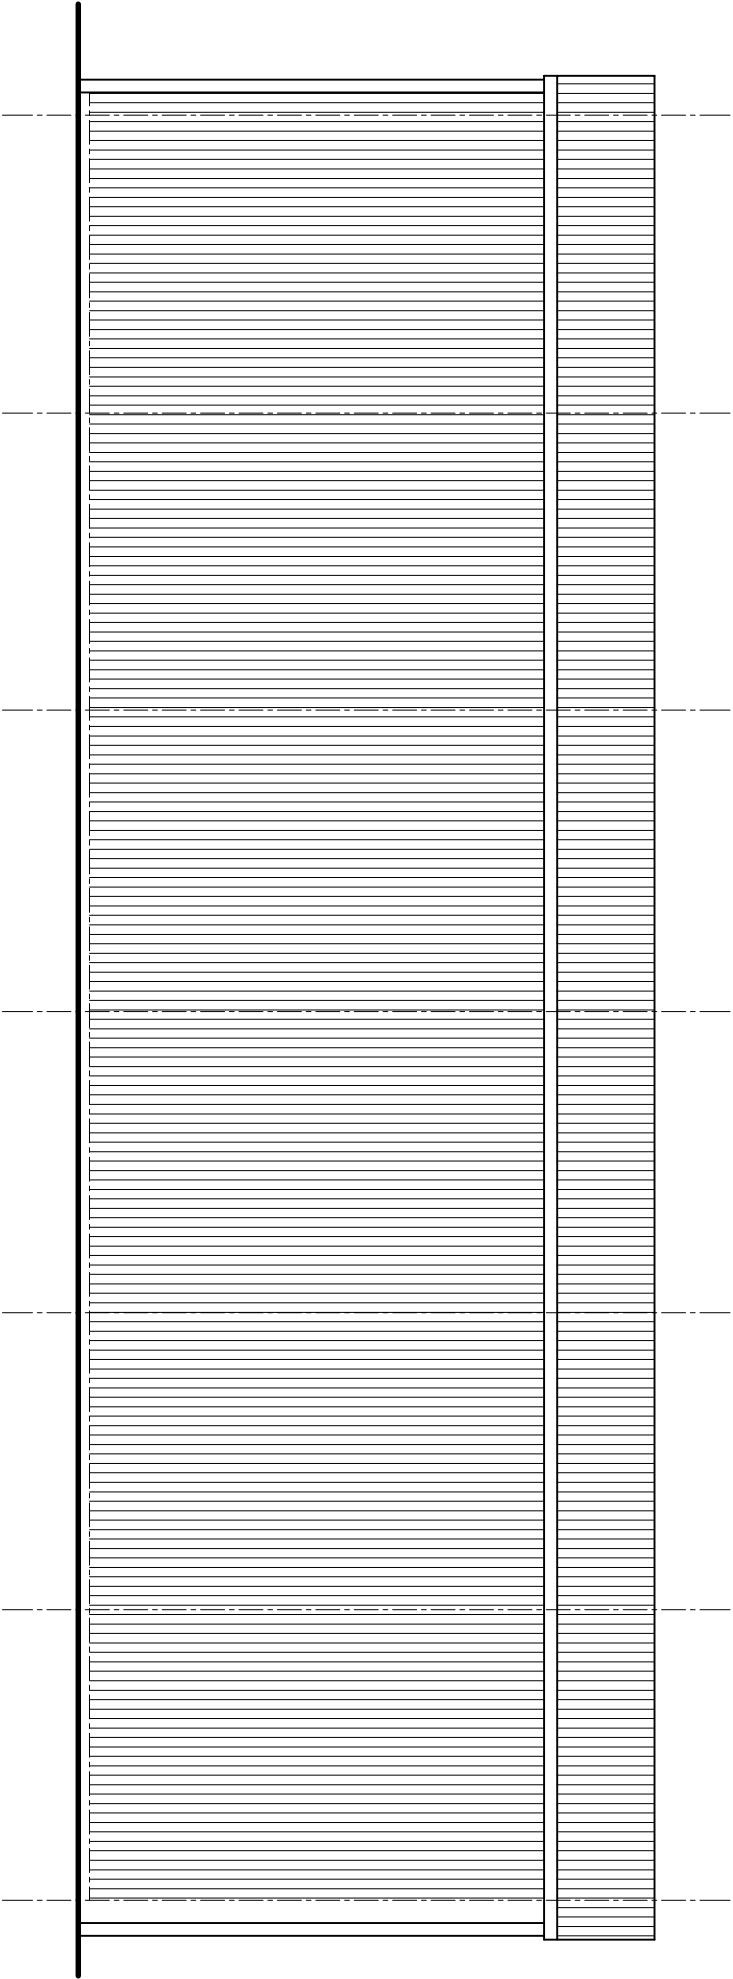

EXISTING SIDE ELEVATION.

(1:100)

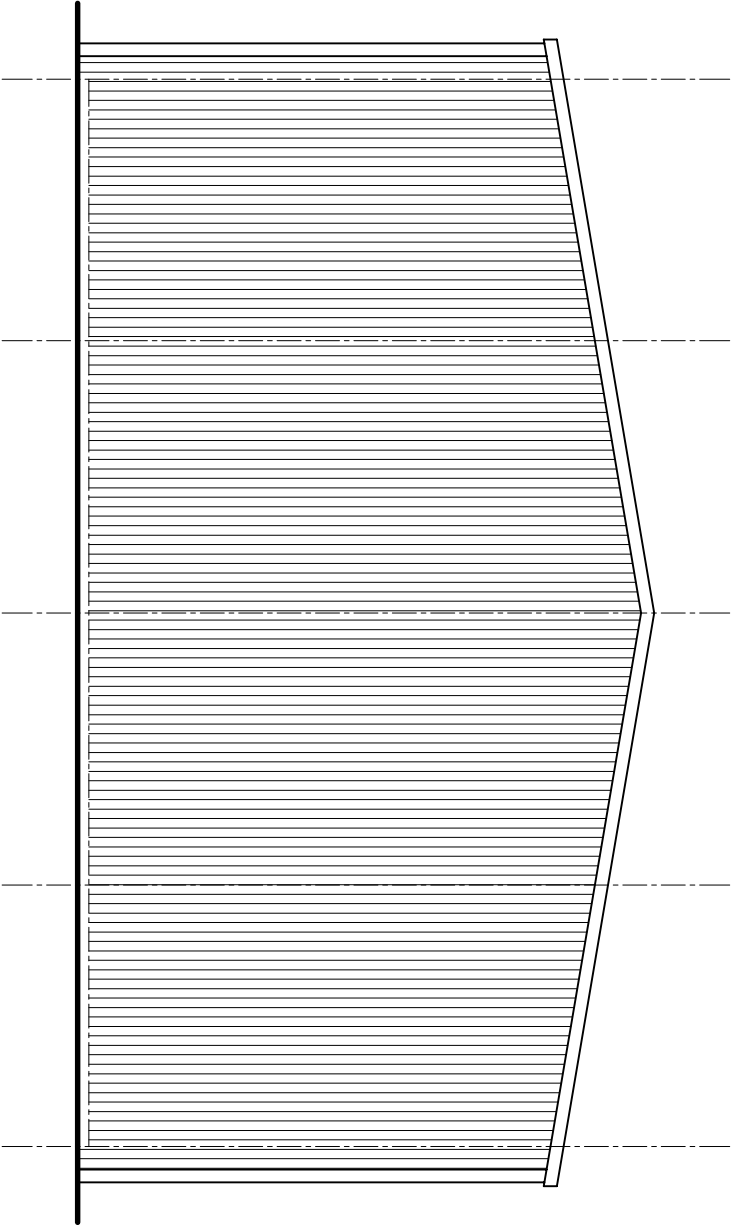

EXISTING REAR ELEVATION.

(1:100)

CLIENT		
A & S MOT CENTRE		
job title		
PROPOSED REAR EXTENSION TO PORTAL BUILDING UNIT 29A, KENFIG INDUSTRIAL ESTATE, MARGAM. PORT TALBOT SA13 2PE.		
drawing title		
EXISTING ELEVATIONS. (SHEET 02 OF 02)		
job No:	drawing No:	scales:
23.73	04	1:100 @A3