


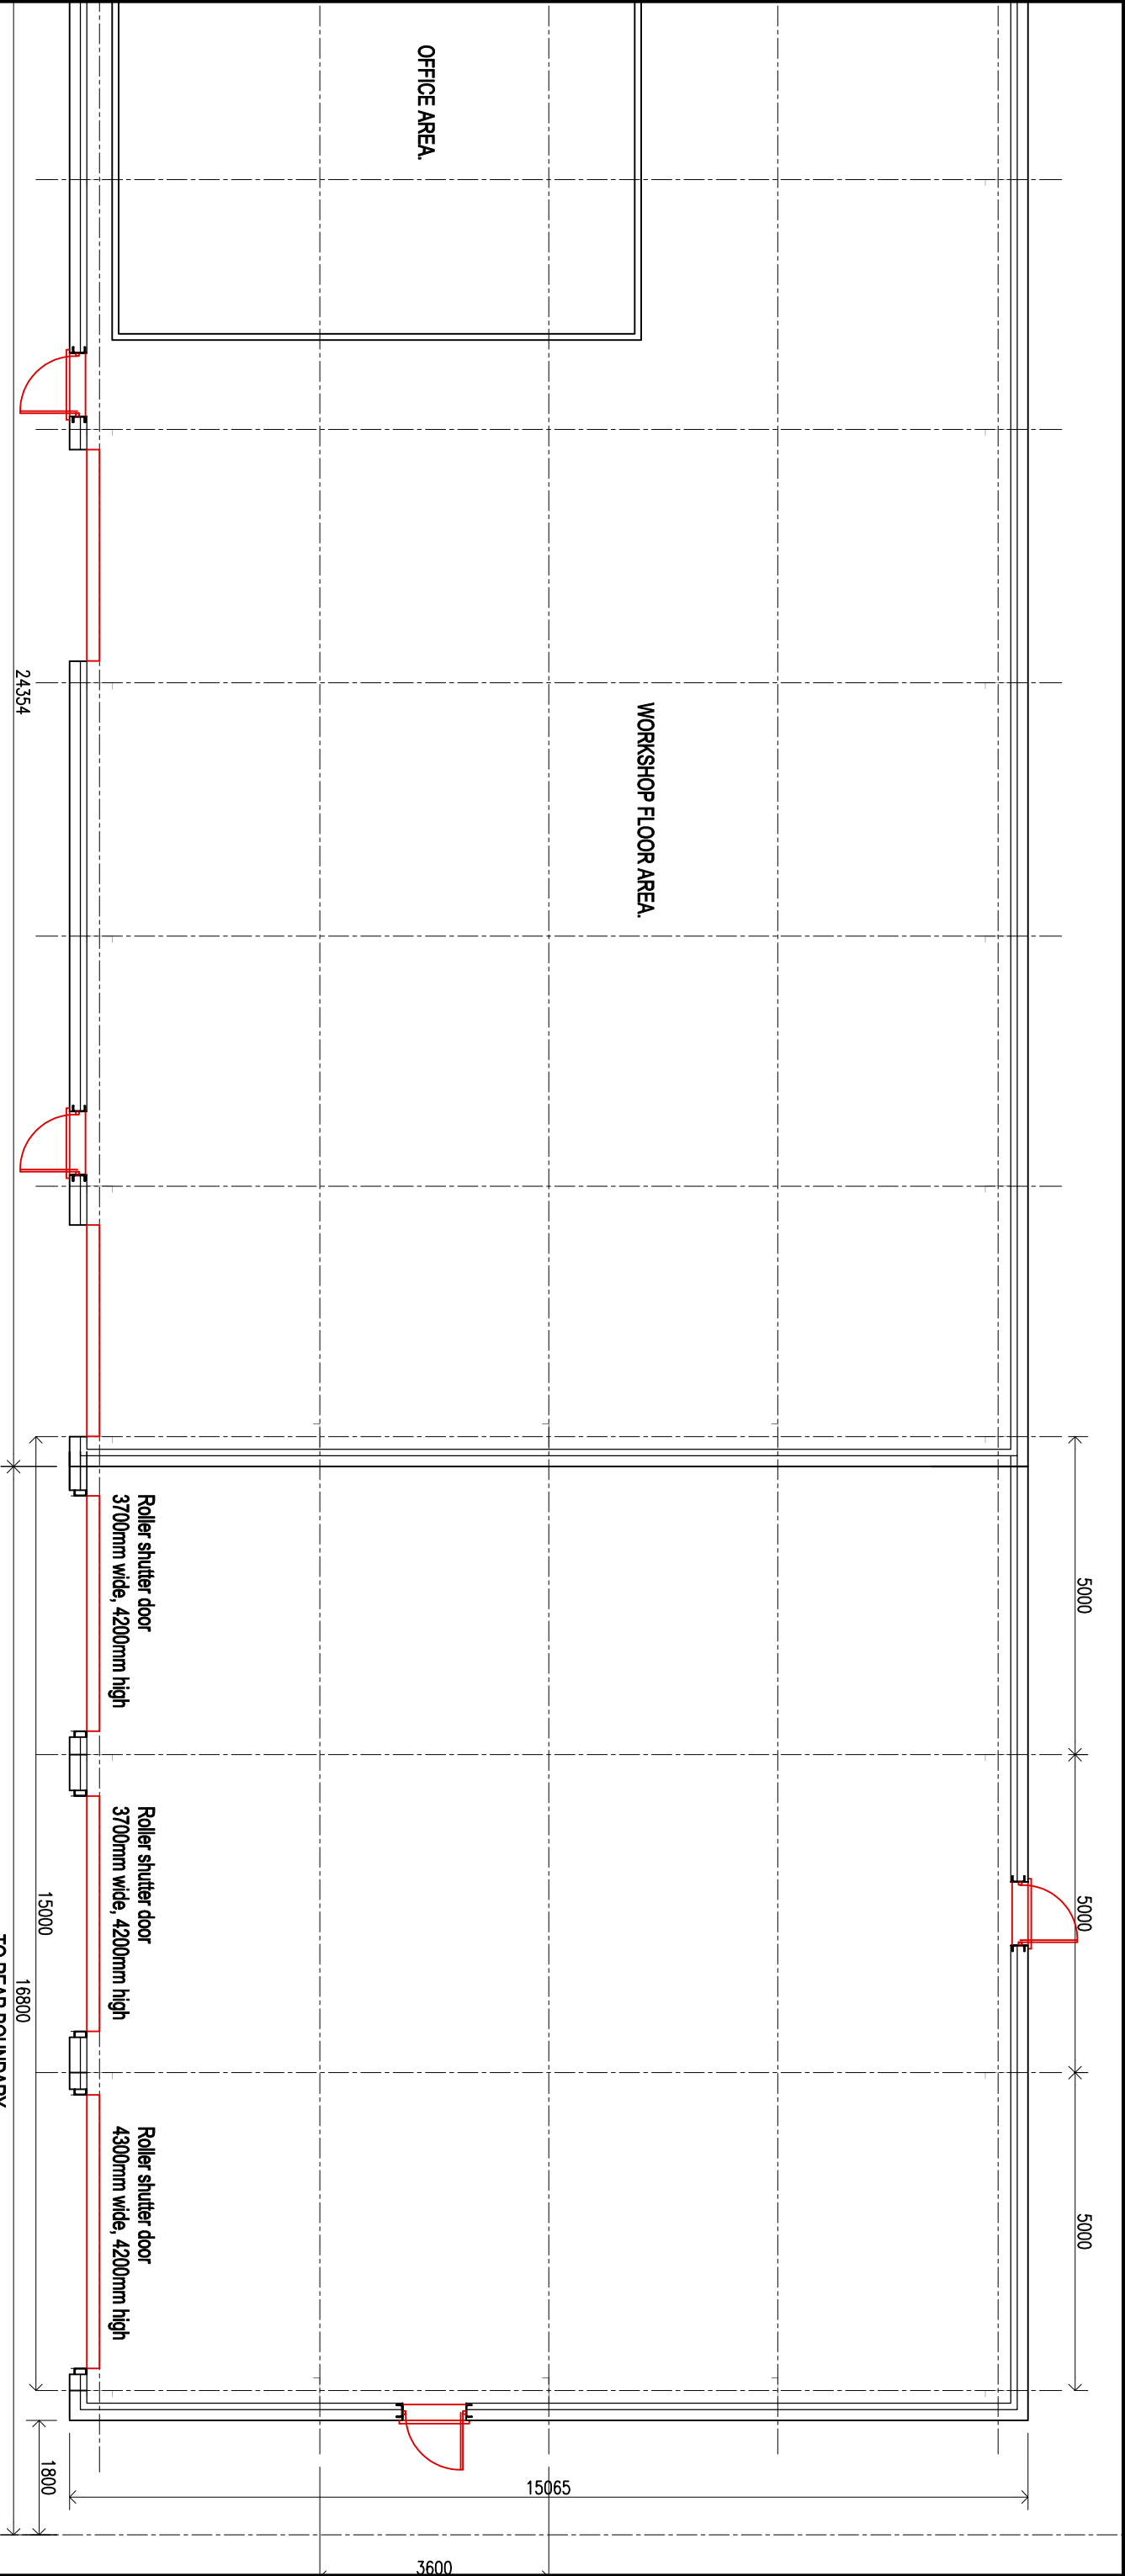

PROPOSED WORKSHOP GROUND FLOOR PLAN.
(1:100)

CLIENT		
A & S MOT CENTRE		
job title	PROPOSED REAR EXTENSION TO PORTAL BUILDING UNIT 29A, KENFIG INDUSTRIAL ESTATE, MARGAM. PORT TALBOT SA13 2PE.	
drawing title	PROPOSED EXTENSION GROUND FLOOR PLAN.	
job No:	drawing No:	scales:
23.73	05	1:100 @A3