



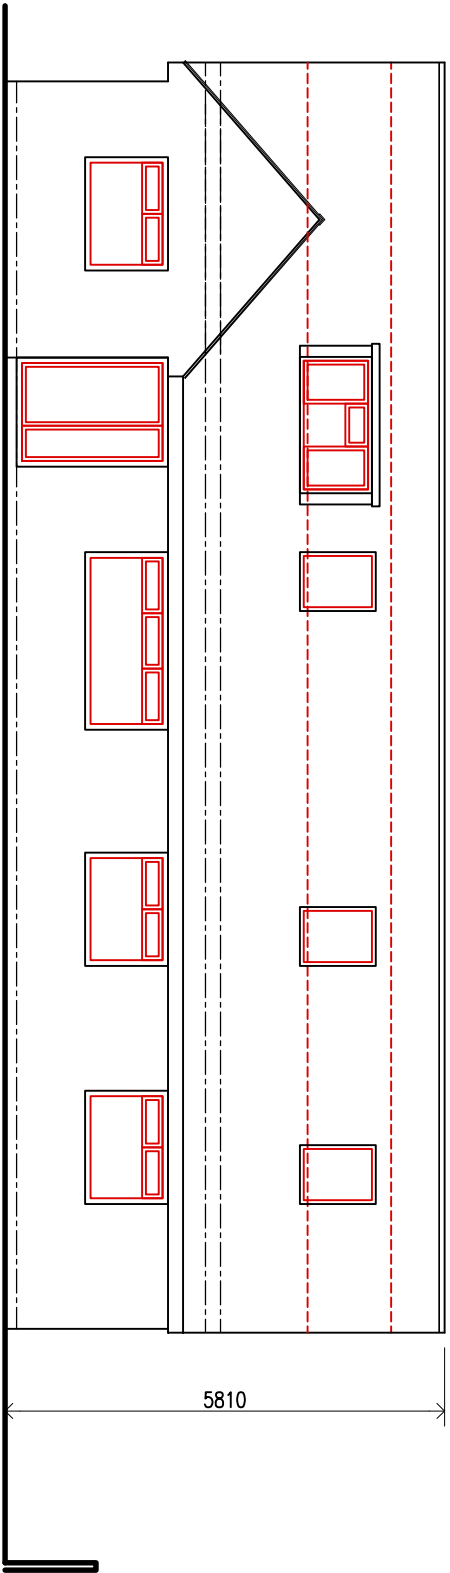


5810

EXISTING FRONT ELEVATION.
(1:100)

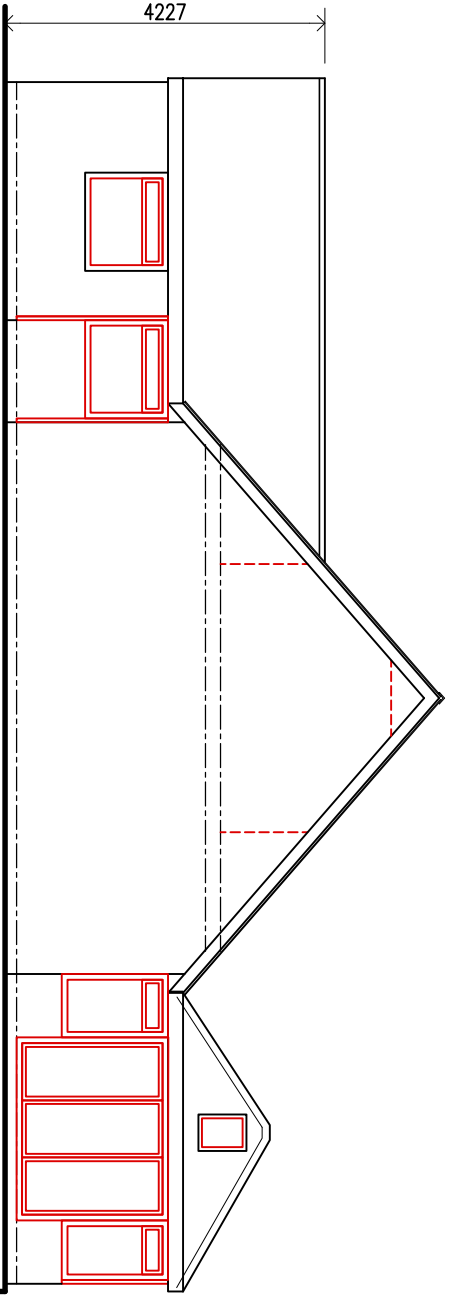


4227

EXISTING SIDE GABLE ELEVATION.
(1:100)

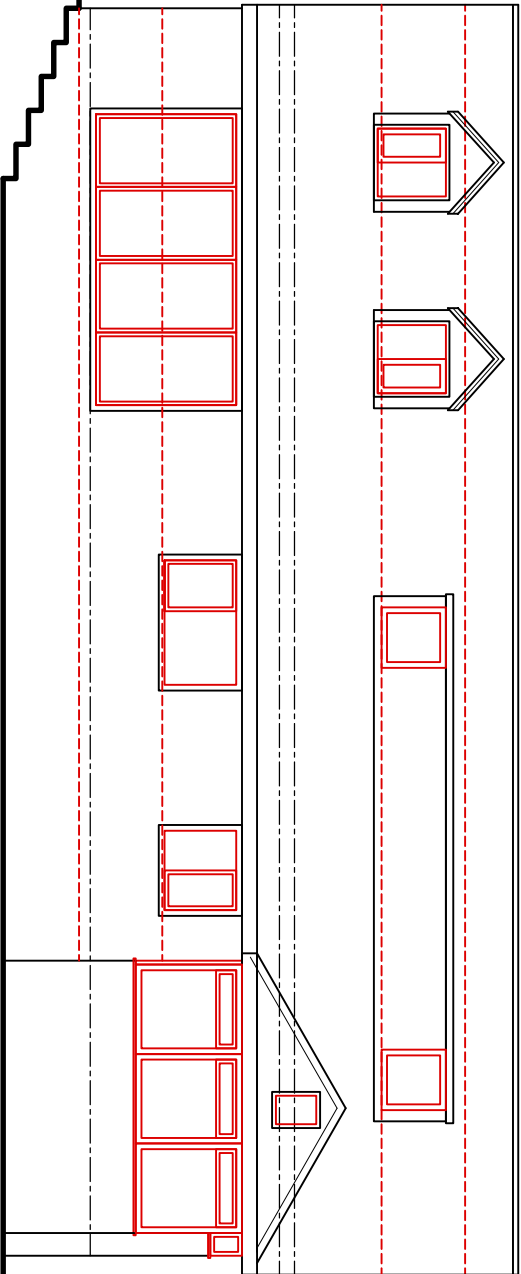

EXISTING REAR ELEVATION.
(1:100)

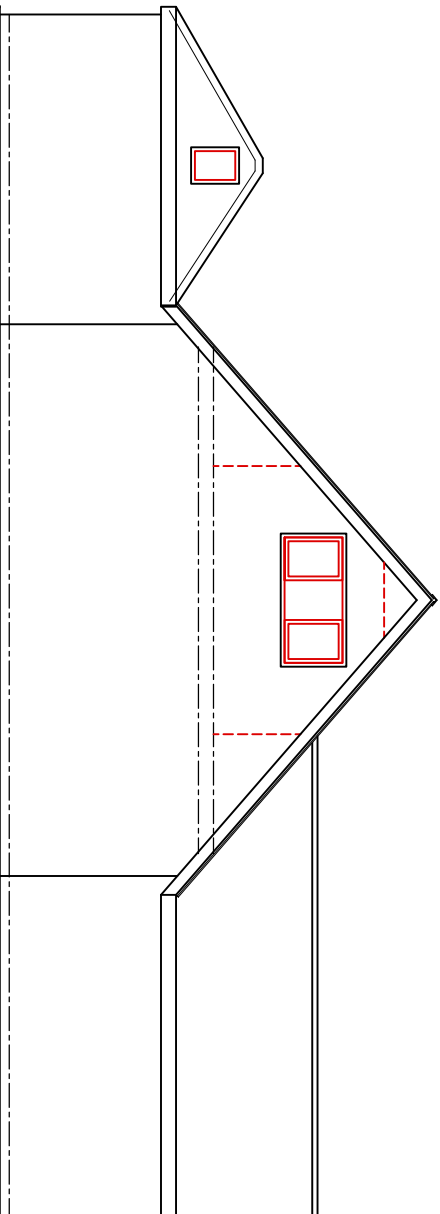

EXISTING SIDE GABLE ELEVATION.
(1:100)

CLIENT
MR & MRS TOM FITZPATRICK

job title
PROPOSED REPLACEMENT PORCH & EXTENSION TO
EXISTING FRONT AND REAR DORMER WINDOWS
22, CROFTON DRIVE, BAGLAN, PORT TALBOY SA12 8UL

drawing title

EXISTING ELEVATIONS

job No:

23.75

drawing No:

04

scales:

1:100 @A3