


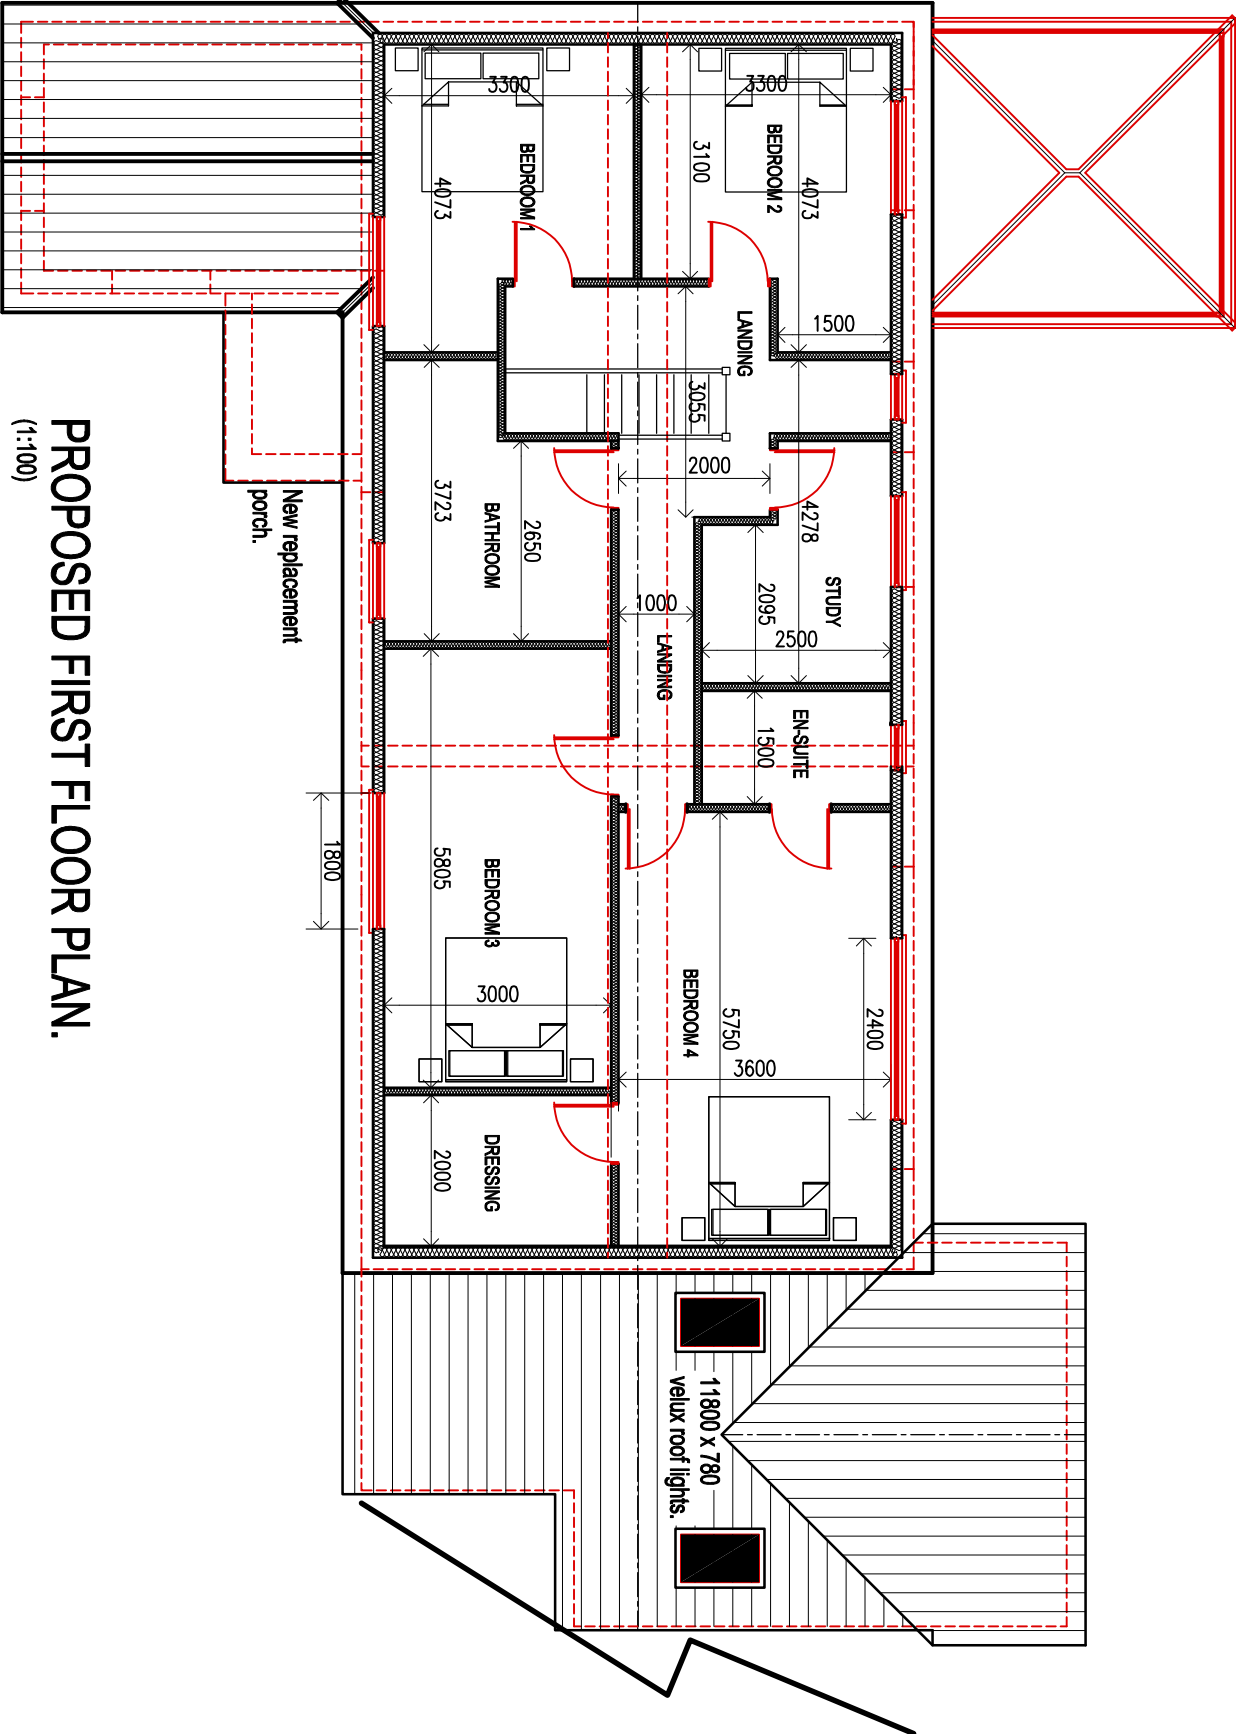

PROPOSED FIRST FLOOR PLAN.
(1:100)

CLIENT		
MR & MRS TOM FITZPATRICK		
job title	PROPOSED REPLACEMENT PORCH & EXTENSION TO EXISTING FRONT AND REAR DORMER WINDOWS 22, CROFTON DRIVE, BAGLAN, PORT TALBOY SA12 8UL	
drawing title	PROPOSED FIRST FLOOR PLAN.	
job No:	drawing No:	scales:
23.75	06	1:100 @A3