



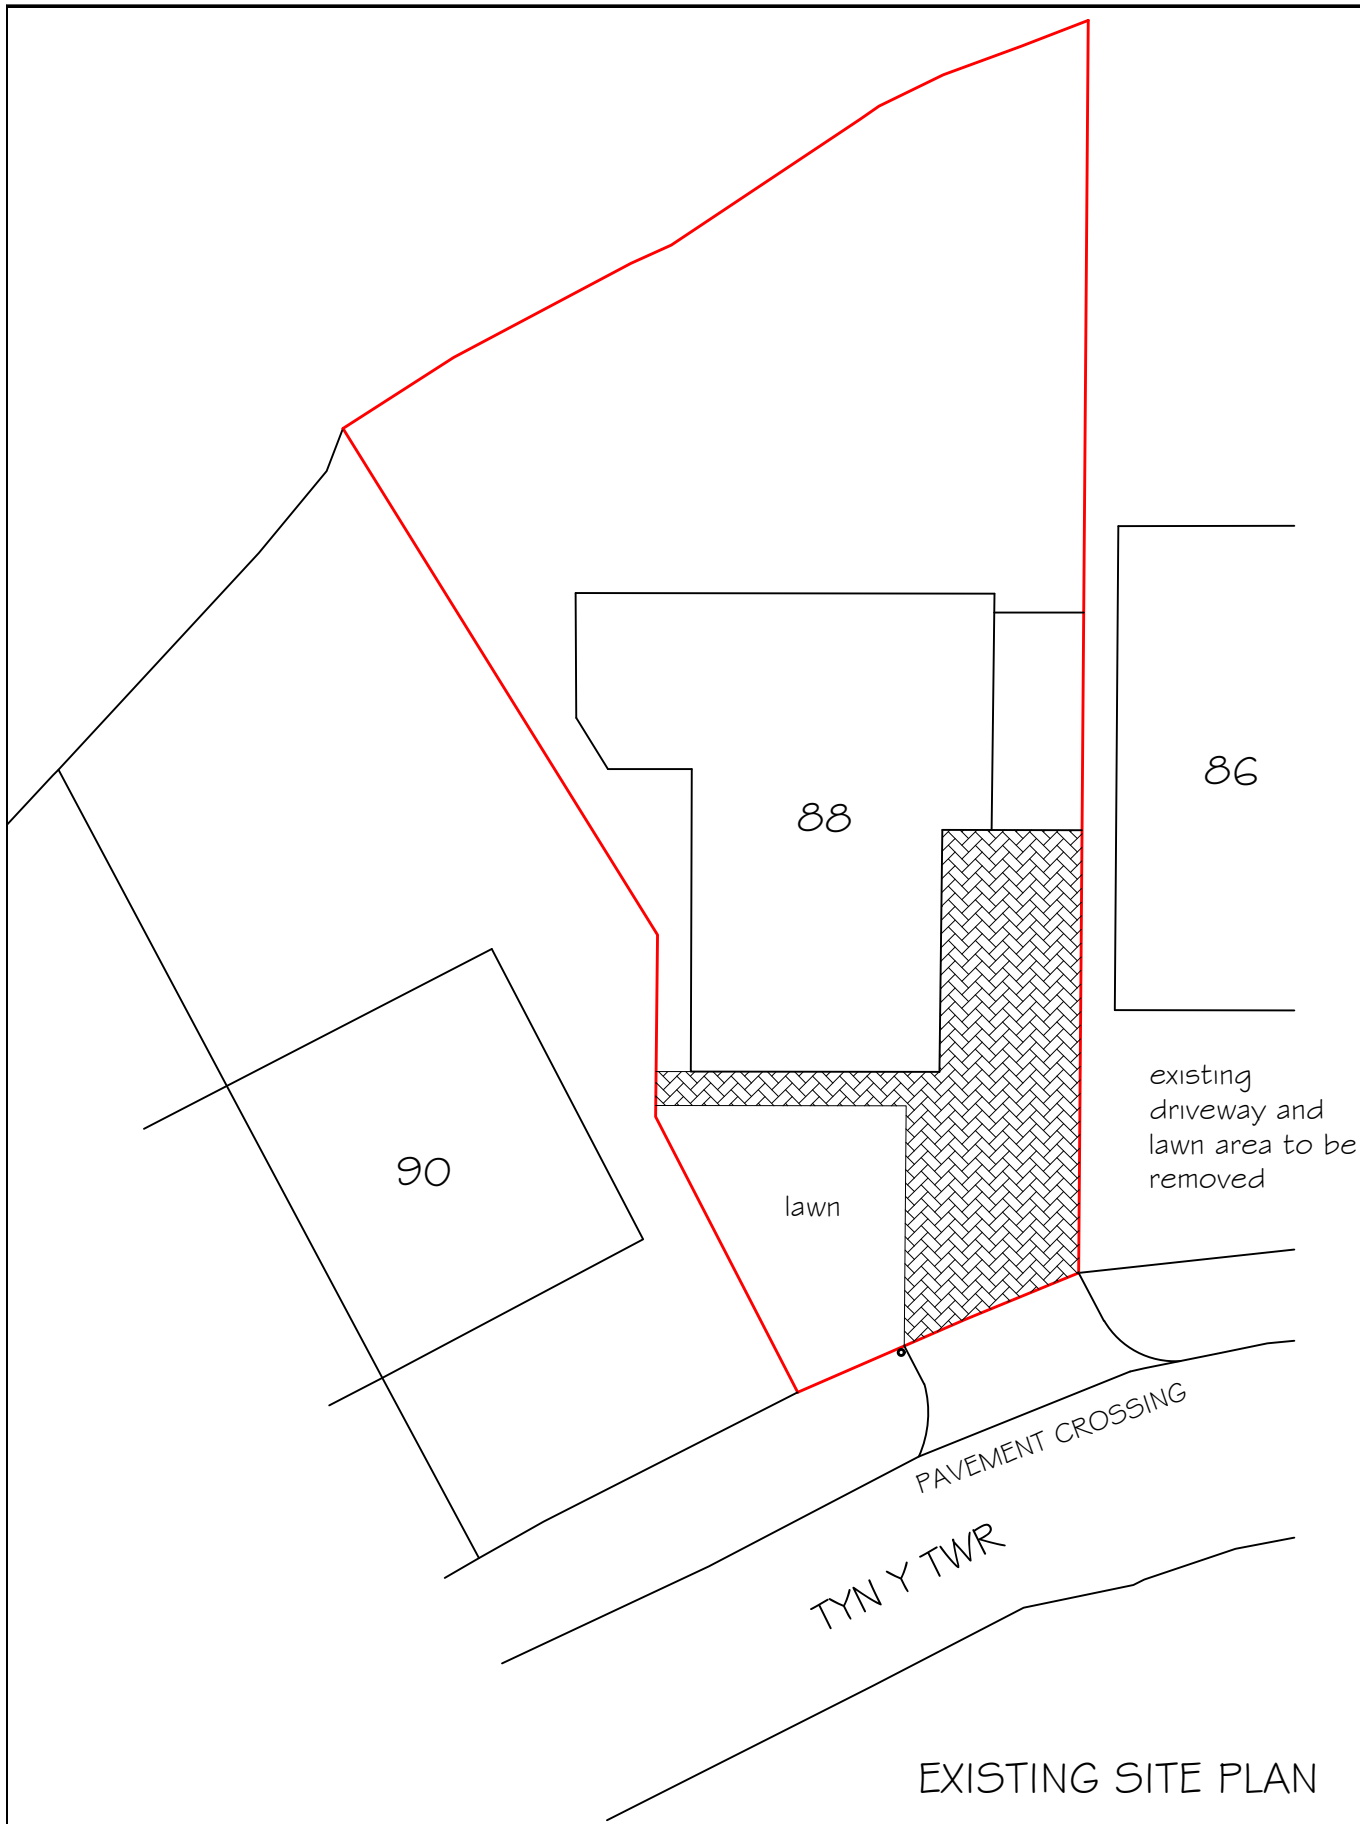

EXISTING SITE PLAN

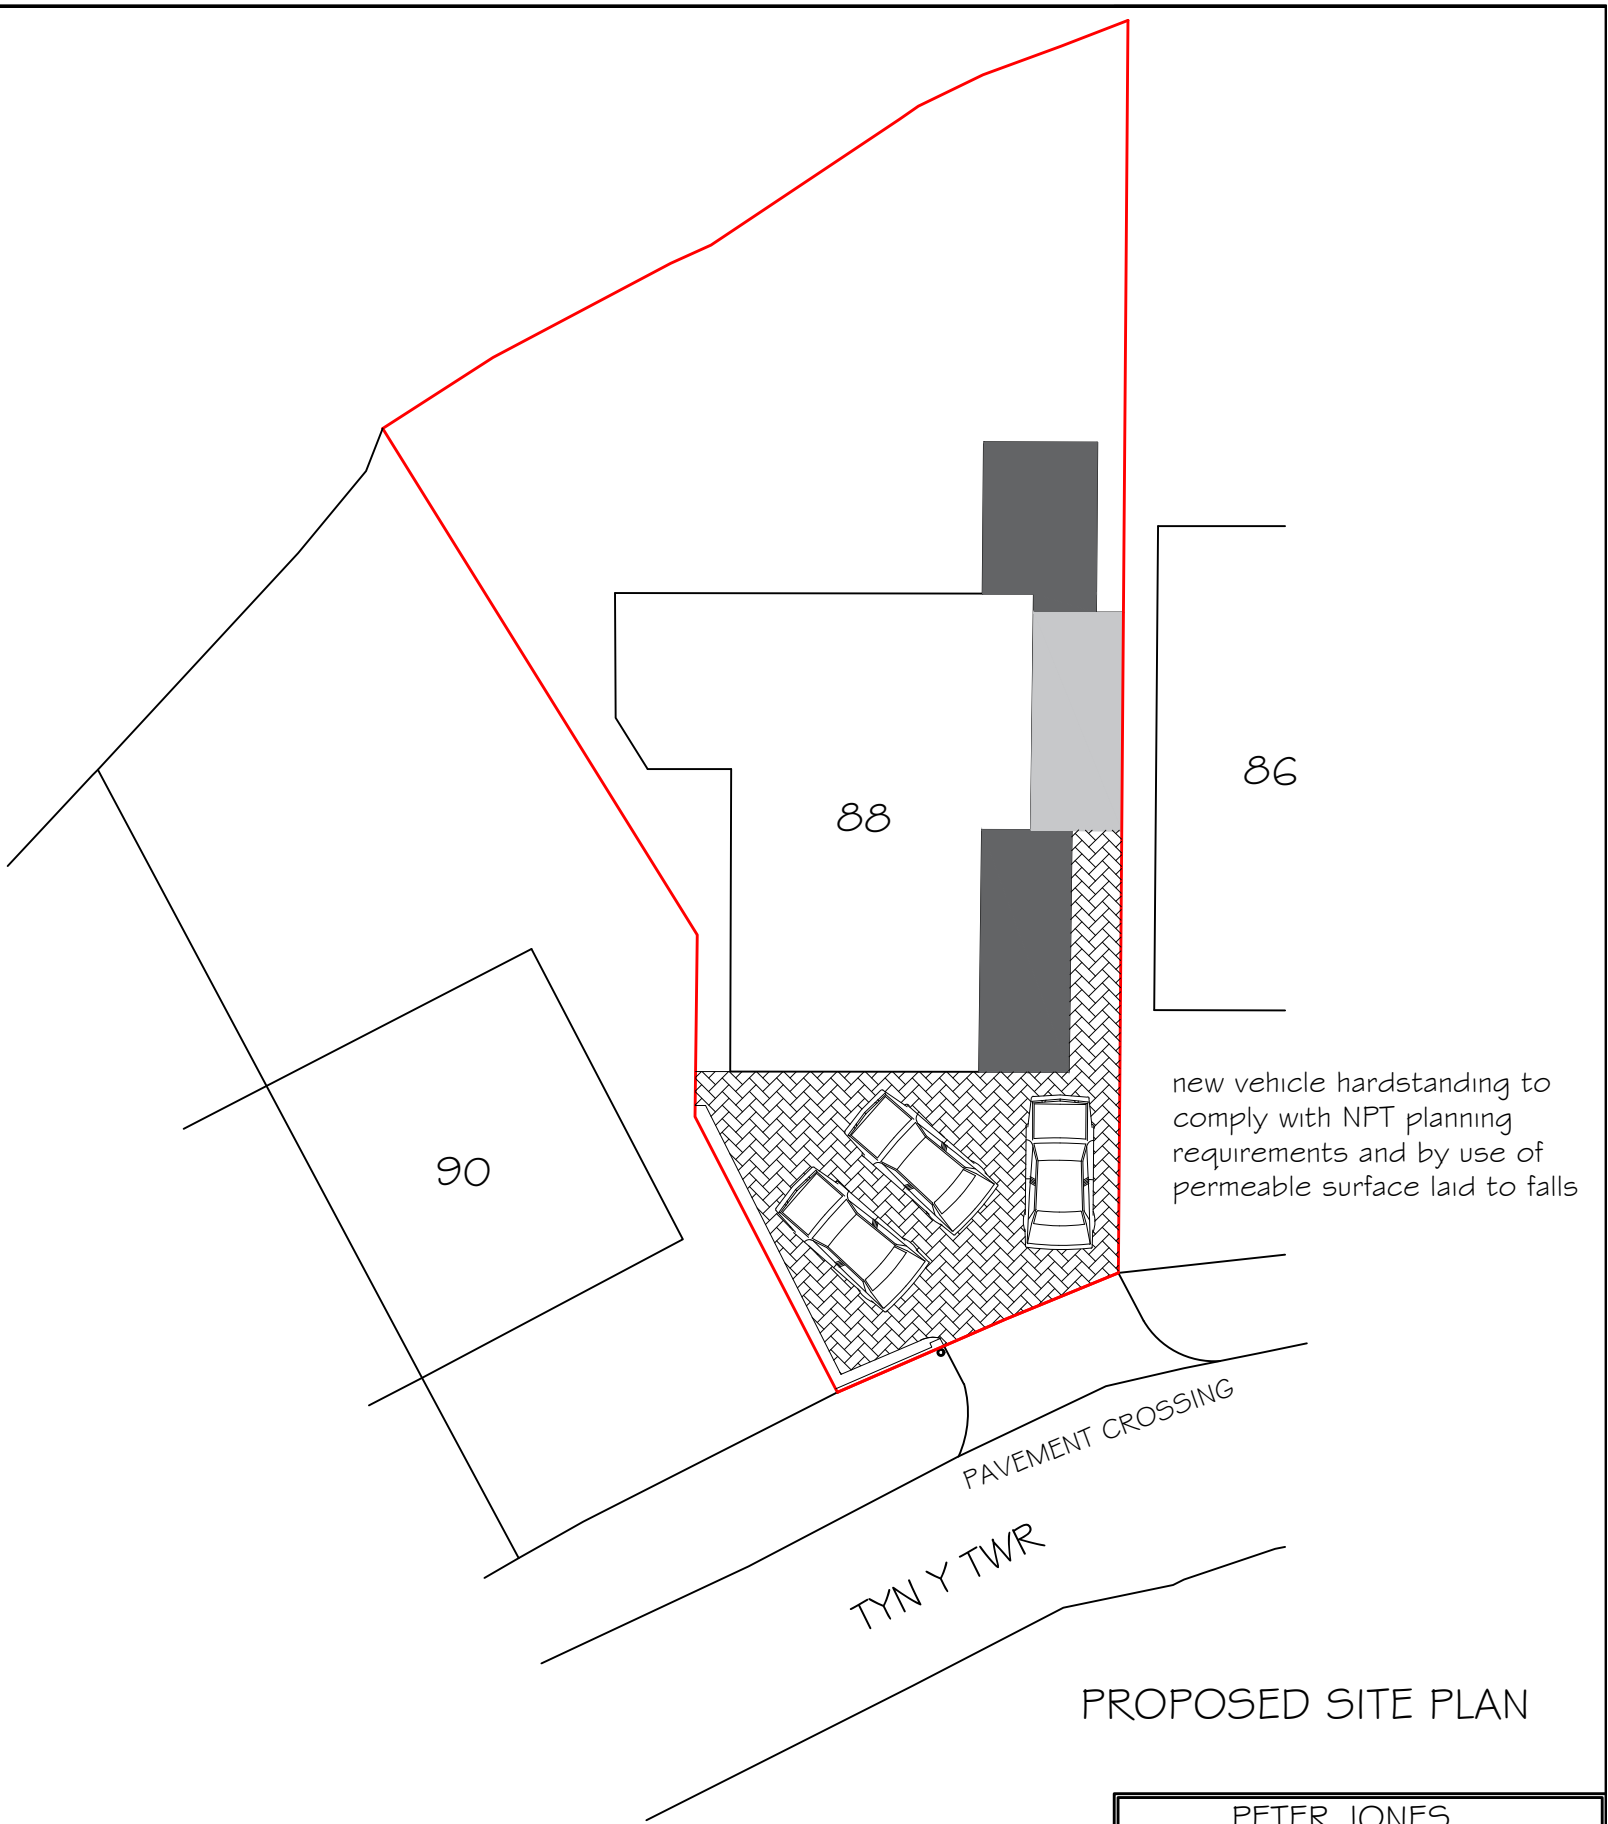

PROPOSED SITE PLAN

revision A
existing and proposed parking
layout added
24.11.23

project title 88 Tyn Y Twr Baglan Port Talbot	drawing title existing and proposed car parking	PETER JONES TALBOT DESIGN SERVICES mobile: 07817538014 email: jonespeter177@gmail.com	
		date Nov 2023	scale 1:200
		drawing No 88TYT- 06 rev A	