
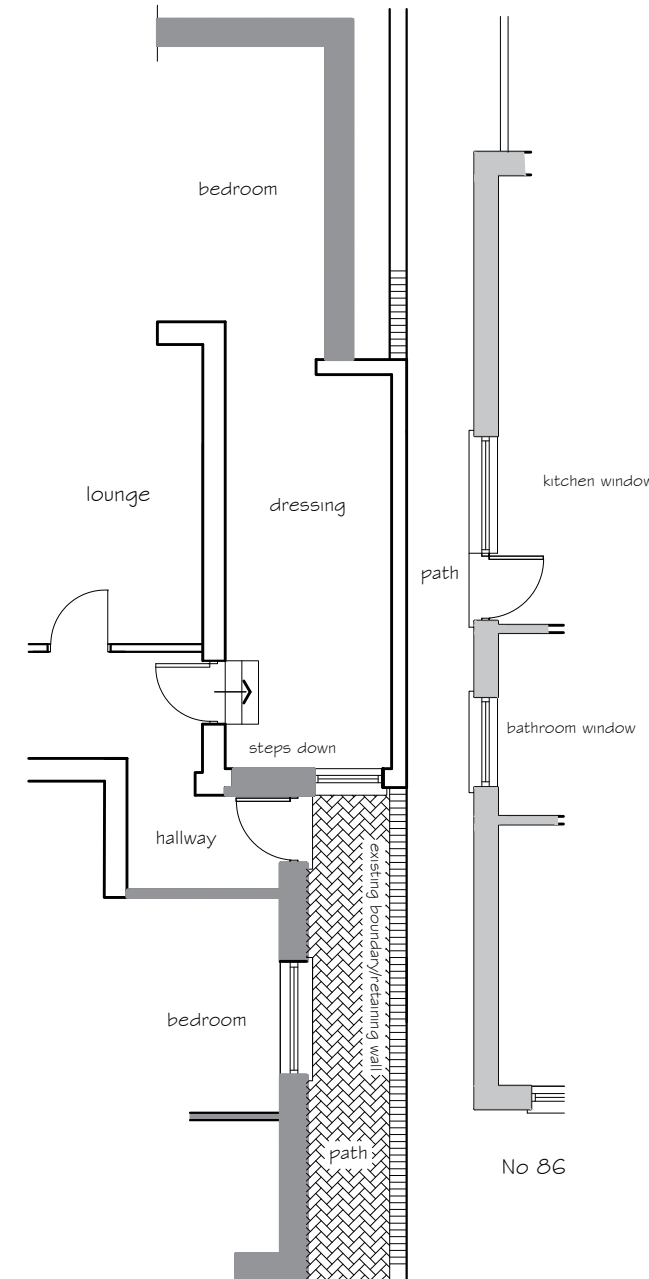
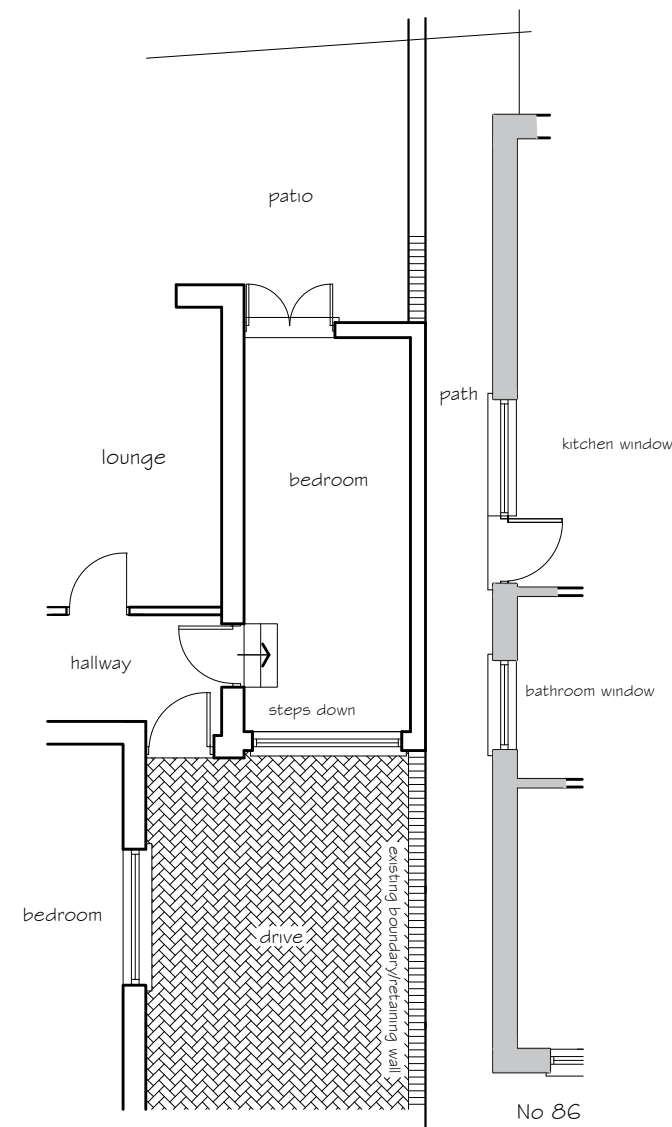
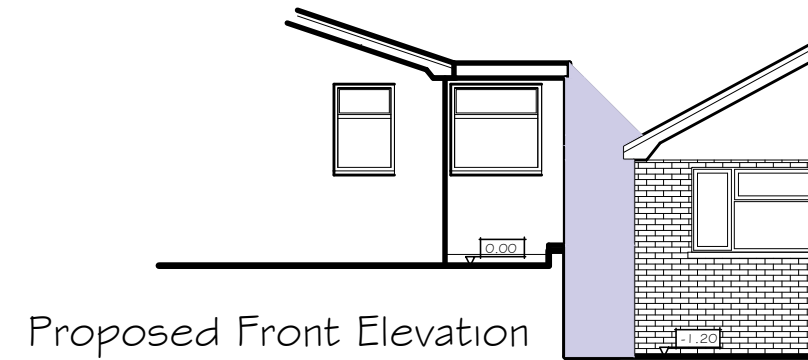


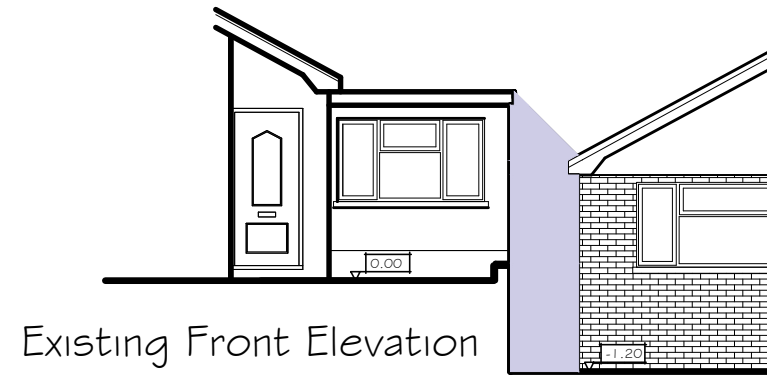

NOTE
THE INCREASE IN THE HEIGHT OF EXISTING FLAT ROOF BY A MAX OF 300mm
DOES NOT INCREASE THE LINE OF SHADOW TO THE BATHROOM AND KITCHEN
LOCATED AT THE LOWER LEVEL OF THE ADJACENT PROPERTY

revision B 27.11.23
floor plans corrected
revision A 24.11.23
kitchen window and door to No. 86
added to floor plans

PETER JONES
TALBOT DESIGN SERVICES
mobile: 07817538014
email: jonespeter177@gmail.com
date Nov 2023 scale 1:100
drawing No 88TYT- 05 rev B

project title
88 Tyn Y Twr
Baglan
Port Talbot

drawing title
elevations showing shadow
line from adjacent flat roof
EXISTING AND PROPOSED