



NOTES


1. All dimensions in millimetres unless otherwise stated.

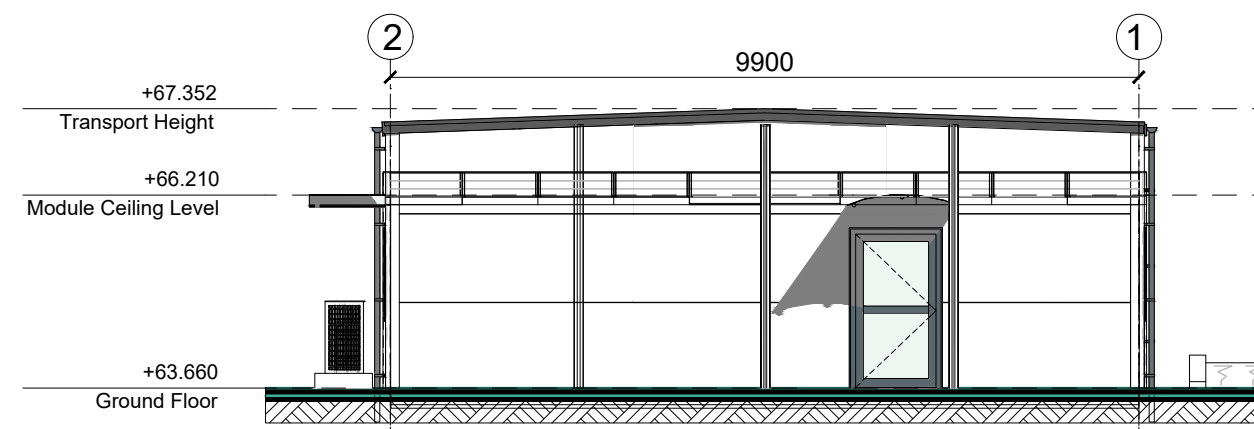


Elevation 01
Scale 1:100

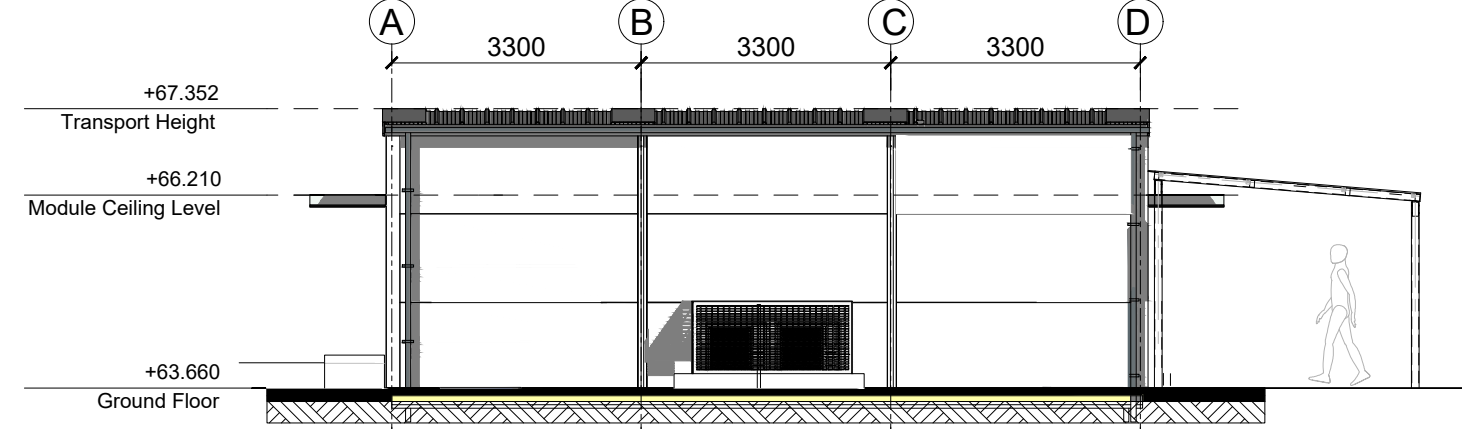


Elevation 02
Scale 1:100

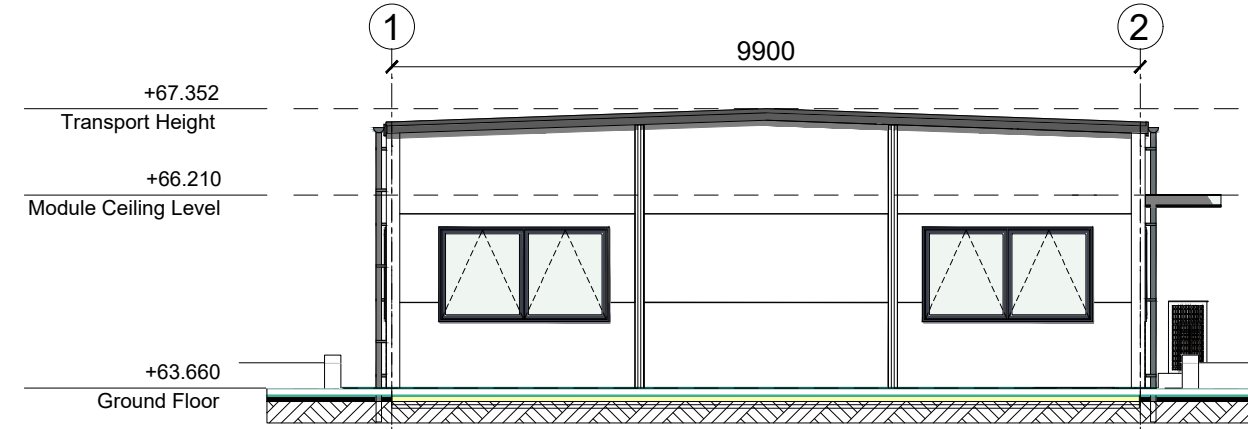


Elevation 03
Scale 1:100

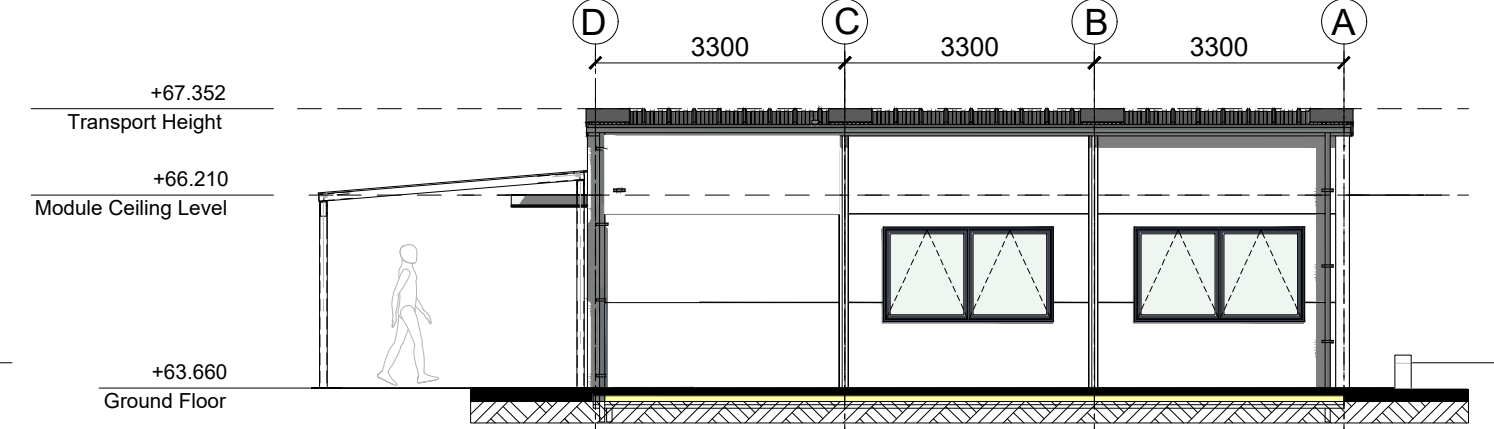

Elevation 04
Scale 1:100

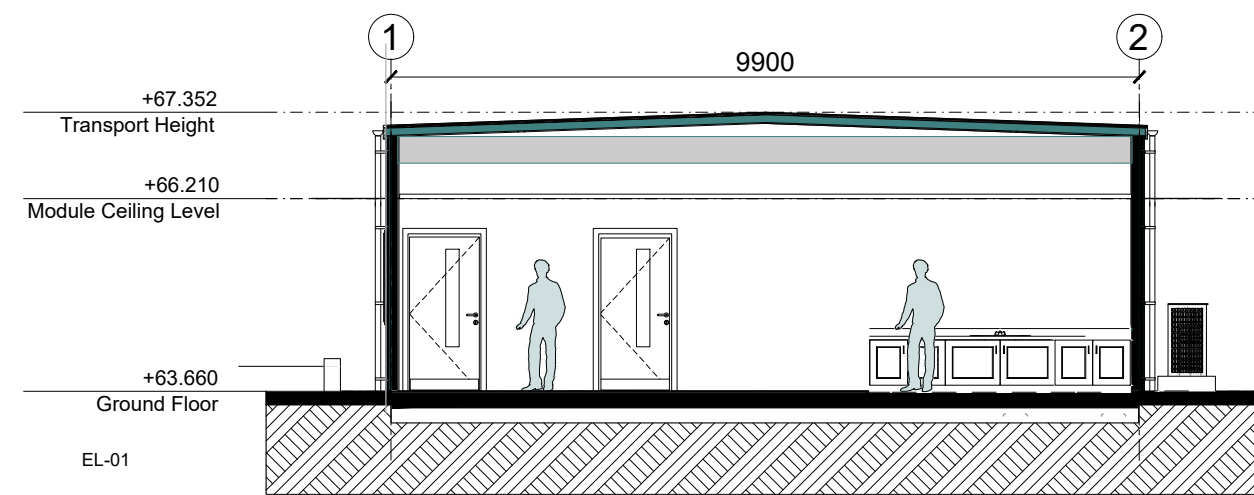


Section A-A
Scale 1:100

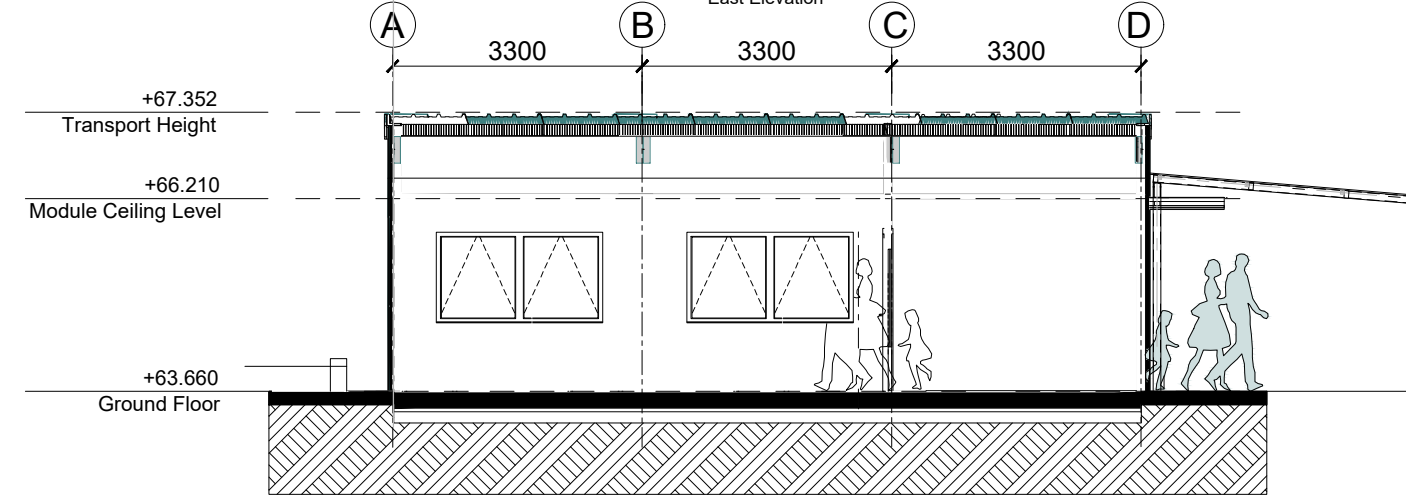


Section B-B
Scale 1:100


External Finishes Schedule	
External Wall Finish	60mm PIR Composite Metal Cladding Panels - albatross grey
Roof Finish	Kingspan RW1000 - 115mm Core 146mm Merin Grey
External Windows	upvc Windows - Ral 7031
External Doors	Aluminium Frame Glazed Leaf - PPC Aluminium - Ral TBC
External Fascia	Plastisol Faced Plywood - Merin Grey
Rainwater Guttering	115mm Half Round Gutter - Merin Grey
Rainwater Downpipes	80mm Dia Merin Grey
External Canopy	Clivia Barrel Canopy - Clear Polycarbonate

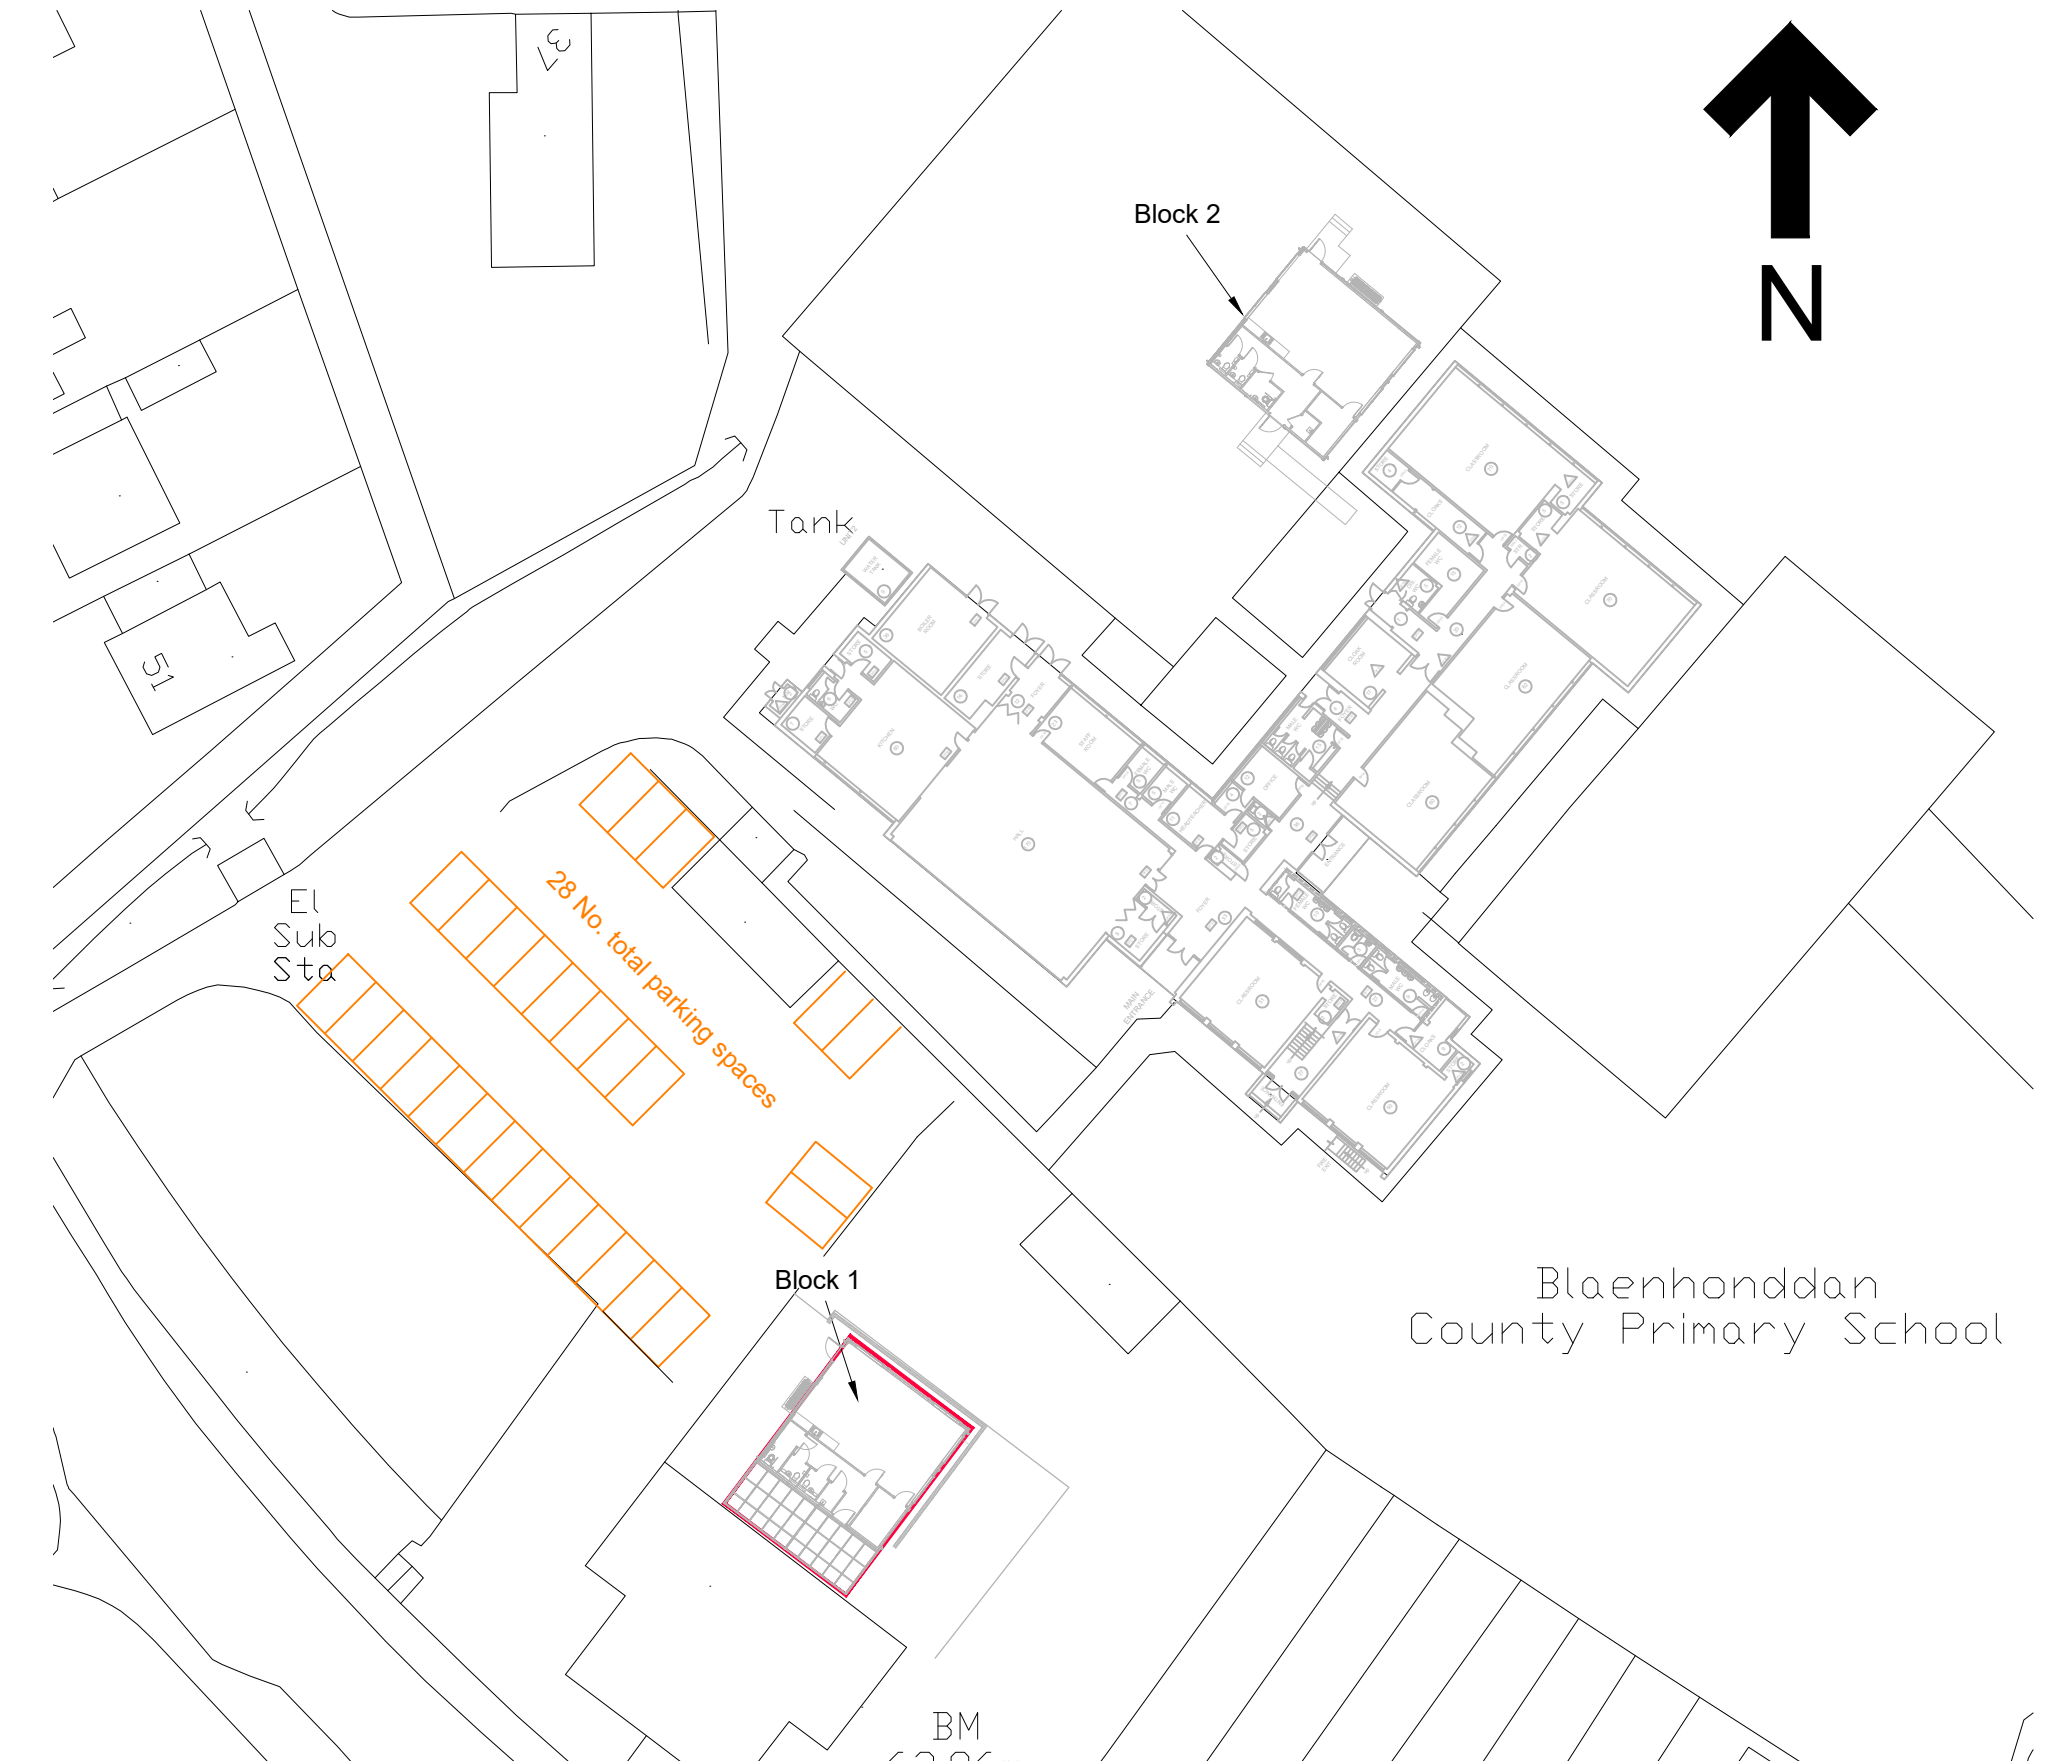

Site Plan
Scale 1:500

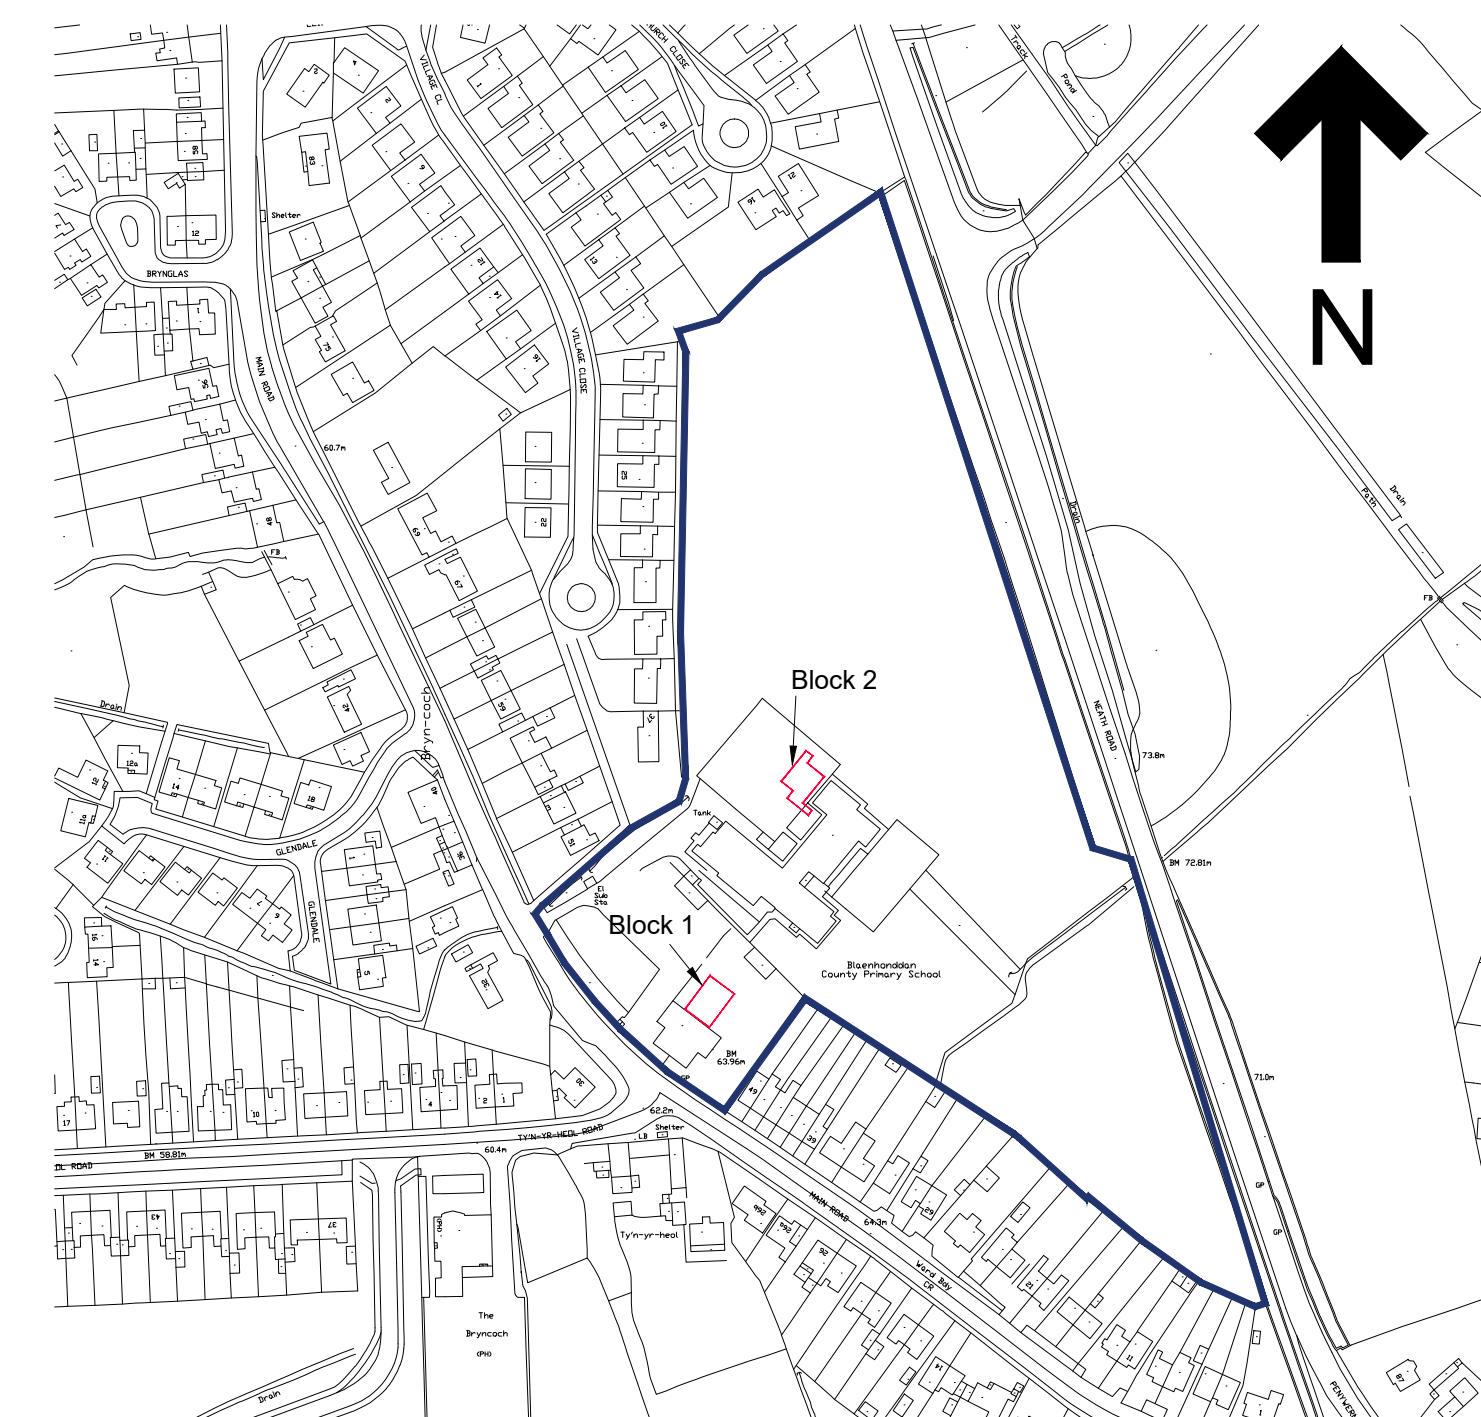

Location Plan
Scale 1:2500

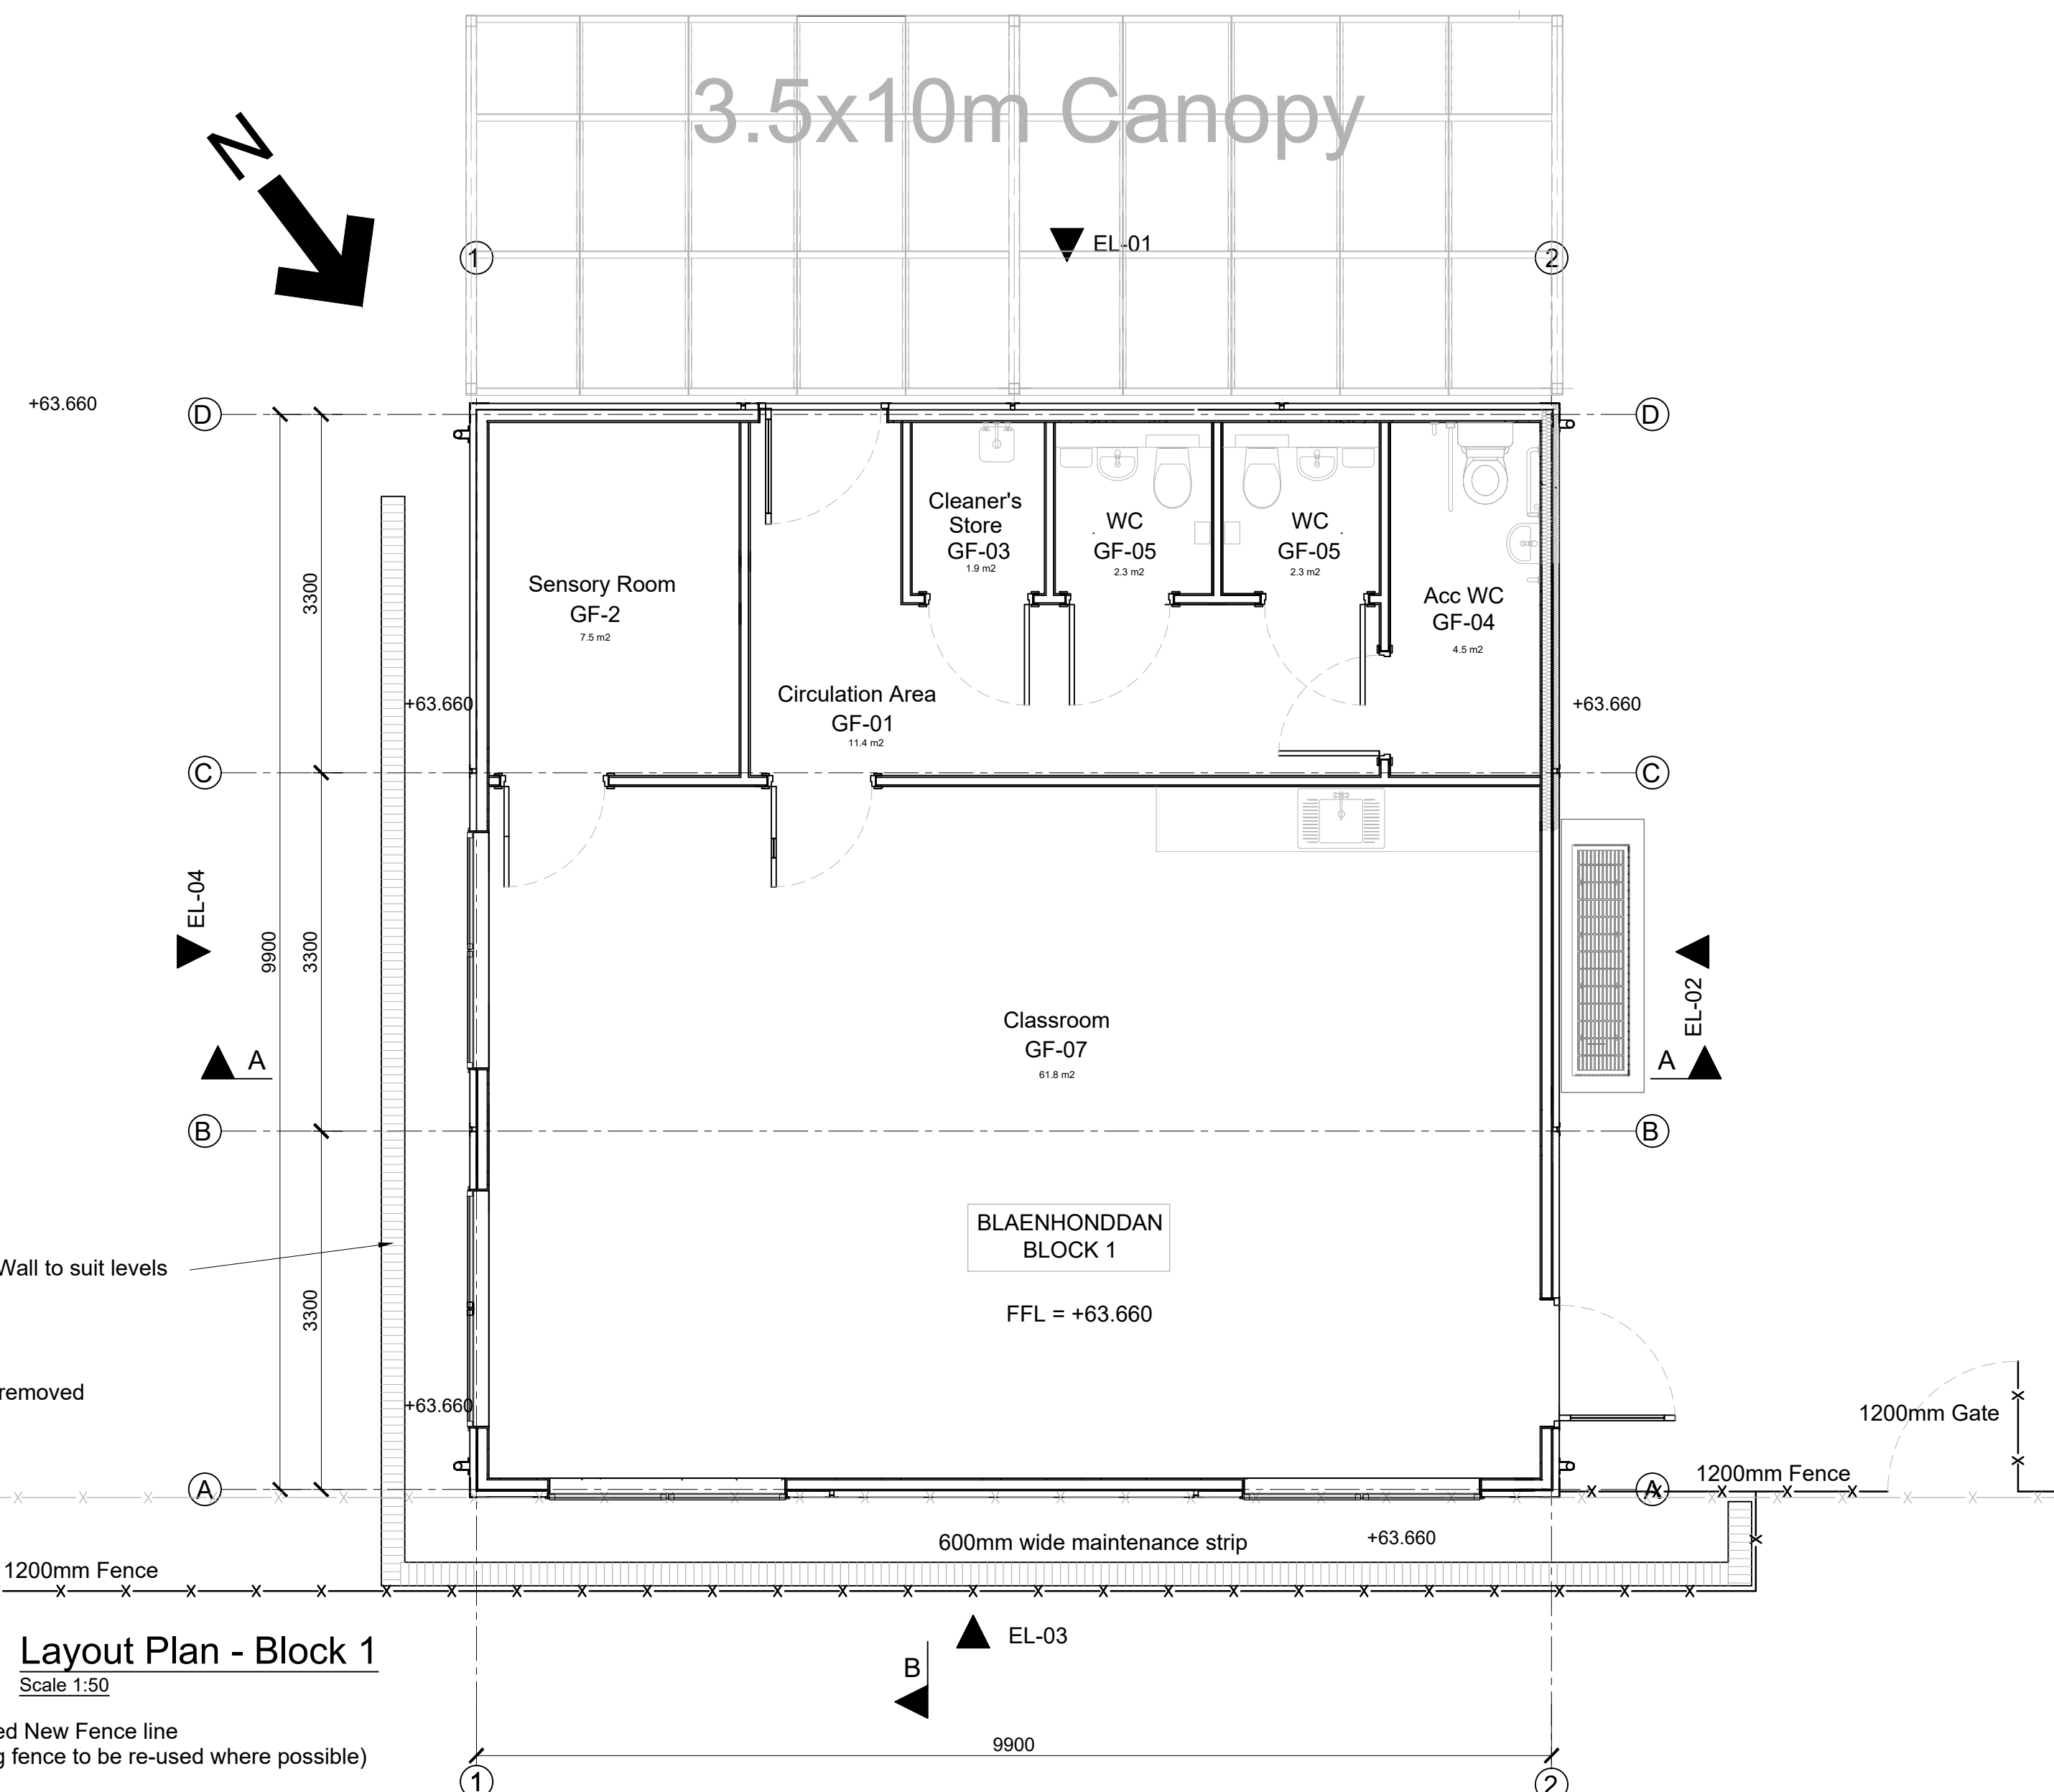

Layout Plan - Block 1
Scale 1:50

Rev	Details	Dr	Ch	Apr	Date
D	Windows amended to upvc	J.H	T.P	J.D	22/11/23
C	Cladding colour	J.H	T.P	J.D	14/09/23
B	Layout amended	J.H	T.P	J.D	17/07/23
A	Floor plans removed off location plan	J.H	T.P	J.D	07/06/23



PROPERTY & REGENERATION
Nicola Pearce BSc(Hons) DipTP MRTPI
DIRECTOR OF ENVIRONMENT AND REGENERATION
THE QUAYS, BRUNEL WAY
BAGLAN ENERGY PARK SA11 2GG
www.npt.gov.uk

Project
Blaenhonddan Primary School
37 Village Cl,
Neath SA10 7TE

Drawing Title
Proposed Demountables
Block 1

File No.	Property Ref. No.				
Drawn	J.Hughes	Checked	T.Preece	Approved	J.Davies
Date	April/23	Date	April/23	Date	April/23
Scales	As Shown				
Drawing No.	A1283-01				Rev. D