




**1. All dimensions in millimetres unless otherwise stated.**

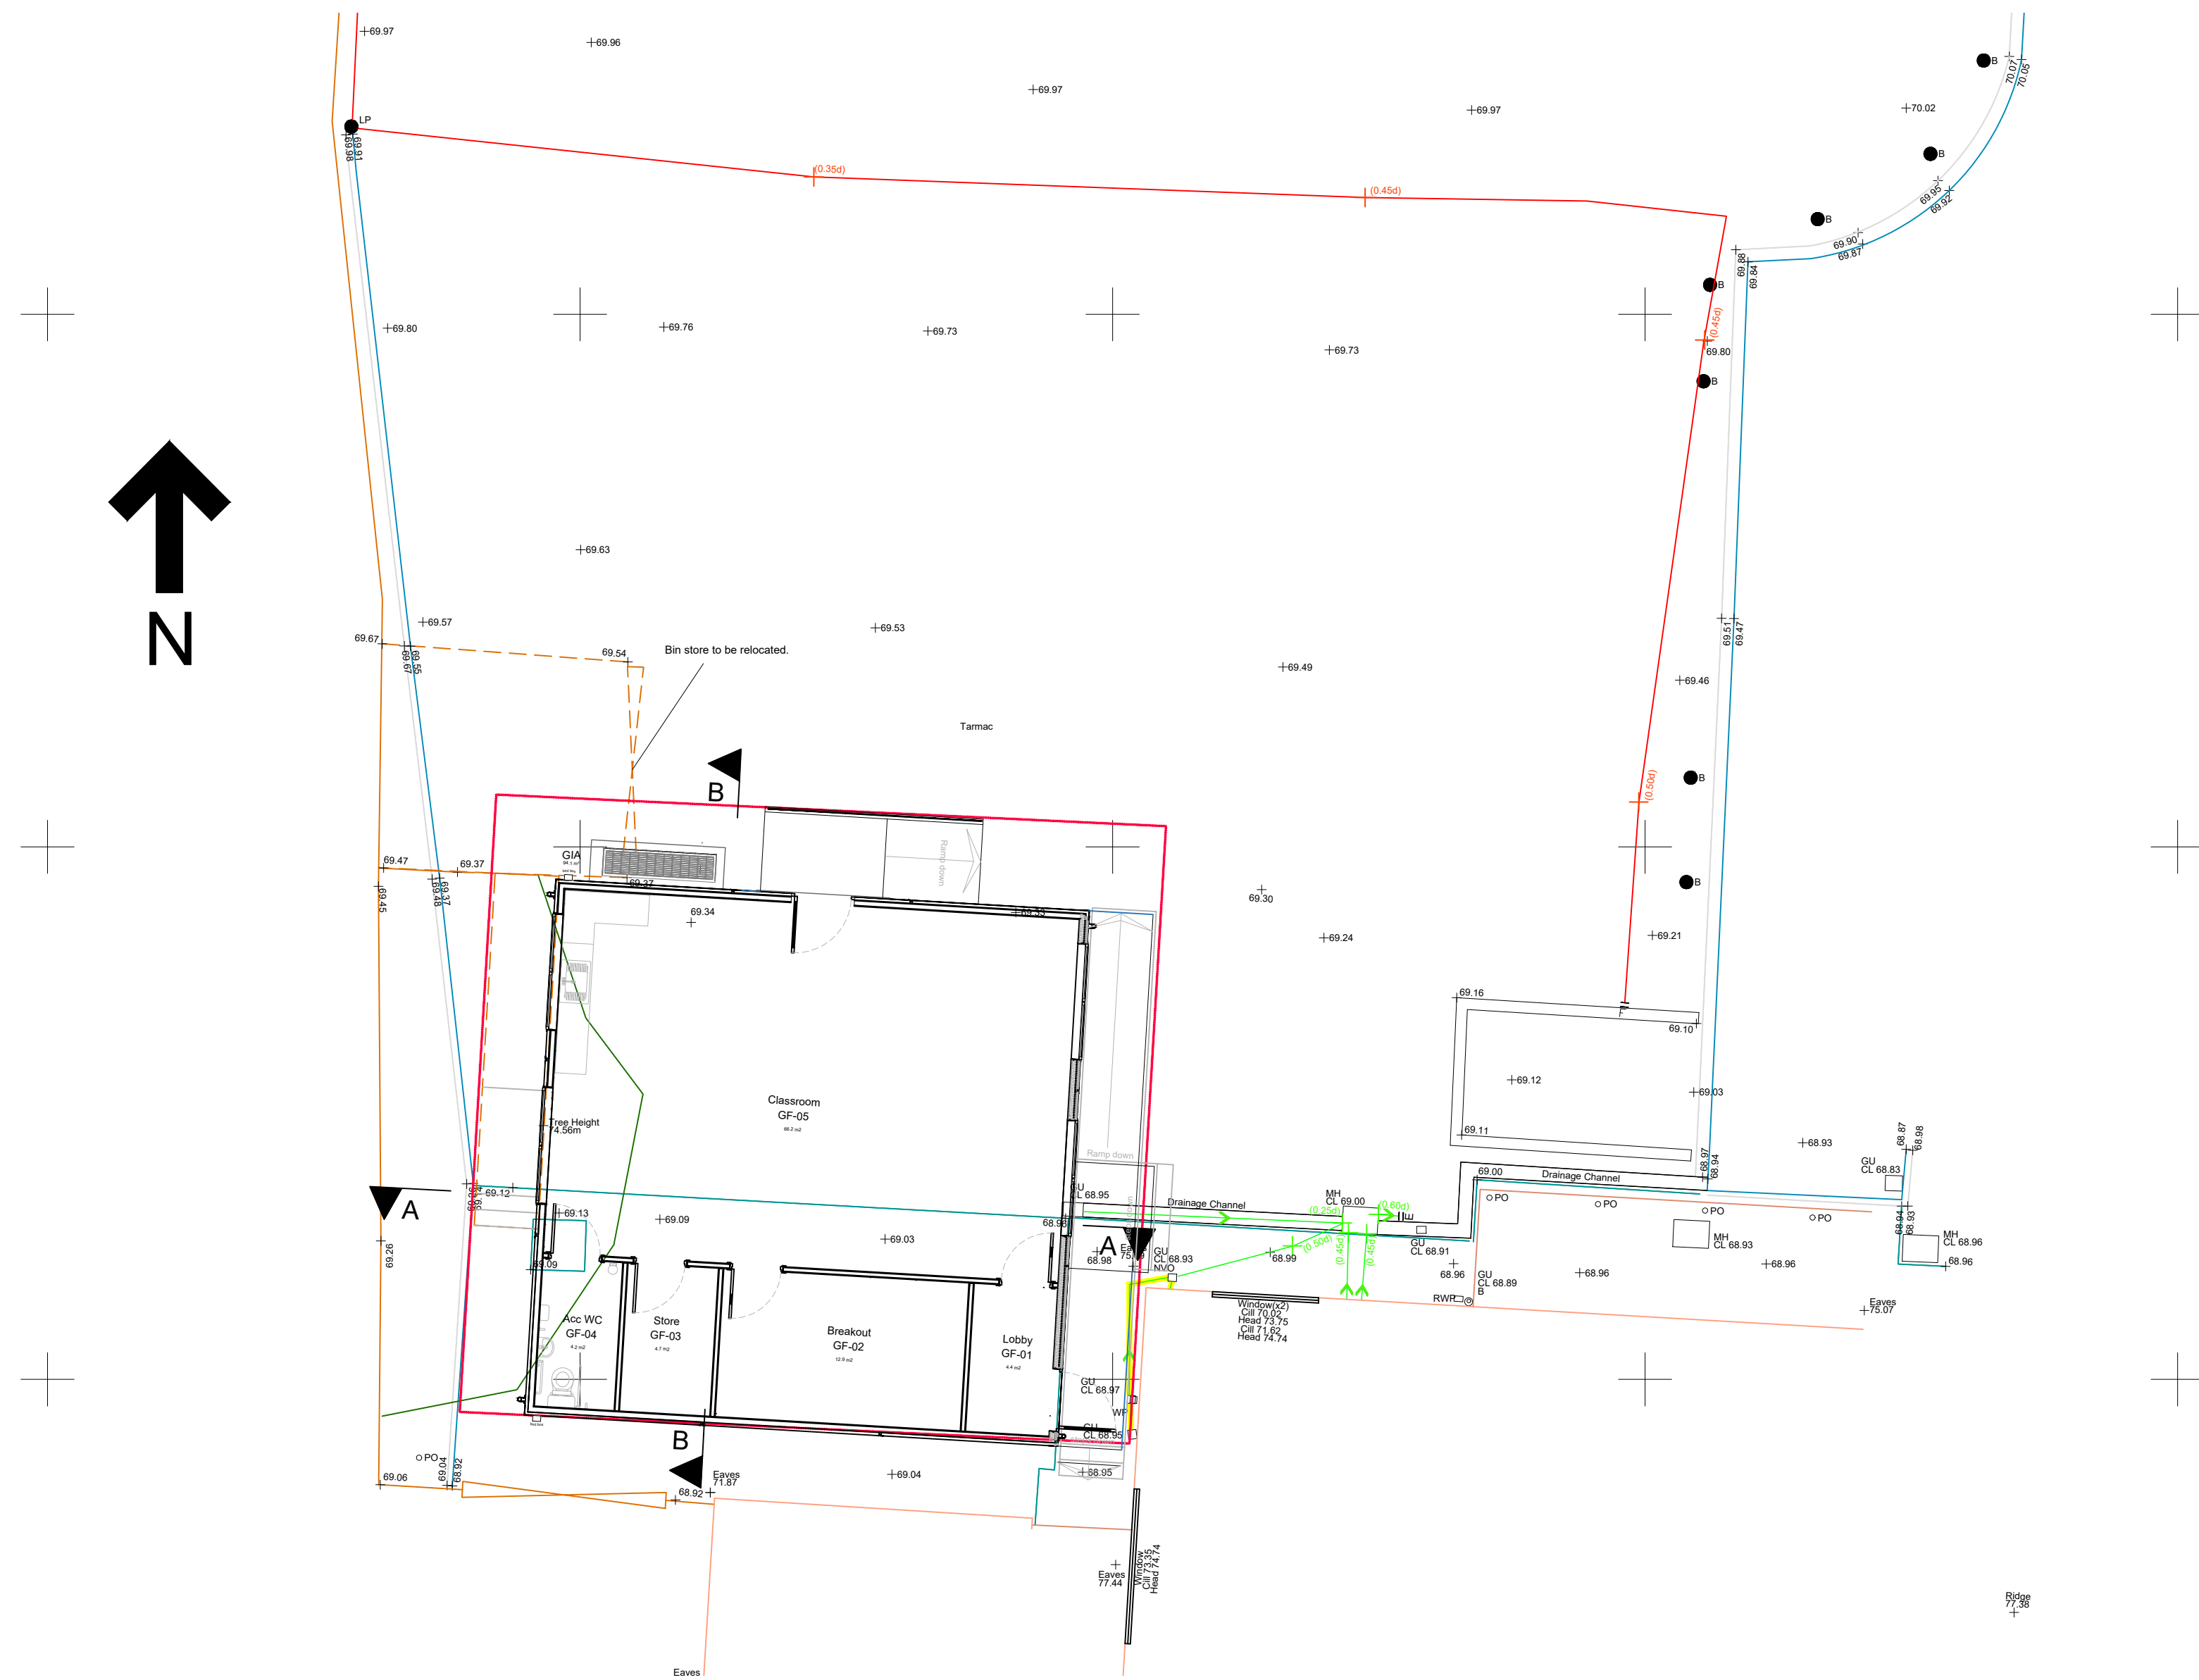

**Level Site Plan (showing proposed demountable)**  
Scale 1:100

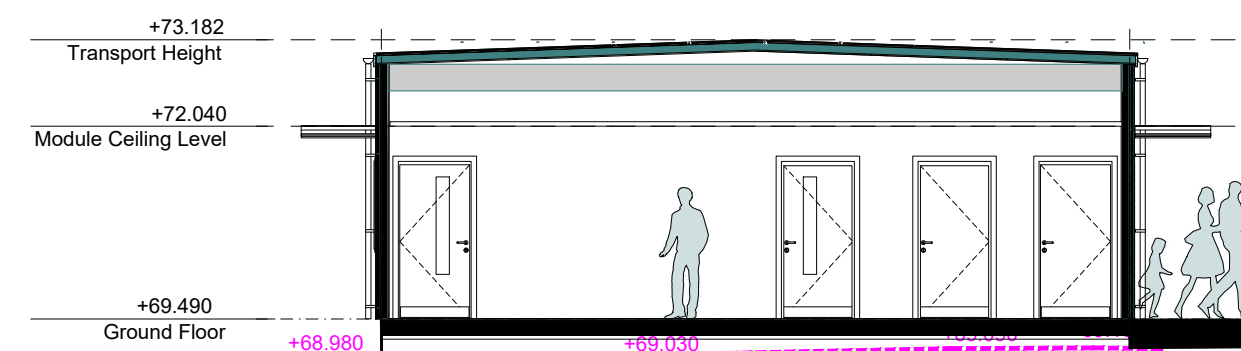

Section A-A  
Scale 1:100

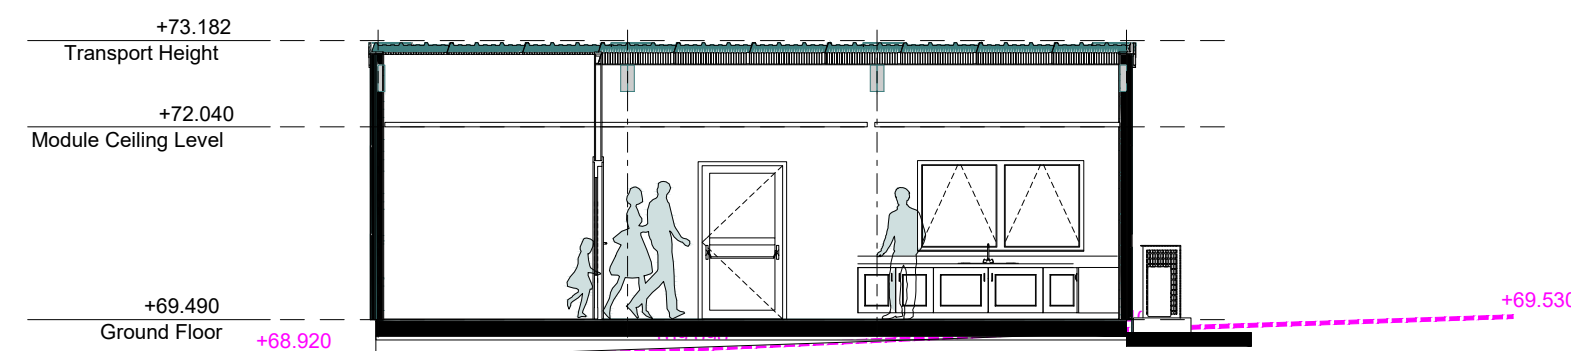

Section B-B  
Scale 1:100

|     |                                       |     |     |     |          |
|-----|---------------------------------------|-----|-----|-----|----------|
| B   | updated                               | WGH |     |     | 16/08/23 |
| A   | Floor plans removed off location plan | J.H | T.P | J.D | 07/06/23 |
| Rev | Details                               | Dr  | Ch  | Apr | Date     |

 **Neath Port Talbot**  
**Castell-nedd Port Talbot**  
County Borough Council    Cyngor Bwrdeistref Sirol  
*Making a difference    Gwahaniaeth er gwell*

**PROPERTY & REGENERATION**  
**Nicola Pearce BSc(Hons) DipTP MRTPI**  
**DIRECTOR OF ENVIRONMENT AND REGENERATION**  
**THE QUAYS, BRUNEL WAY**  
**BAGLAN ENERGY PARK SA11 2GG**  
[www.npt.gov.uk](http://www.npt.gov.uk)

Project

Ysgol Hendrefelin  
Heol Hendre,  
Bryncoch,  
Neath SA10 7TY

Drawing Title

Level survey showing proposed building

|                    |          |                          |          |                 |             |
|--------------------|----------|--------------------------|----------|-----------------|-------------|
| <u>File No.</u>    |          | <u>Property Ref. No.</u> |          |                 |             |
| <u>Drawn</u>       | J.Hughes | <u>Checked</u>           | T.Preece | <u>Approved</u> | J.Davies    |
| <u>Date</u>        | June'23  | <u>Date</u>              | June'23  | <u>Date</u>     | June'23     |
| <u>Scales</u>      | As Shown |                          |          |                 |             |
| <u>Drawing No.</u> |          |                          |          |                 | <u>Rev.</u> |
| A1281-03           |          |                          |          |                 | B           |