



SECURITY FENCE DETAIL
(DEER FENCE)

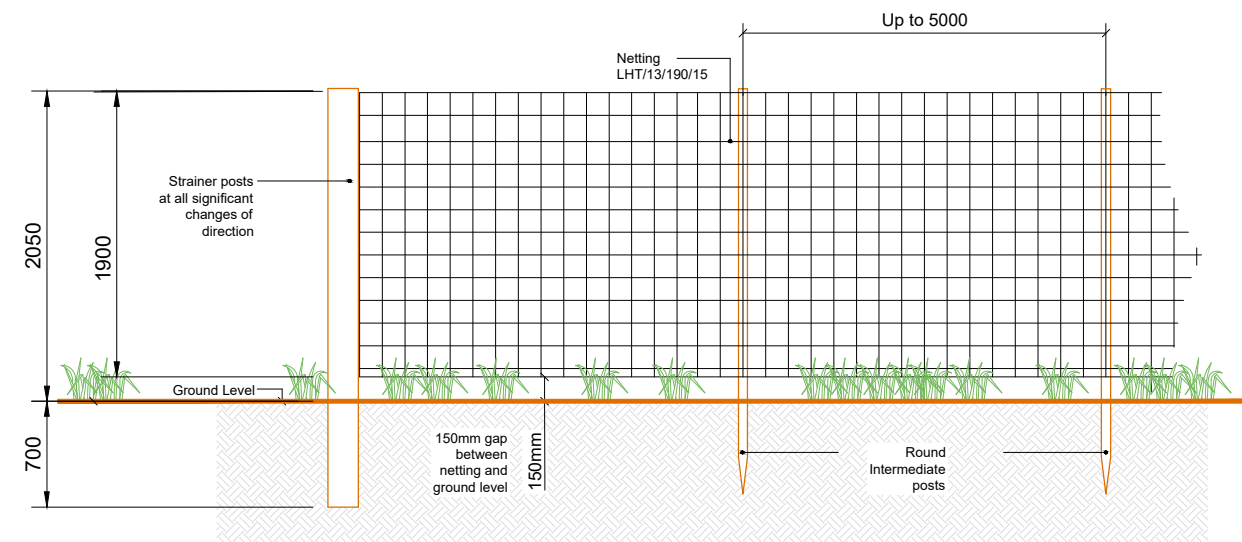


Scale 1:50 @A3

NORTH ELEVATION
(rear - showing typical inverter arrangement)

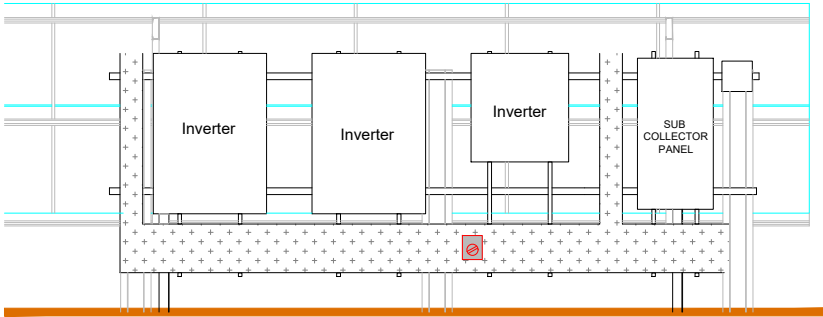


Scale 1:50 @A3

TYPICAL SECTION THROUGH ARRAY

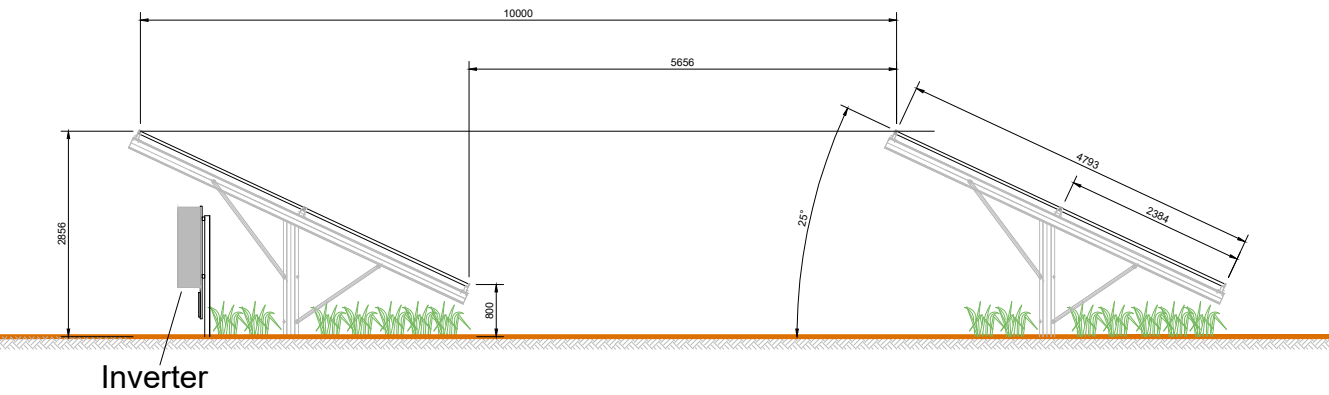

Scale 1:100 @A3

SOUTH ELEVATION
(Front)

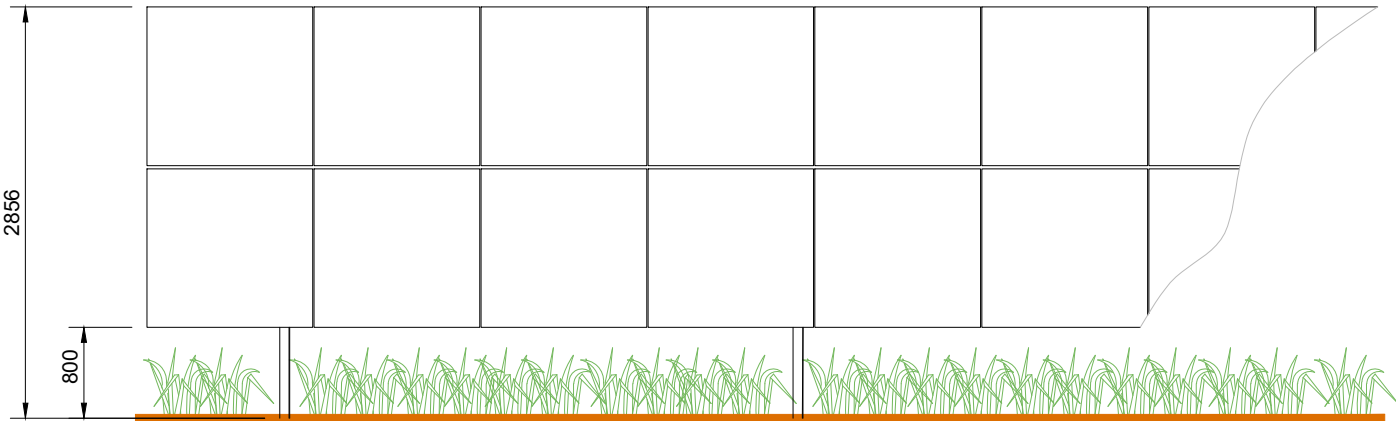

Scale 1:50 @A3

COMMENTS: Units in mm.	REVISION:	DESCRIPTION:	REVISED BY:	APPROVED BY:	DATE:	REVISION:	DESCRIPTION:	REVISED BY:	APPROVED BY:	DATE:	SITE ADDRESS: Rhigos Aberdare CF44 9YR	PROJECT NAME: Rhigos Solar Farm	TITLE: Section views	DRAWING No.: P.Rhigos_06_SectionViews	REV: Rev A	ADDRESS: Enviromena Project Management UK Ltd Tel: +44 330 107 1415 15 Diddenham Court, Grazeley Reading, RG7 1JQ, United Kingdom
	RevA		AMS		20/01/2023											
						Scale:	Drawn by:	Checked by:	Signed by PM:	Date checked:	Page:	Sheet size:				
						N/A	AMS				1 of 1	A3				