




- 1 All dimensions in millimetres unless otherwise stated.
2 Do not scale off drawing. All dimensions to be checked on site.

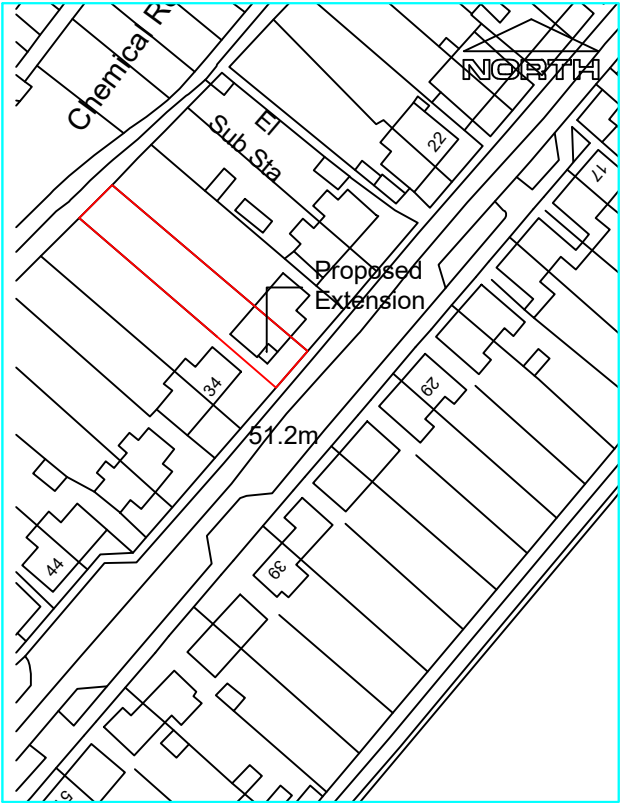

Site Location Plan - 1:1250

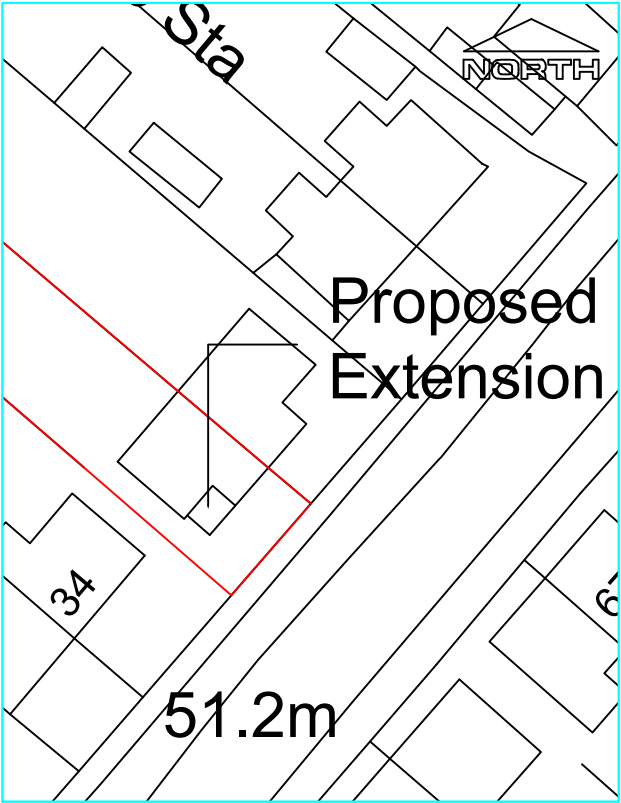

Site Plan - 1:500

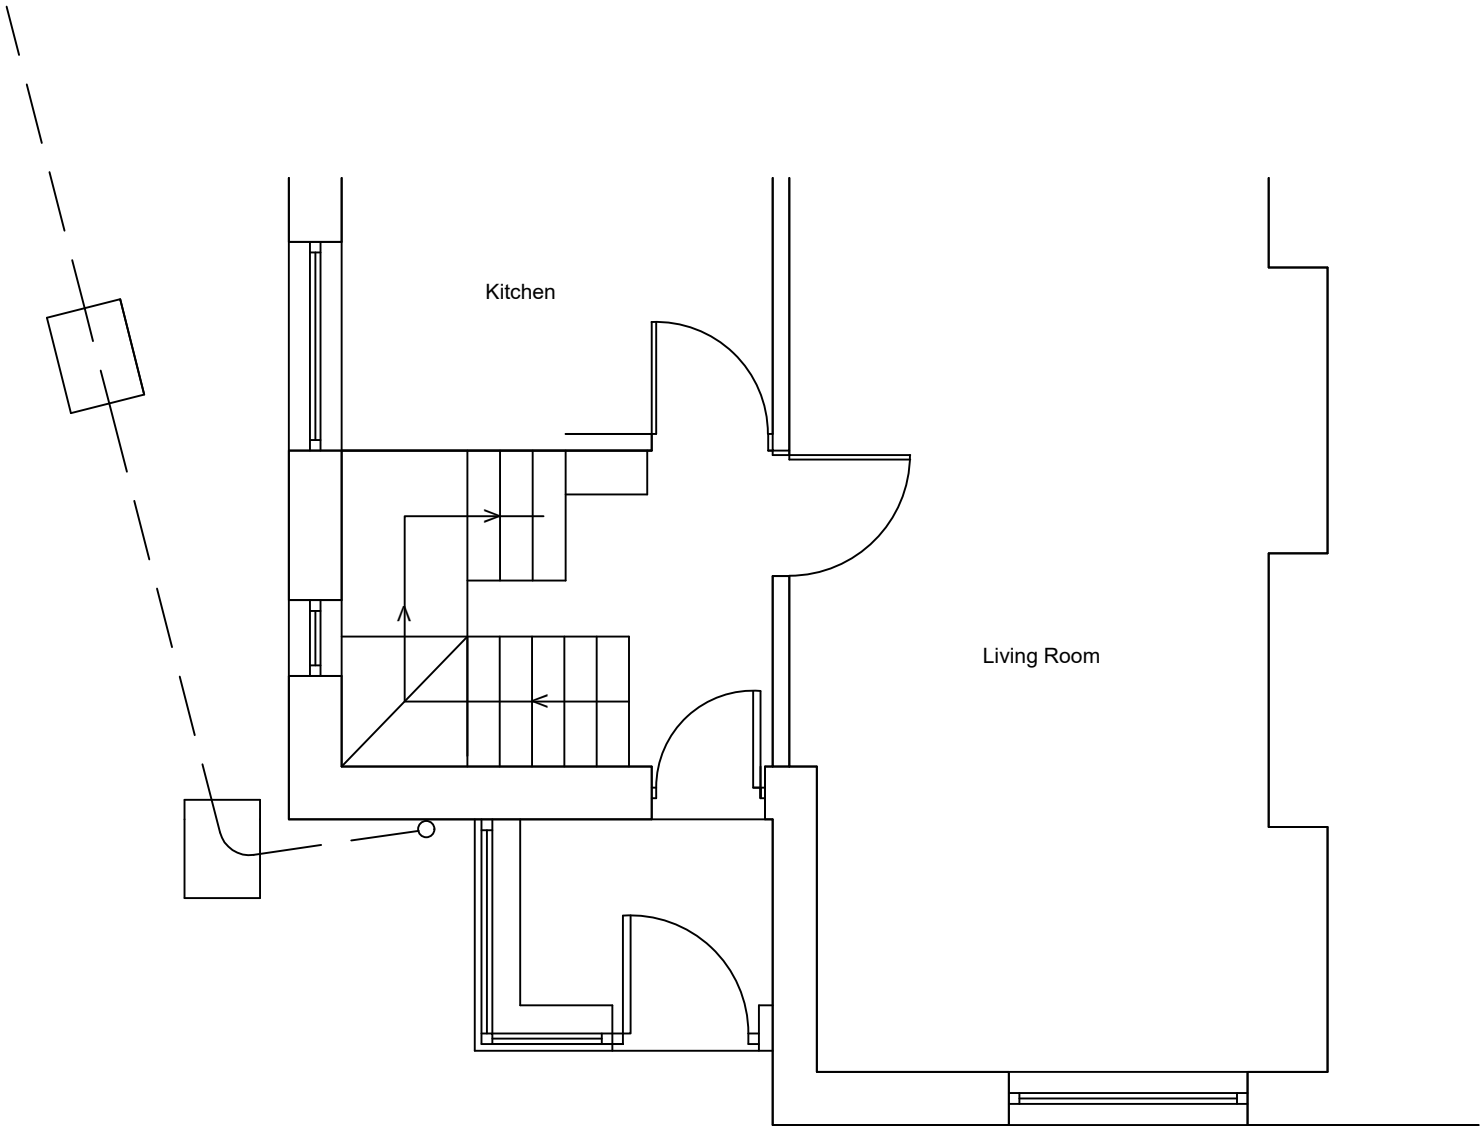

Existing Plan - 1:50

Rev	Details	Dr	Date
 Cyngor Castell-nedd Port Talbot Neath Port Talbot Council Cyngor Castell-nedd Port Talbot Neath Port Talbot Council Social Services, Health and Housing Housing Renewal and Adaptations Service Civic Centre Neath SA11 3QZ			
Project			
32 Hodgson Road, Godre' r graig			
WC compartment Extension			
Existing & Location Plans			
Drawn	sjl	Checked	Approved
Date	Aug 23	Date	Date
Scales 1:50 or as shown			
Drawing No. DFG5984			