

This drawing is copyright.
All dimensions are to be checked prior to construction or manufacture.
Any discrepancies to be reported immediately to the Architect.
Do not scale this drawing. Work to figured dimensions only.

This drawing must be read in conjunction with 'Drawing Specification Notes: Bill of quantities, issued separately. This drawing must be read in conjunction with all related Architects consultant's and specialist's drawings and documents.

THIS DRAWING SHALL BE READ IN CONJUNCTION WITH
THE FOLLOWING ARCHITECTS DRAWINGS:


(90)001	EXISTING SITE LOCATION PLAN
(90)002	EXISTING PLAN
(90)003	EXISTING SITE PLAN
(90)004	EXISTING ELEVATIONS
(90)005	PROPOSED PLAN




FRONT ELEVATION (SOUTH)



REAR ELEVATION (NORTH)

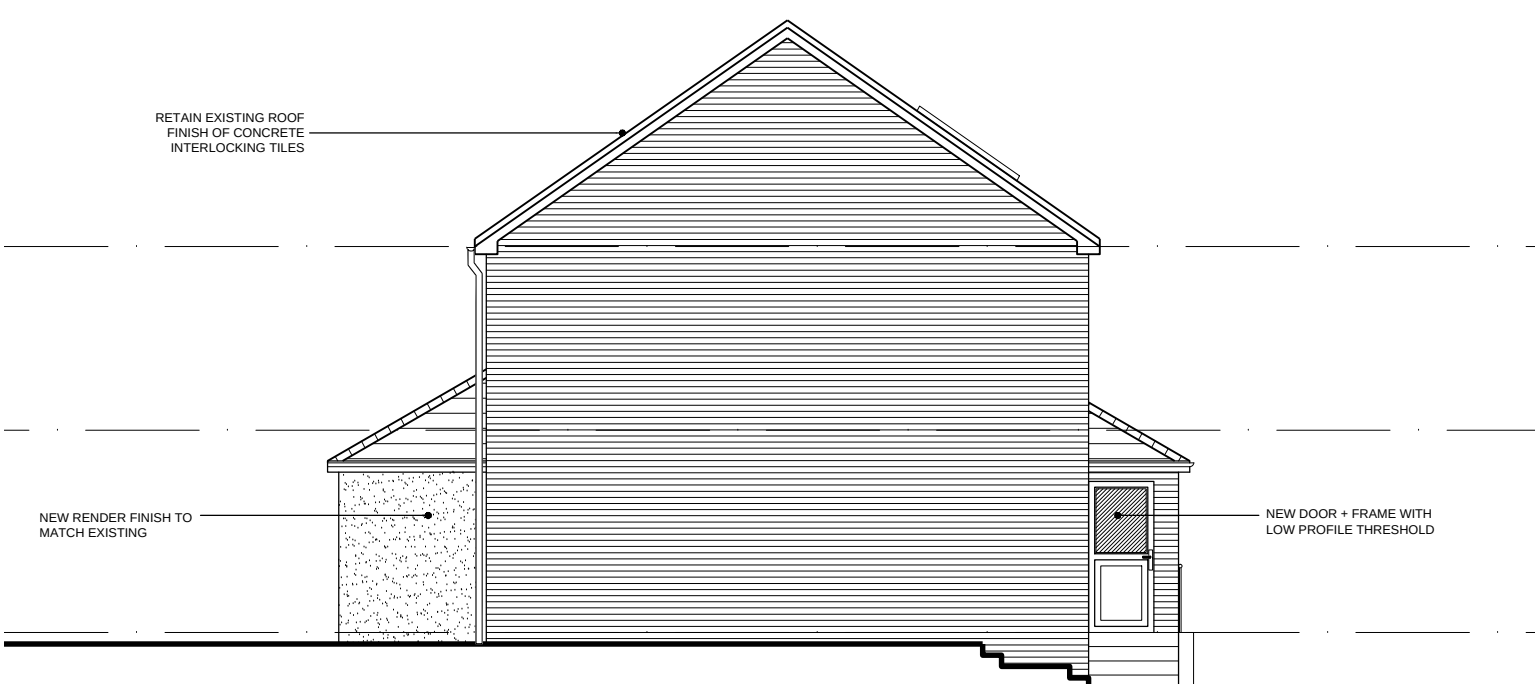


SIDE ELEVATION (EAST)

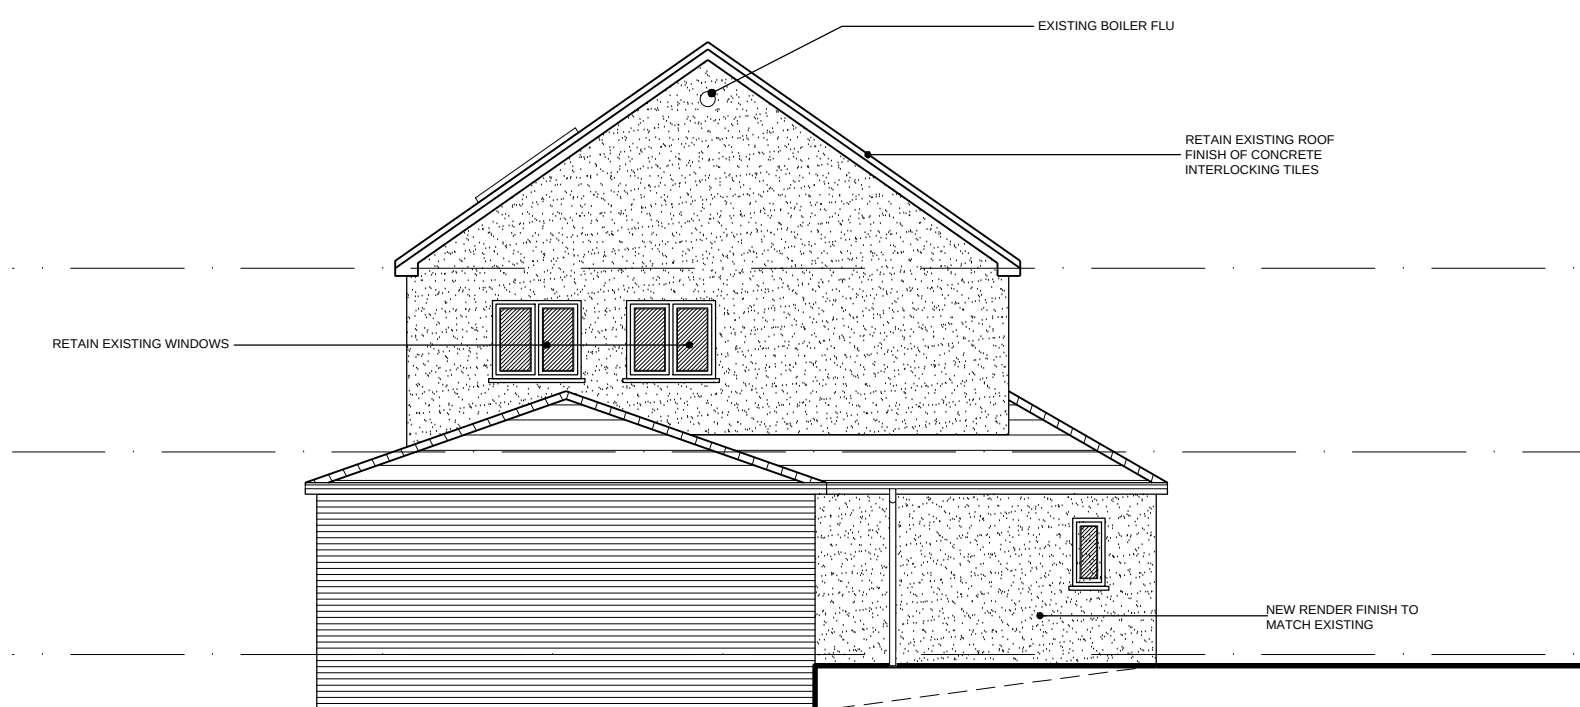

SIDE ELEVATION (WEST)

PROPOSED ELEVATIONS

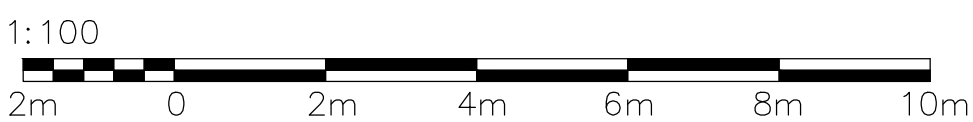

davies lewelyn and jones
Chartered Architects

Chartered Architects

Client FIRST CHOICE HOUSING ASSOCIATION

Sheet No/Revision
Sheet
PROPOSED ELEVATIONS
Date Scale Job No
(90)007B
Drawn/Checked

Job 77 BROOKFIELD N. ABBEY