


Superseded

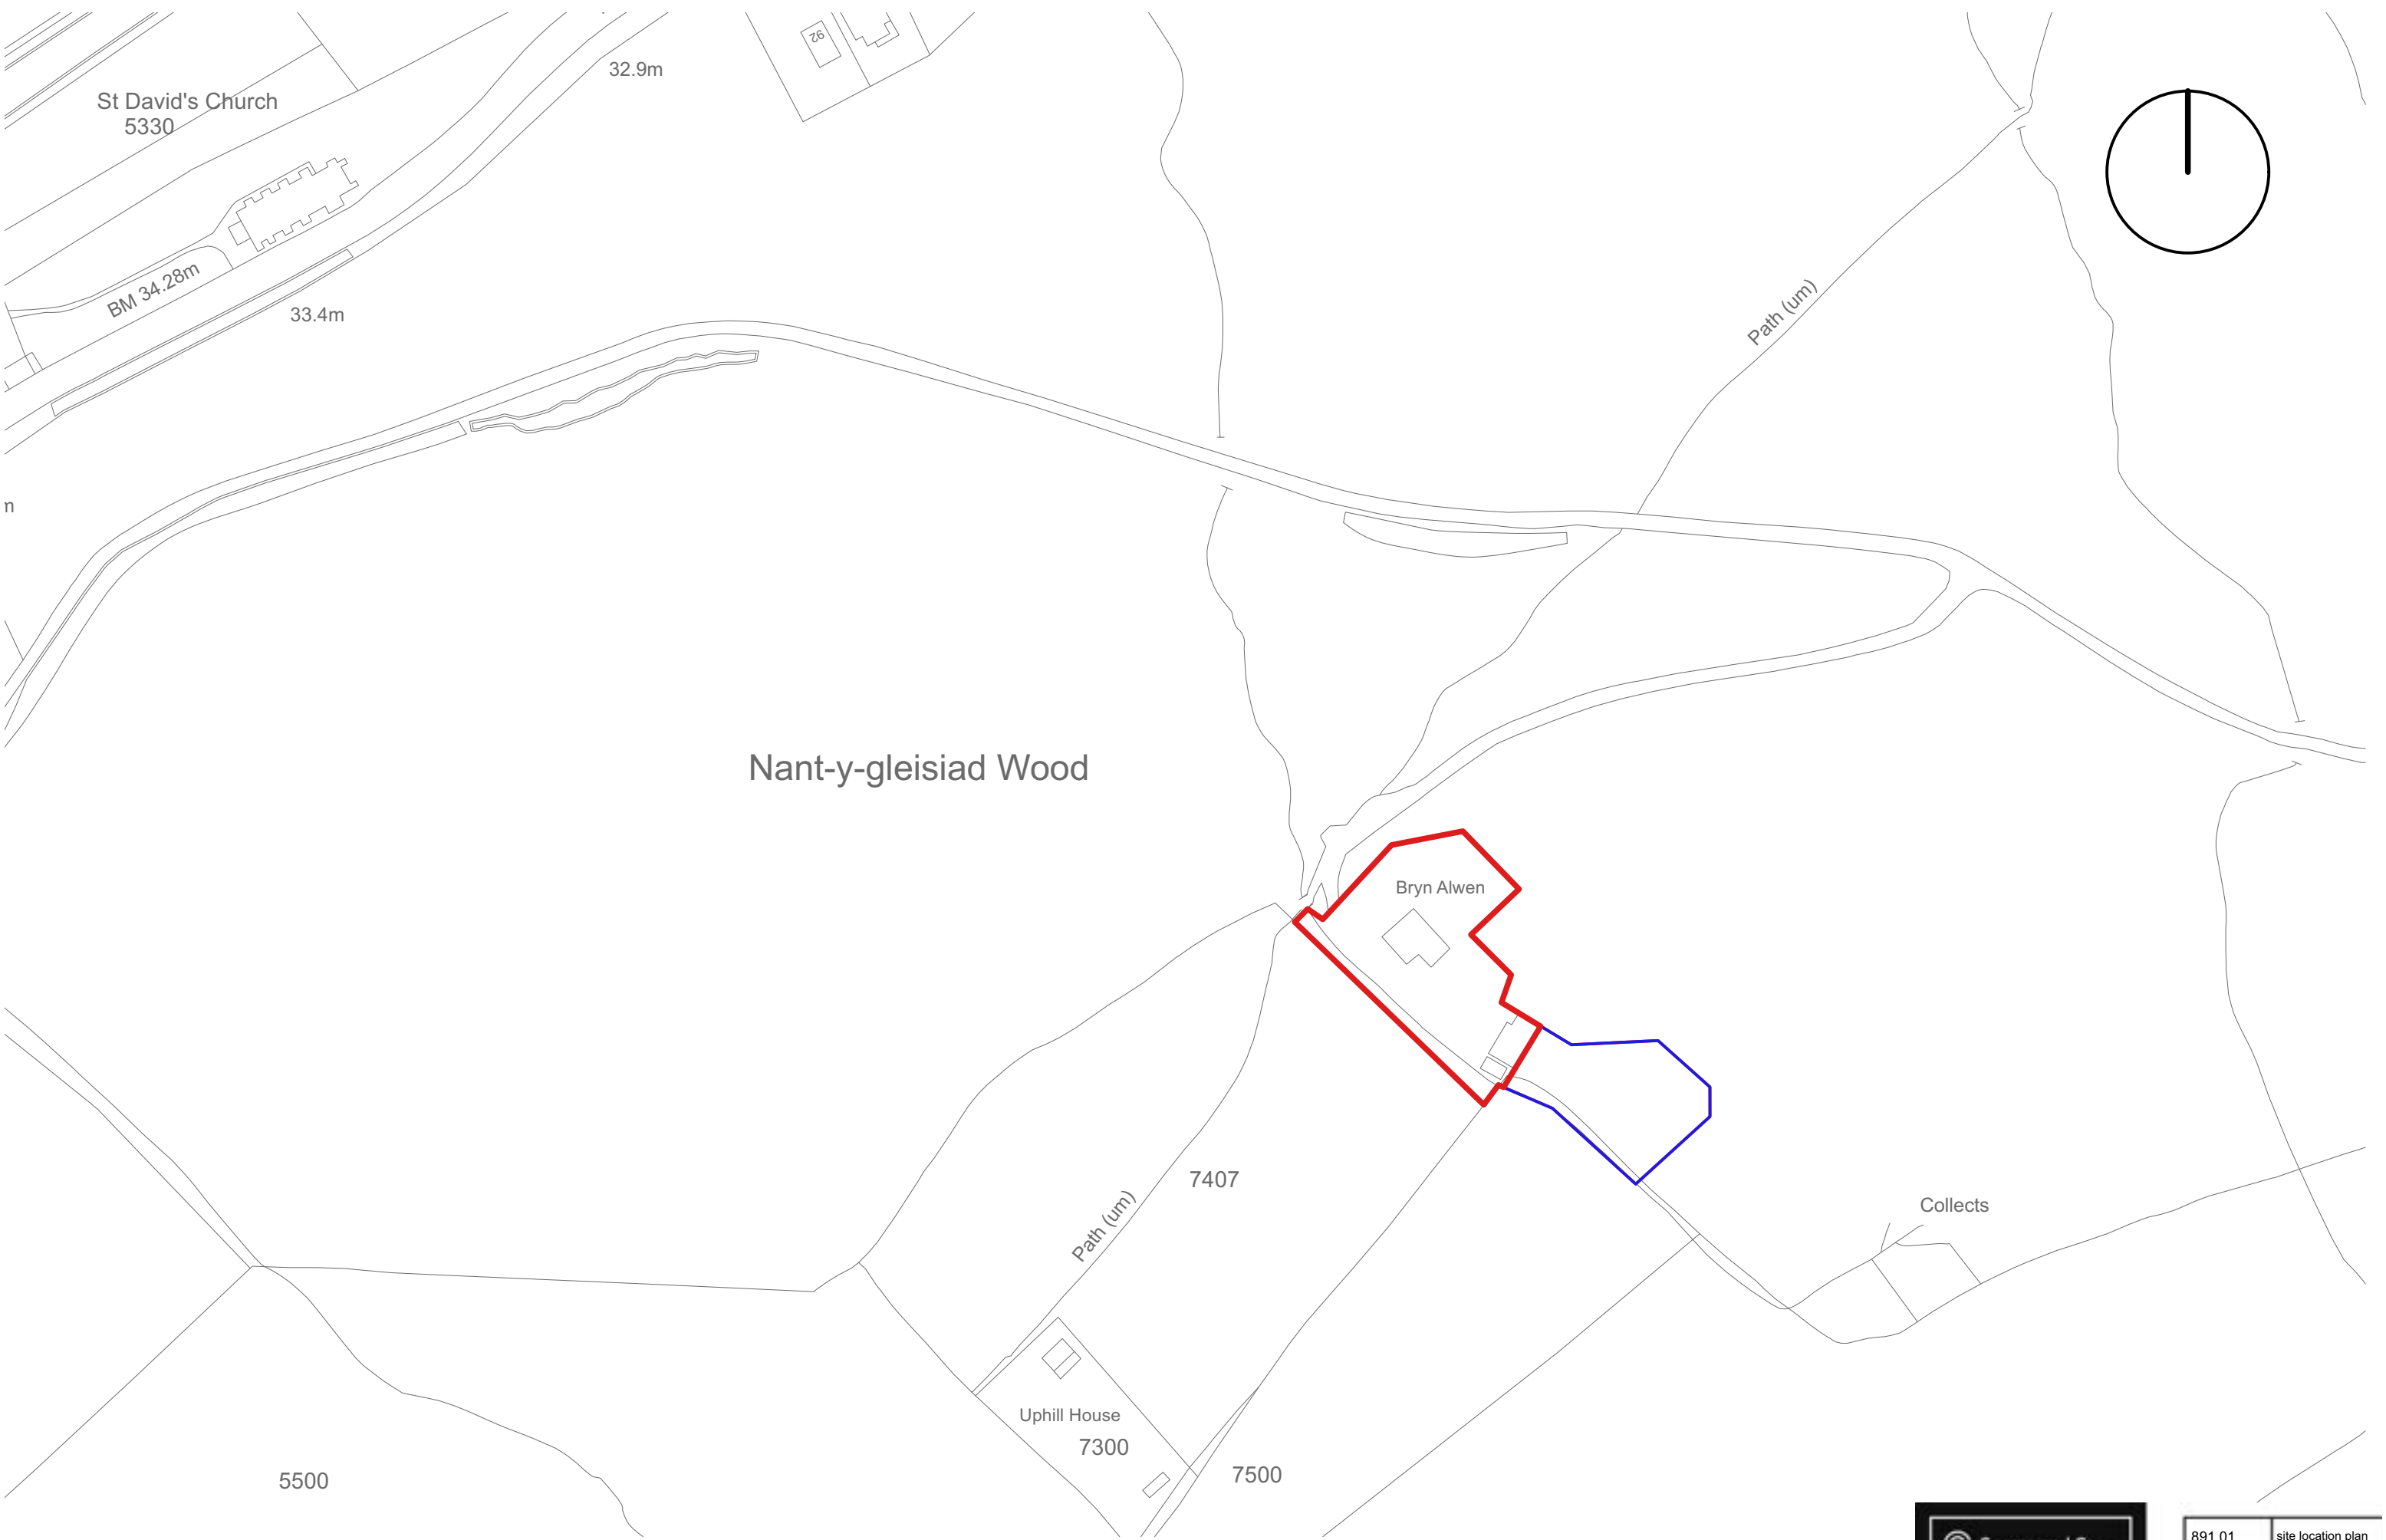

 George and Co.

Extension at Brynwaelon,
Resolven, Neath, Neath
Port Talbot.
SA11 4EF.

891.01	site location plan		
planning	1:1250 @ A3	Nov 23	AJ
George + Co Crownford House, Swan Street, Merthyr Tydfil, Mid Glamorgan, Wales, CF47 8EU TEL 07630328652 hello@georgeandco.studio			
300 West Street, Cardiff		George and Co.	

Superseded





 George and Co.

Extension at Brynwaelon,
Resolven, Neath, Neath
Port Talbot.
SA11 4EF.

891.02	existing block plan		
planning	1:500 @ A3	Nov 23	AJ
George + Co Crownford House, Swan Street, Merthyr Tydfil, Mid Glamorgan, Wales, CF47 8EU TEL 07830328652 hello@georgeandco.studio			
90 407 1000 1000 1000		George and Co.	

Superseded

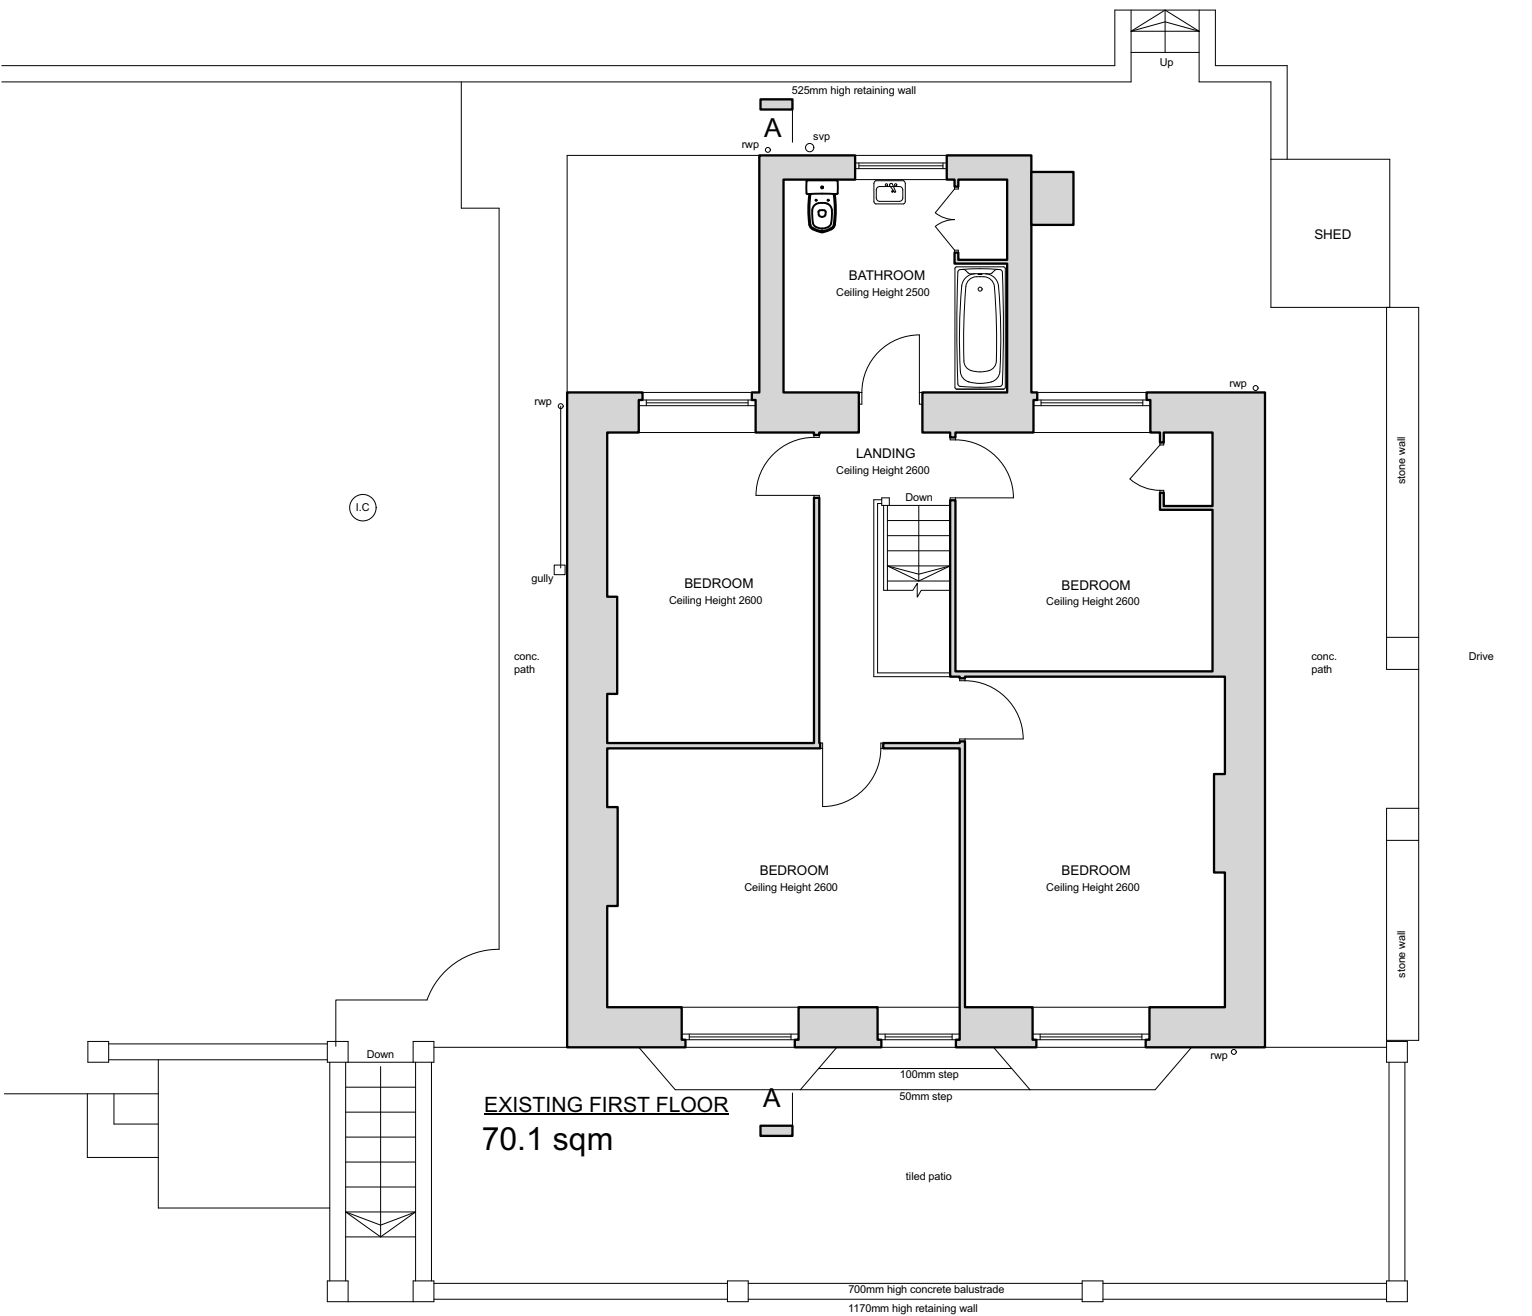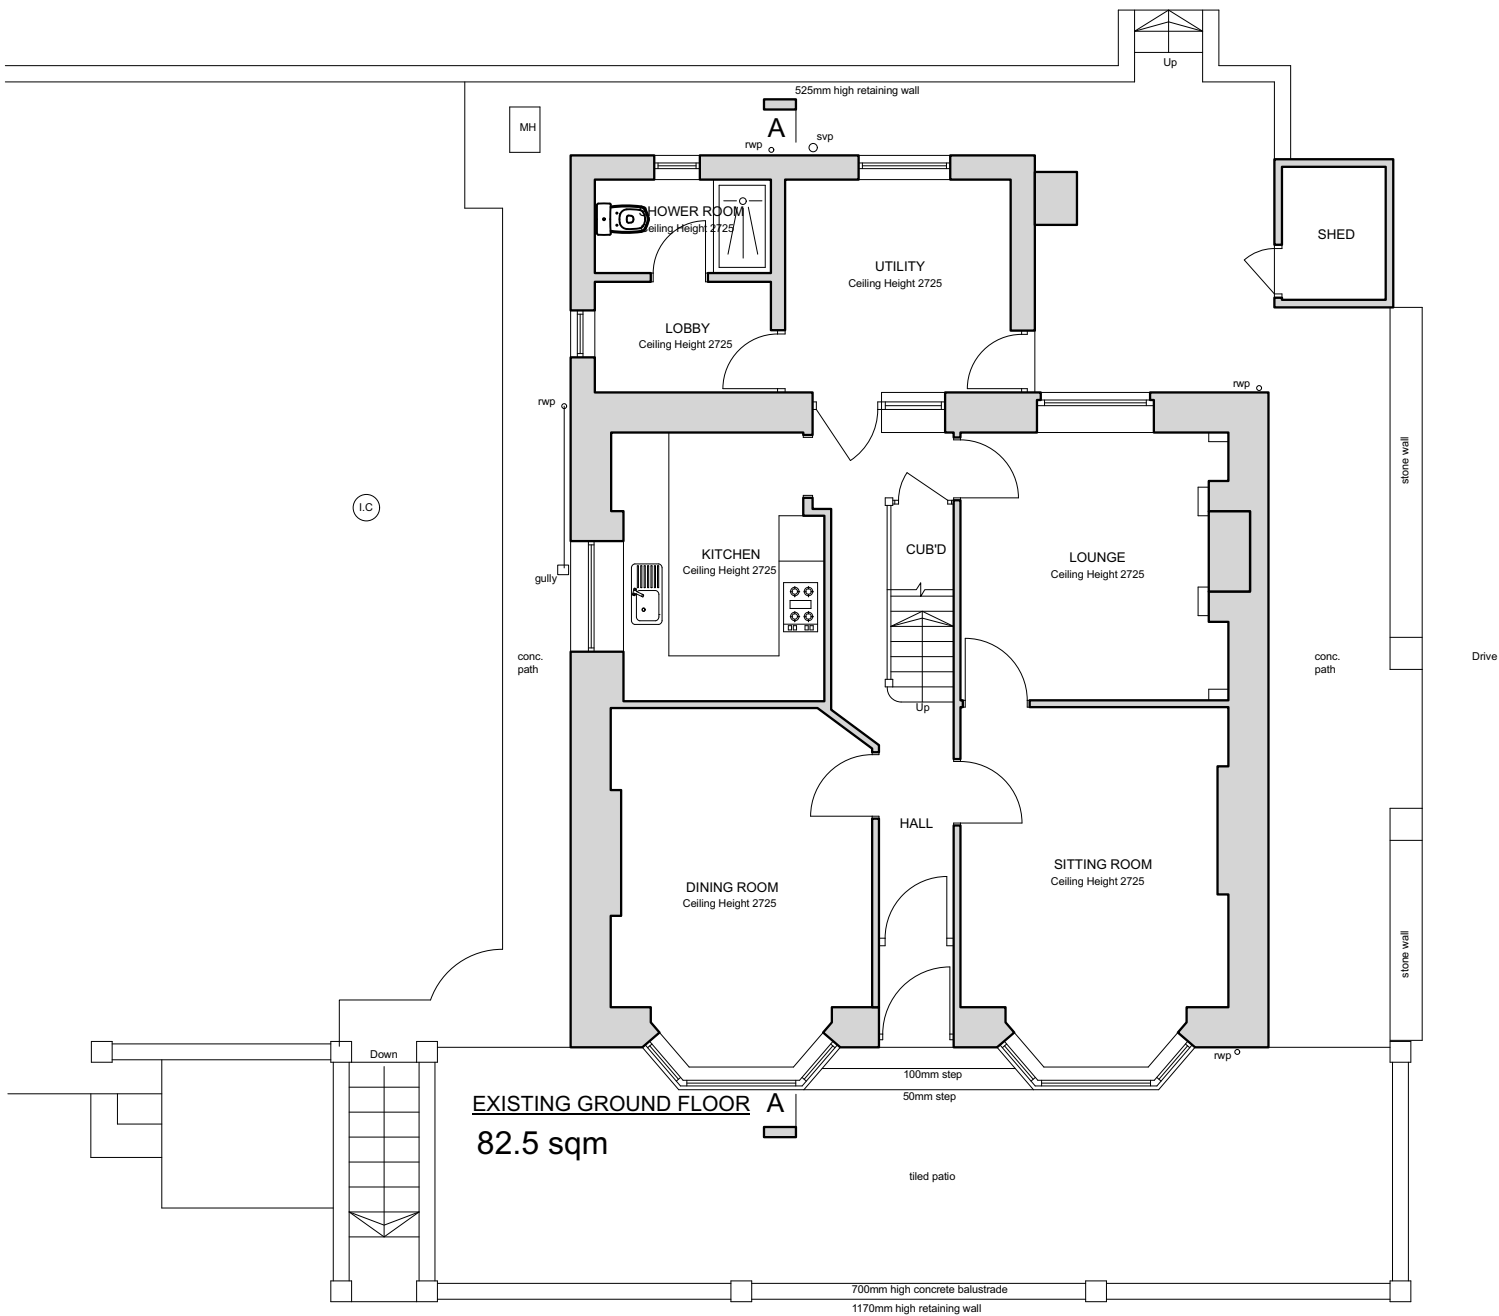

George and Co.

Extension at Brynwaelon,
Resolven, Neath, Neath
Port Talbot.

SA11 4EF.

891.03		existing plans	
planning	1:100 @ A3	Nov 23	AJ
George + Co Crownford House, Swan Street, Merthyr Tydfil, Mid Glamorgan, Wales, CF47 8EU TEL 07830328652 hello@georgeandco.studio			
all rights reserved. No part of this publication may be reproduced without prior written permission of George and Co.		George and Co.	

Superseded



EXISTING FRONT ELEVATION



George and Co.

Extension at Brynwaelon,
Resolven, Neath, Neath
Port Talbot.
SA11 4EF.

891.04	existing elevations		
planning	1:100 @ A3	Nov 23	AJ
George + Co Crownford House, Swan Street, Merthyr Tydfil, Mid Glamorgan, Wales, CF47 8EU TEL 07830328652 hello@georgeandco.studio			
80% RPI ©/Aut 1988-2024/2025		©George and Co.	

Superseded



EXISTING SIDE ELEVATION

 George and Co.

Extension at Brynwaelon,
Resolven, Neath, Neath
Port Talbot.


SA11 4EF.

891.05	existing elevations		
planning	1:100 @ A3	Nov 23	AJ
George + Co Crownford House, Swan Street, Merthyr Tydfil, Mid Glamorgan, Wales, CF47 8EU TEL 07830328652 hello@georgeandco.studio			
90 West Street, Merthyr Tydfil		George and Co.	

Superseded



EXISTING REAR ELEVATION

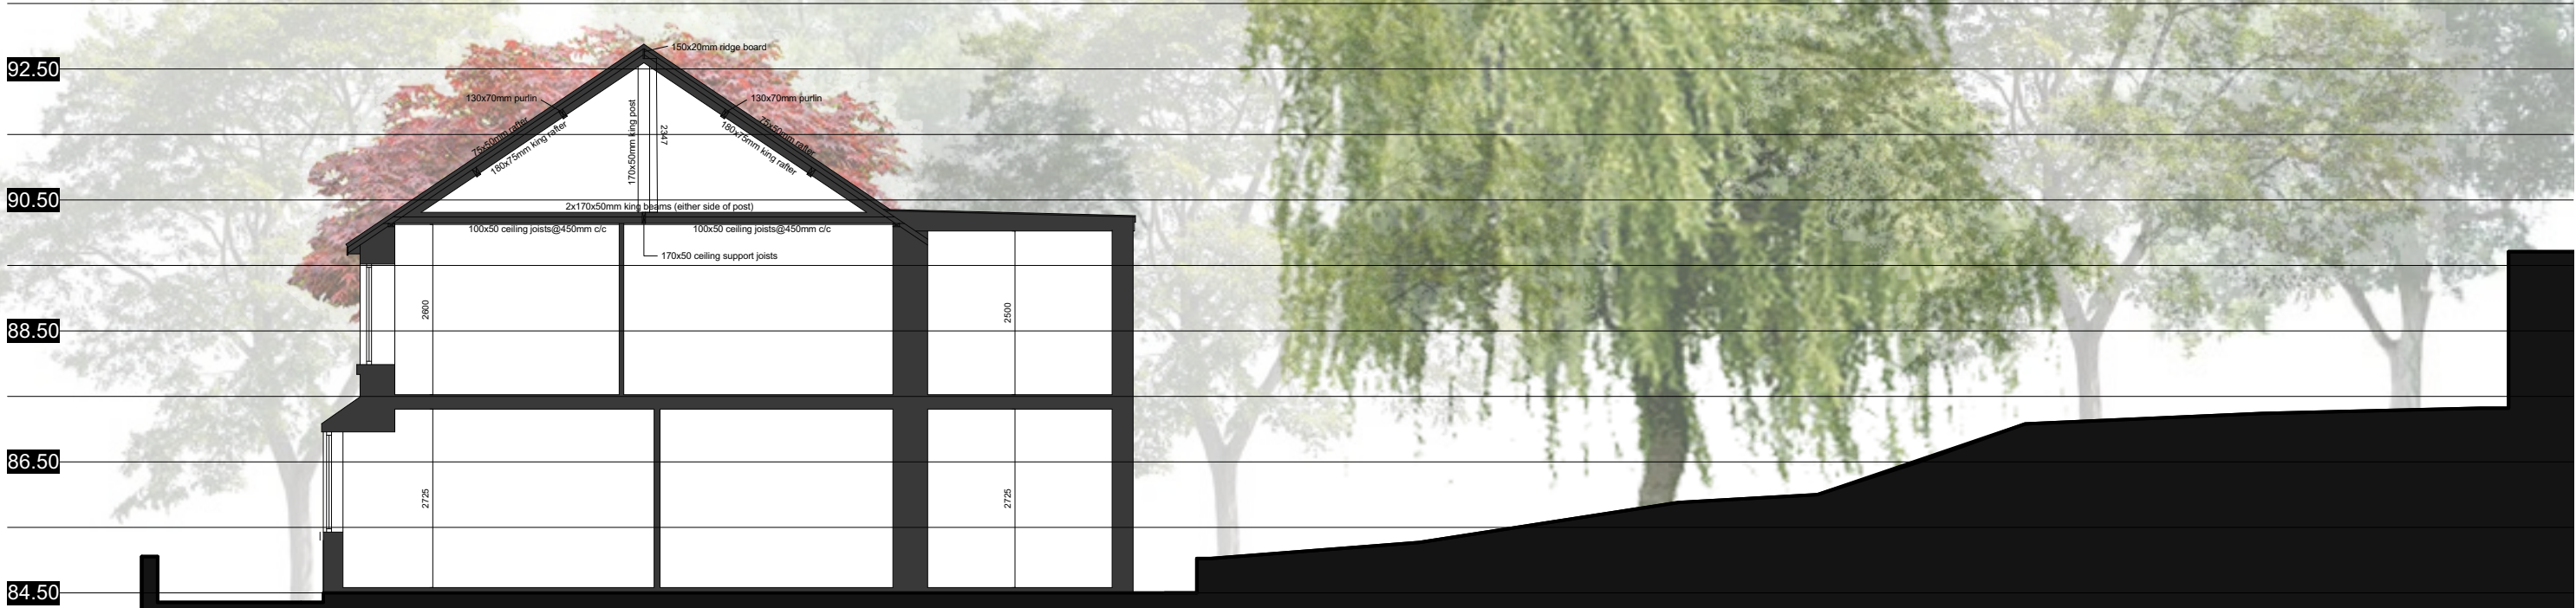

SECTION A-A

 George and Co.

Extension at Brynwaelon,
Resolven, Neath, Neath
Port Talbot.
SA11 4EF.

891.06	existing elevations		
planning	1:100 @ A3	Nov 23	AJ
George + Co Crownford House, Swan Street, Merthyr Tydfil, Mid Glamorgan, Wales, CF47 8EU TEL 07830328652 hello@georgeandco.studio			
90 NOT SCALE THIS DRAWING		© George and Co.	

Superseded



EXISTING SIDE ELEVATION


 George and Co.

Extension at Brynwaelon,
Resolven, Neath, Neath
Port Talbot.

SA11 4EF.

891.07	existing elevations		
planning	1:100 @ A3	Nov 23	AJ
George + Co Crownford House, Swan Street, Merthyr Tydfil, Mid Glamorgan, Wales, CF47 8EU TEL 07830328652 hello@georgandco.studio			
50 West Street, Cardiff, Wales		© George and Co.	

Superseded

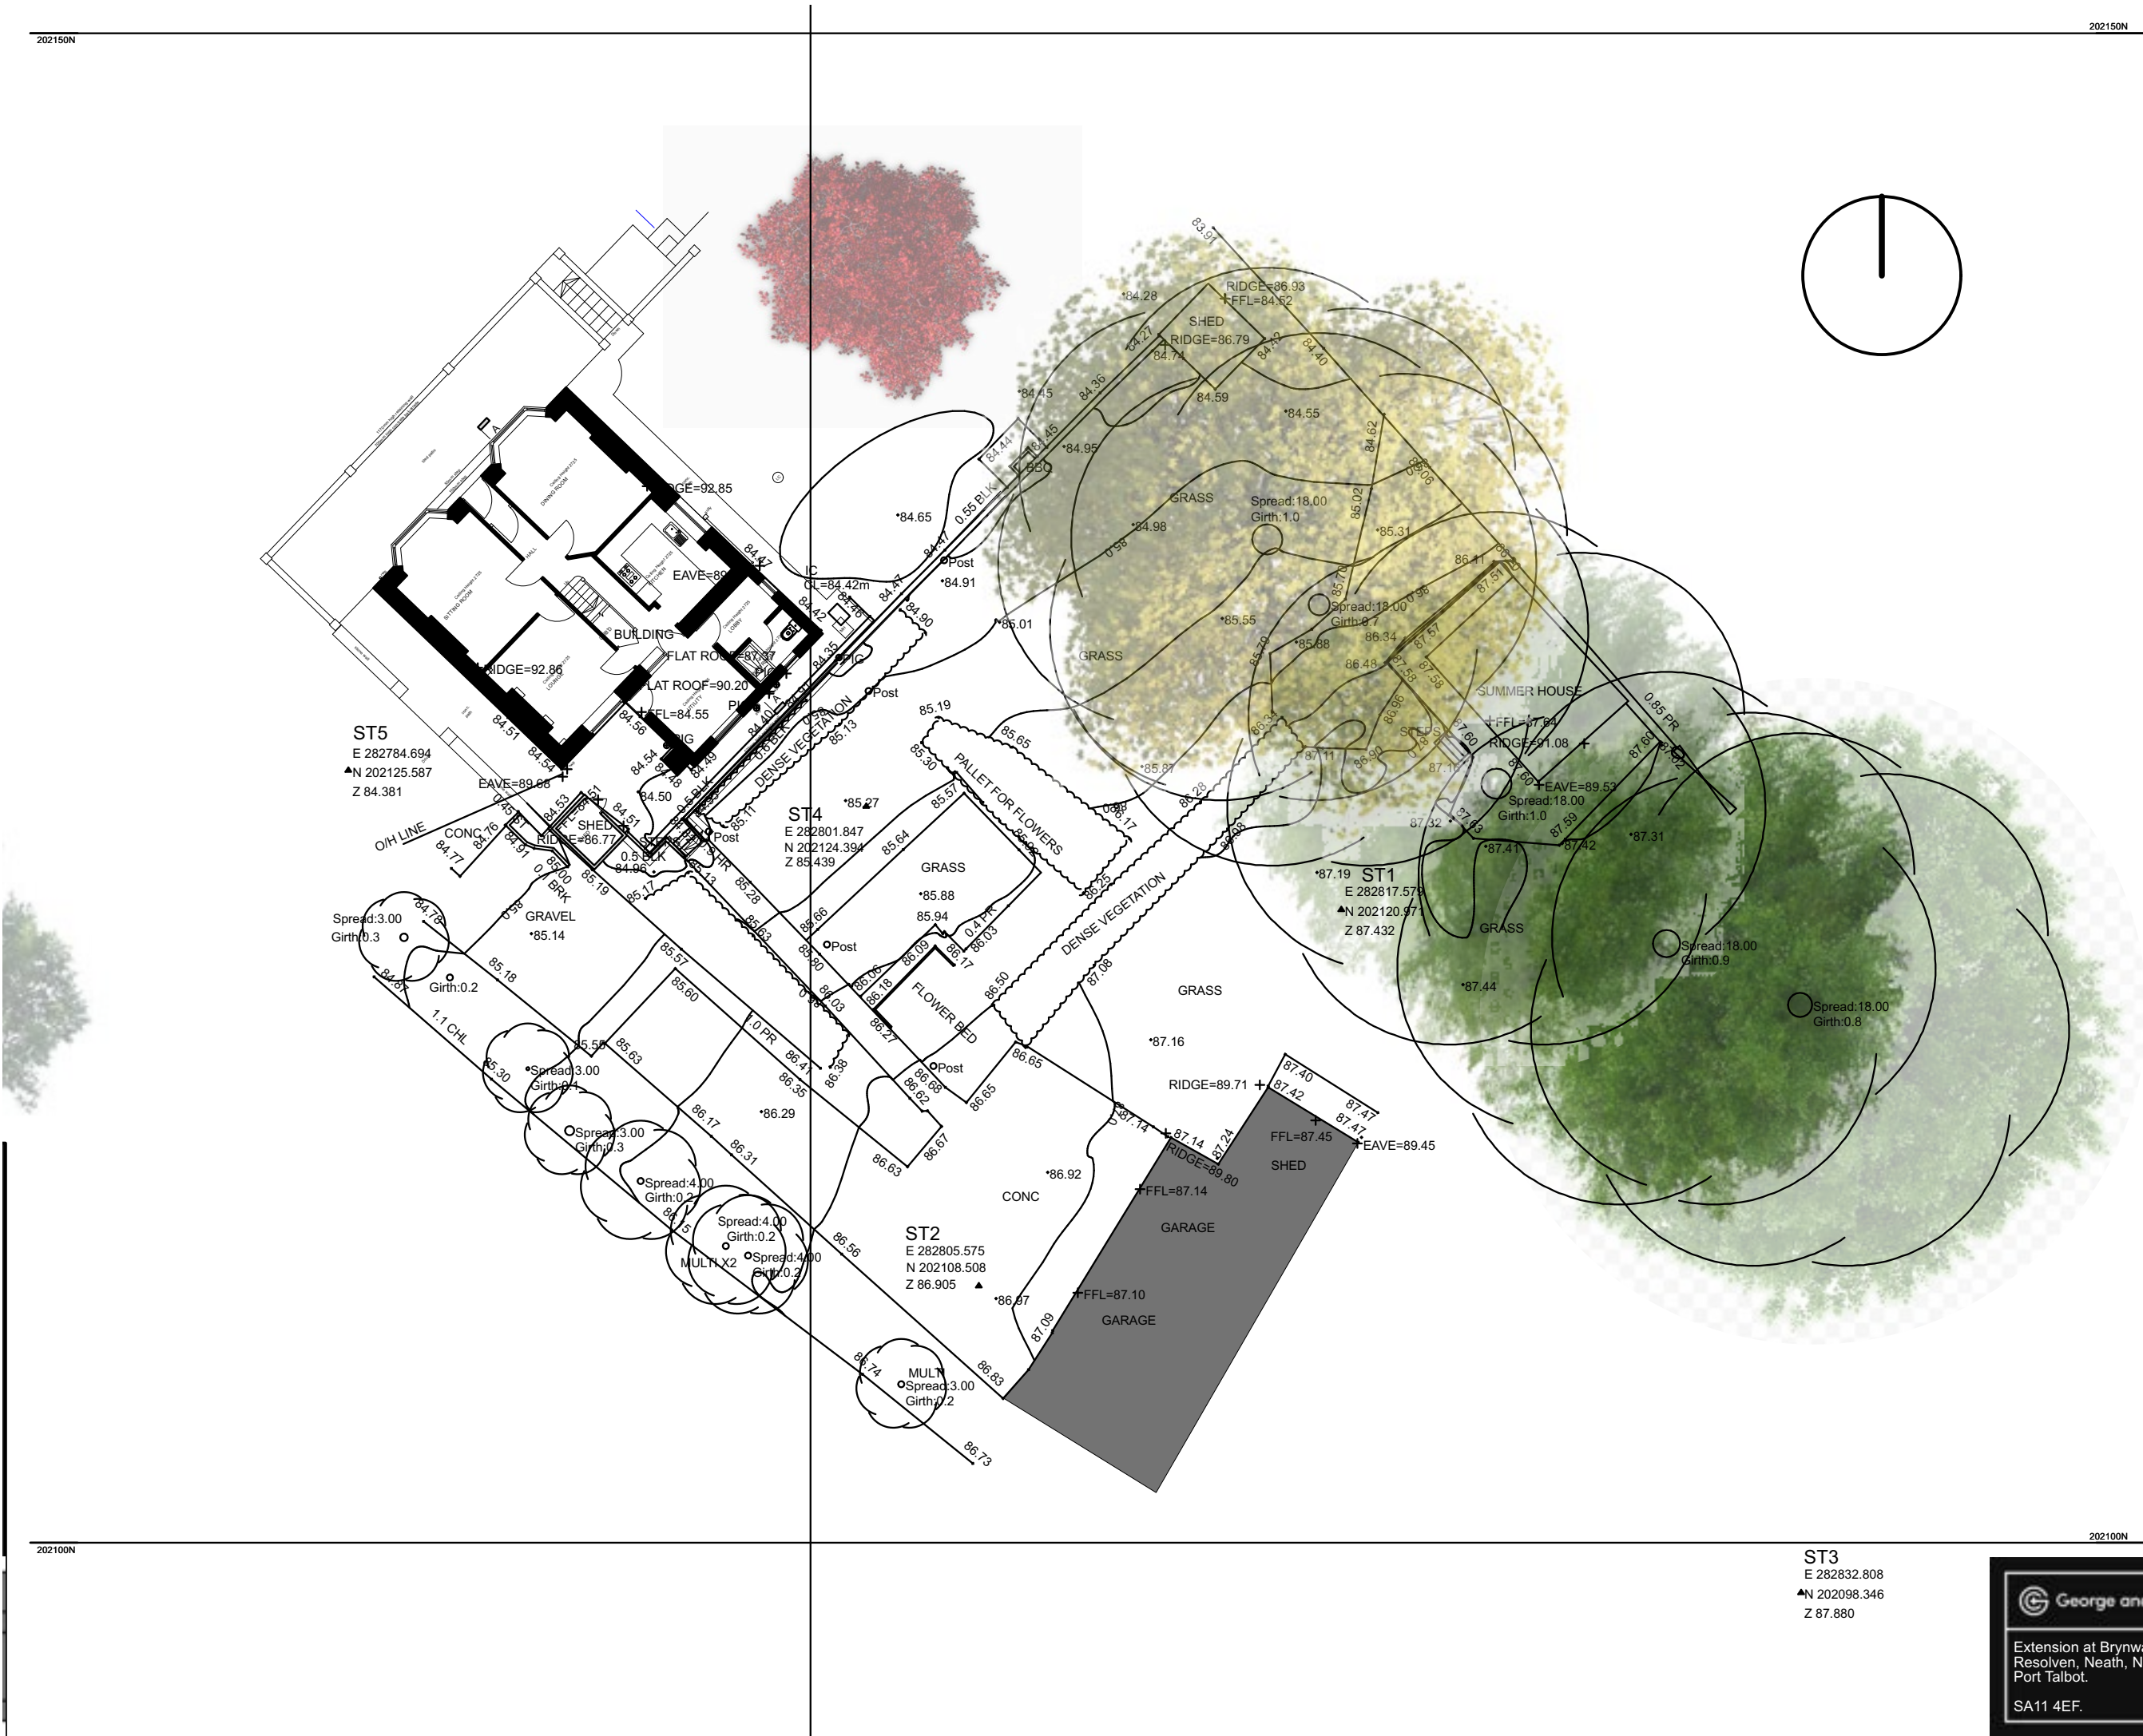


ST3
E 282832.808
▲N 202098.346
Z 87.880

George and Co.
Extension at Brynwaelon,
Resolven, Neath, Neath
Port Talbot.
SA11 4EF.

891.08	existing site plan
planning	1:200 @ A3
George + Co	Nov 23
Crownford House, Swan Street, Merthyr Tydfil, Mid Glamorgan, Wales, CF47 8EU TEL 07830328652 hello@georgeandco.studio	AJ
3rd FLOOR (3rd Floor)	George and Co.

Superseded

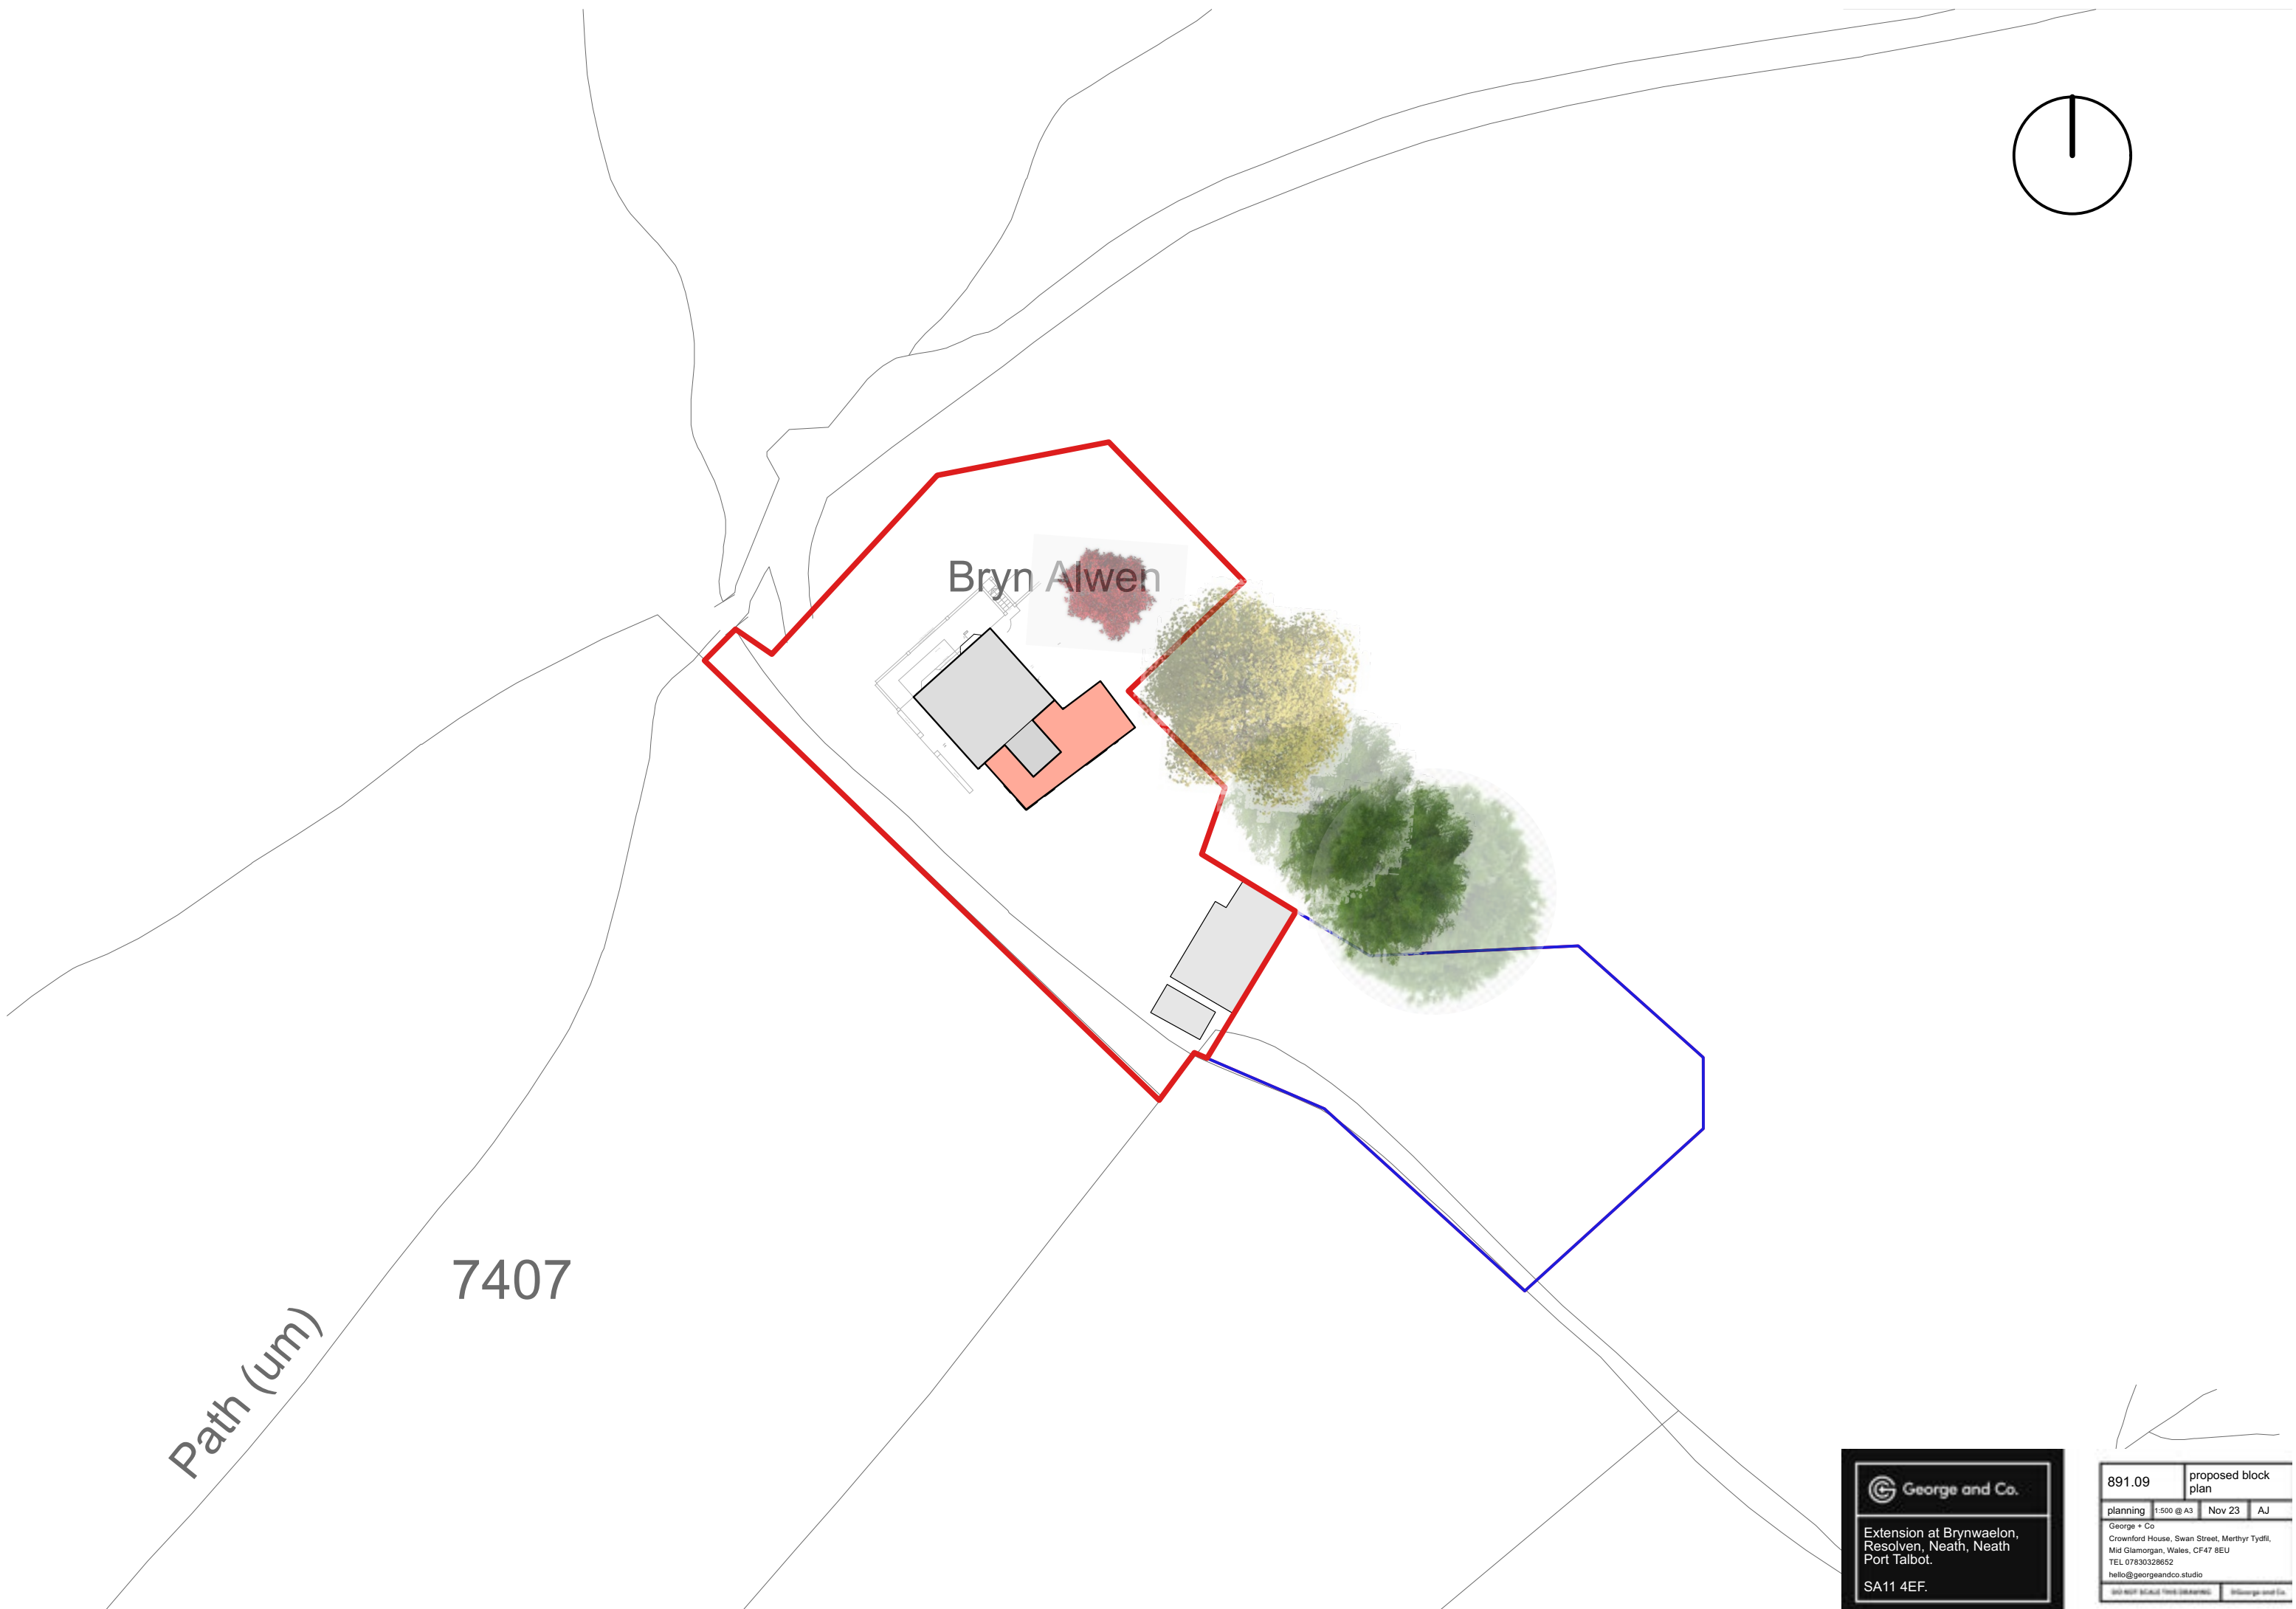



George and Co.

Extension at Brynwaelon,
Resolven, Neath, Neath
Port Talbot.

SA11 4EF.




891.09	proposed block plan		
planning	1:500 @ A3	Nov 23	AJ
George + Co			
Crownford House, Swan Street, Merthyr Tydfil, Mid Glamorgan, Wales, CF47 8EU TEL 07830328652 hello@georgeandco.studio			
3RD FLOOR 3RD FLOOR 3RD FLOOR			3RD FLOOR 3RD FLOOR 3RD FLOOR

202150N



Superseded

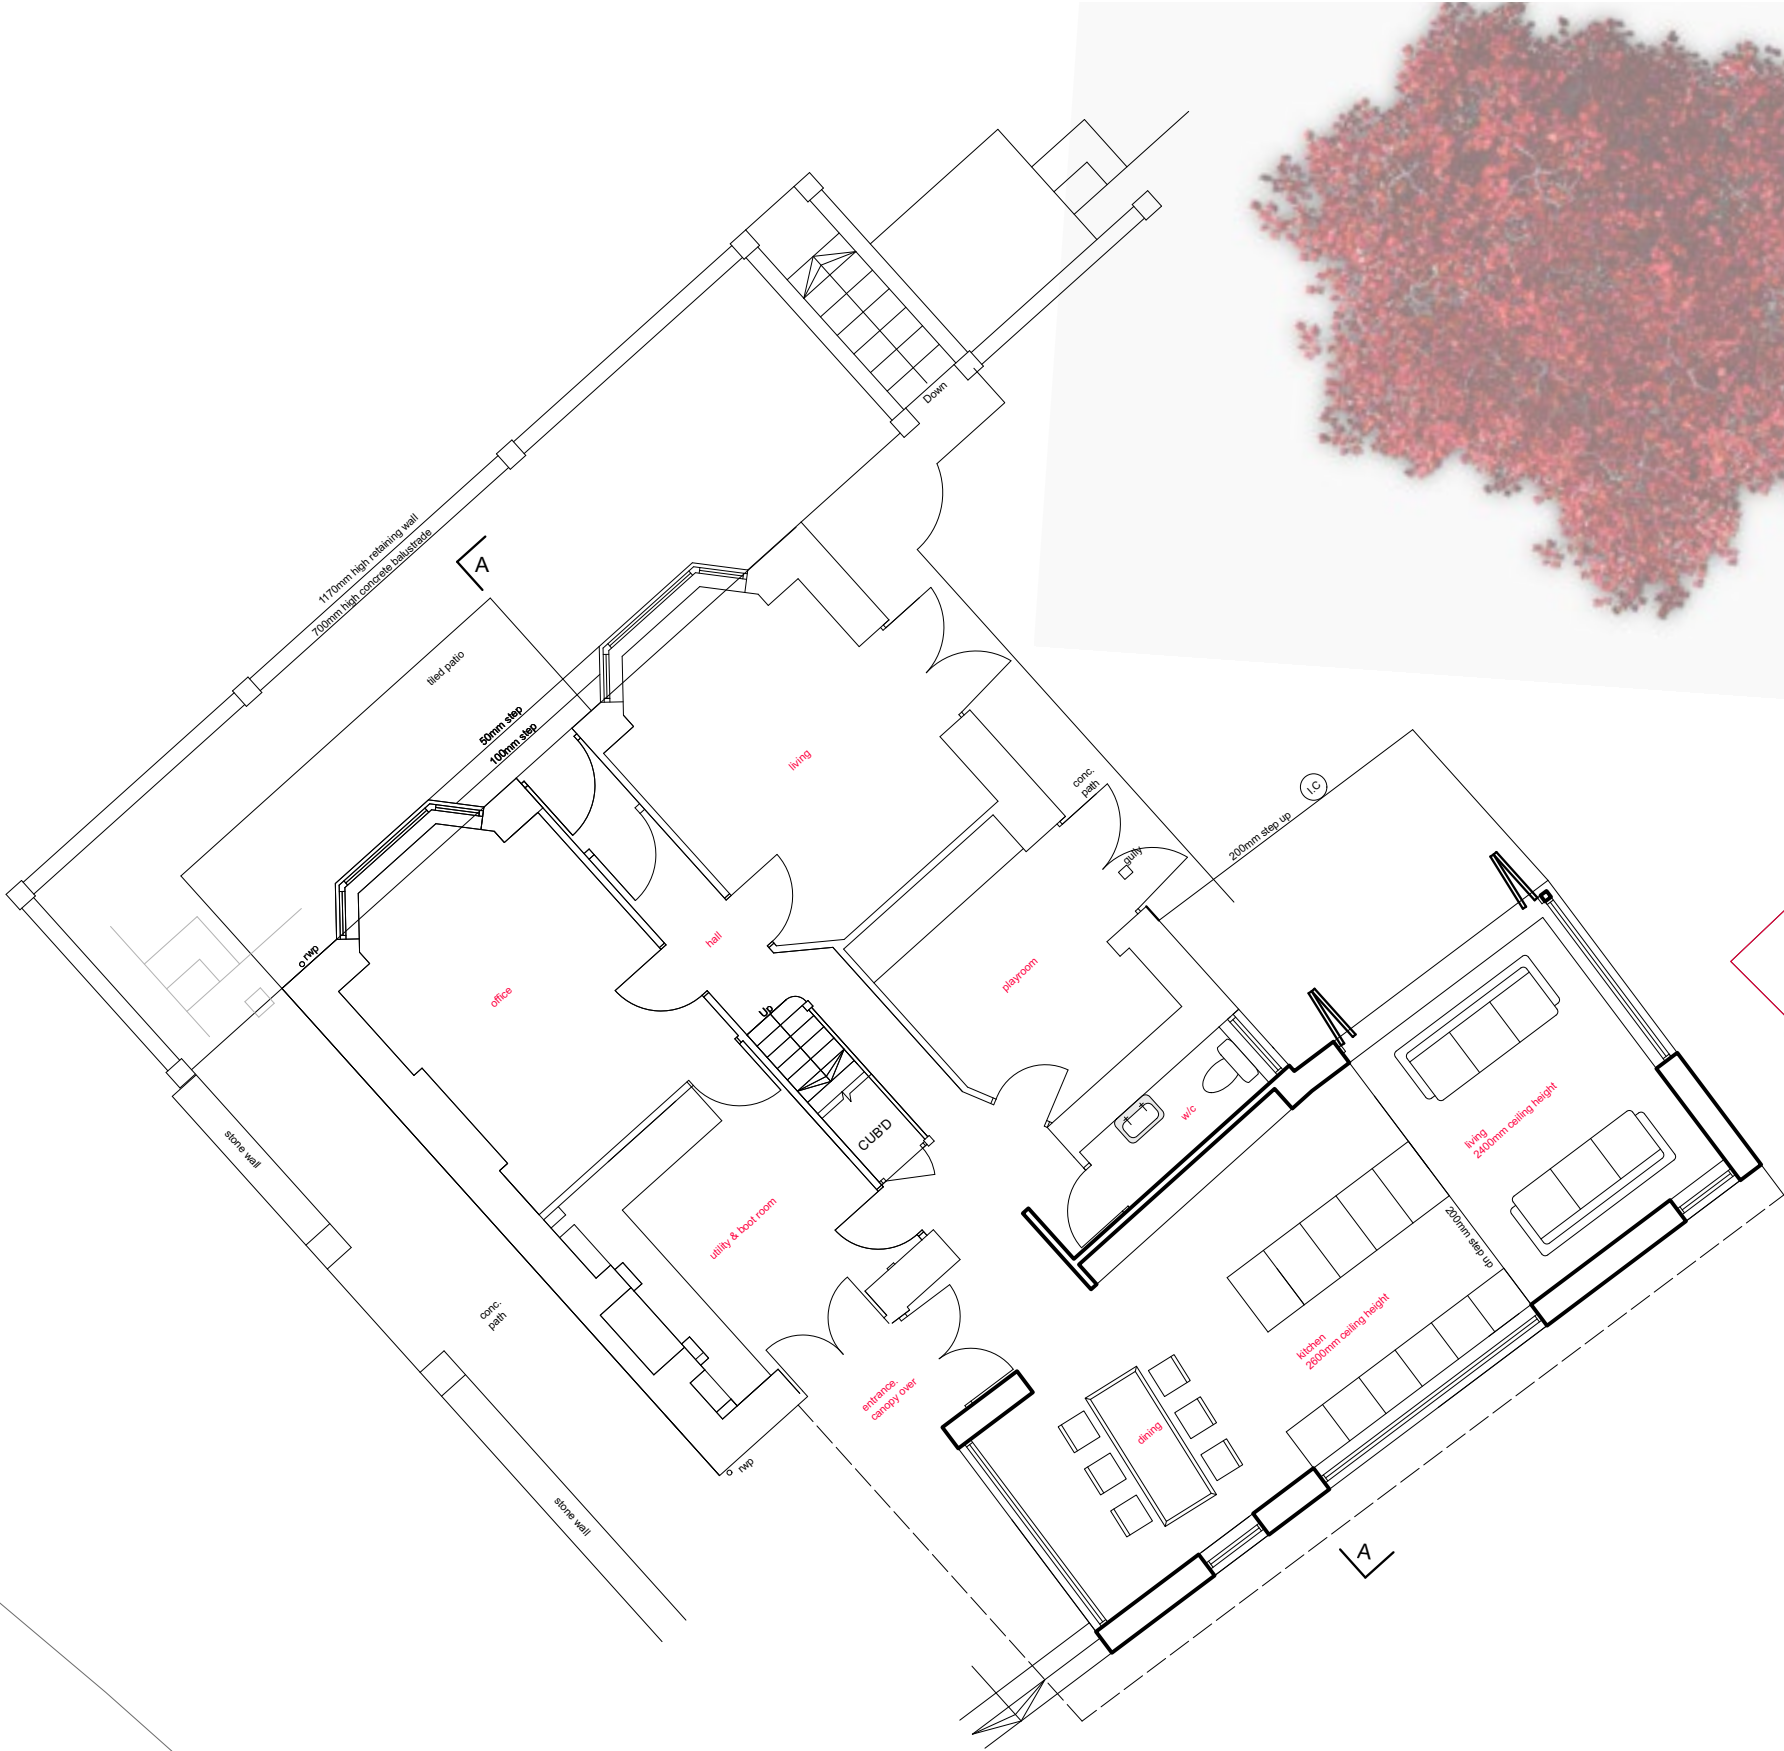

proposal 34 sqm

PROPOSED GROUND FLOOR




George + Co

Extension at Brynwaelon,
Resolven, Neath, Neath
Port Talbot.

SA11 4EF.

891.11	proposed ground floor plan		
planning	1:100 @ A3	Nov 23	AJ
George + Co			
Crownford House, Swan Street, Merthyr Tydfil, Mid Glamorgan, Wales, CF47 8EU			
TEL 01830328652			
hello@georgeandco.studio			
300 8000 SCALE 1:100 (2024/05/01)		© George and Co.	

Superseded

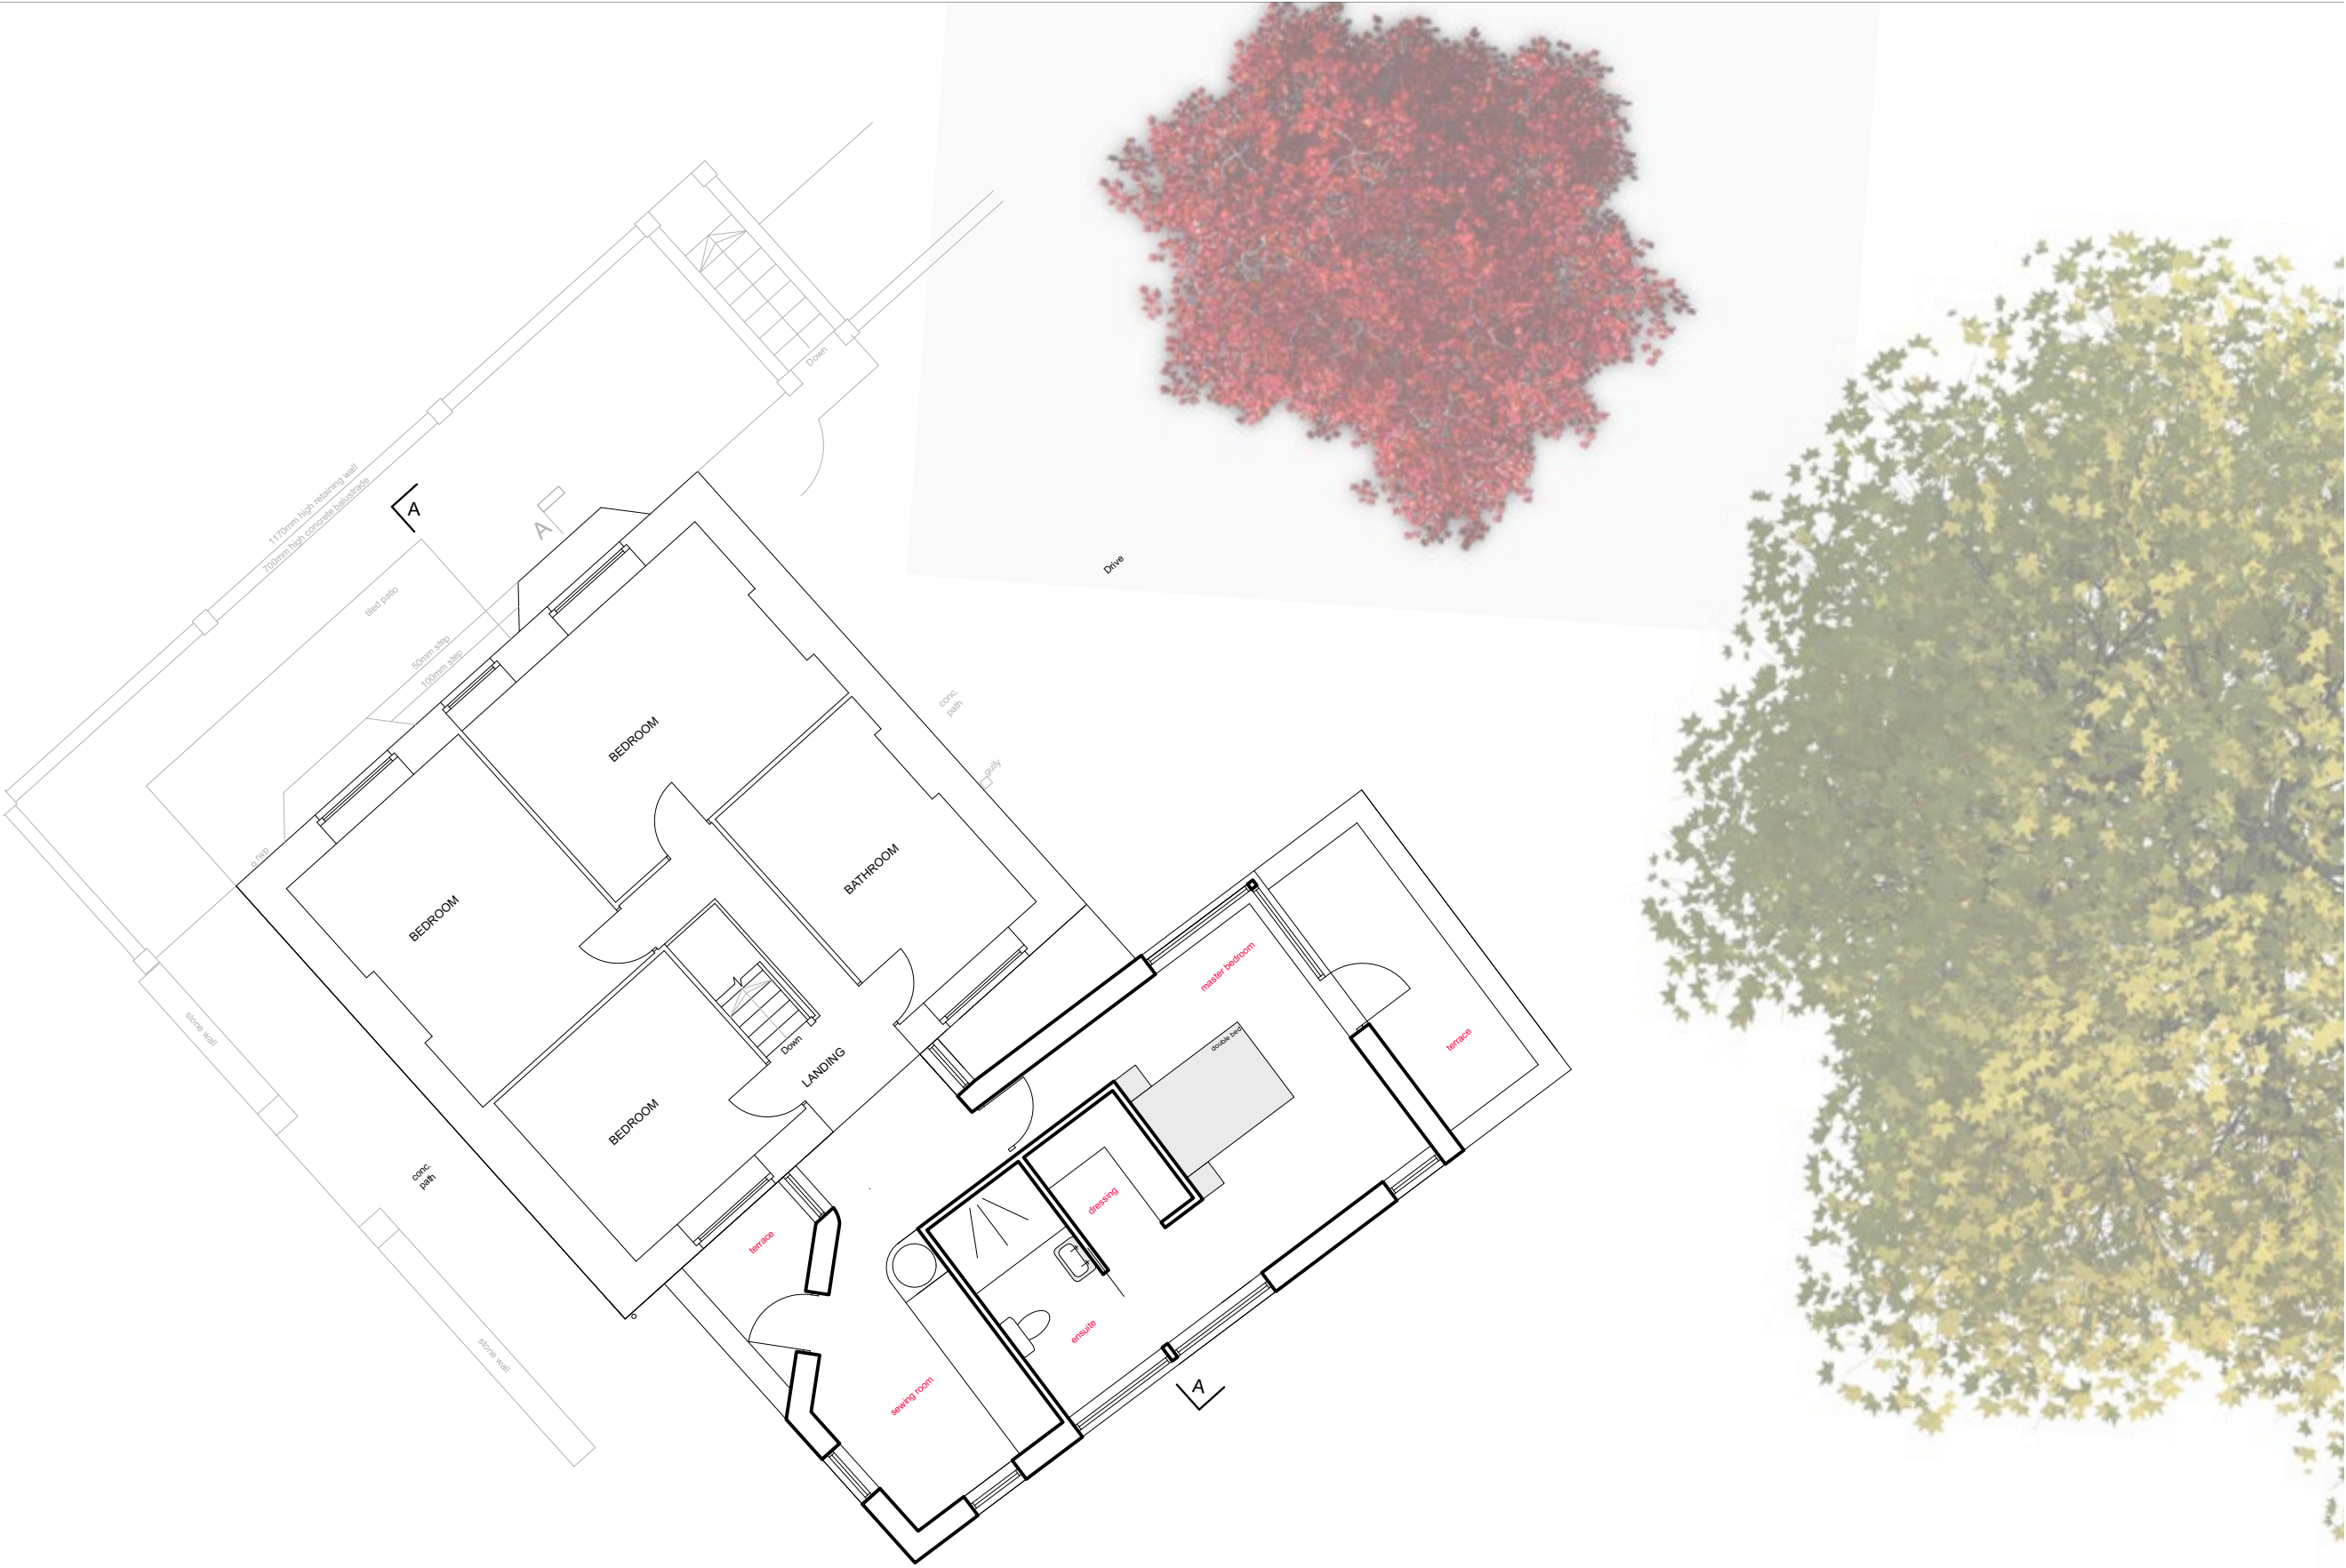

proposals 32 sqm



George and Co.

Extension at Brynwaelon,
Resolven, Neath, Neath
Port Talbot.

SA11 4EF.

891.12	proposed first floor plan		
planning	1:100 @ A3	Nov 23	AJ
George + Co Crownford House, Swan Street, Merthyr Tydfil, Mid Glamorgan, Wales, CF47 8EU TEL 07830328652 hello@georgeandco.studio			
903 8037 8040 1100 1100 1100 1100		George and Co.	

Superseded



PROPOSED FRONT ELEVATION

 George and Co.

Extension at Brynwaelon,
Resolven, Neath, Neath
Port Talbot.

SA11 4EF.

891.13	proposed elevations		
planning	1:100 @ A3	Nov 23	AJ
George + Co. Crownford House, Swan Street, Merthyr Tydfil, Mid Glamorgan, Wales, CF47 8EU TEL 07830328652 hello@georgeandco.studio			
90-907 Studio One (A4/2016)		© George and Co.	

Superseded



PROPOSED SIDE ELEVATION

 George and Co.

Extension at Brynwaelon,
Resolven, Neath, Neath
Port Talbot.

SA11 4EF.

891.14	proposed elevations	
planning	1:100 @ A3	Nov 23 AJ
George + Co. Crownford House, Swan Street, Merthyr Tydfil, Mid Glamorgan, Wales, CF47 8EU TEL 07830328652 hello@georgeandco.studio		
90-907 (Julius 19th 2024) 905		George and Co.

Superseded



PROPOSED SIDE ELEVATION

 George and Co.


Extension at Brynwaelon,
Resolven, Neath, Neath
Port Talbot.
SA11 4EF.

891.15	proposed elevations	
planning	1:100 @ A3	Nov 23 AJ
George + Co. Crownford House, Swan Street, Merthyr Tydfil, Mid Glamorgan, Wales, CF47 8EU TEL 07830328652 hello@georgeandco.studio		
90-907 (Julius 1986-2016)		George and Co.

Superseded



PROPOSED SECTION

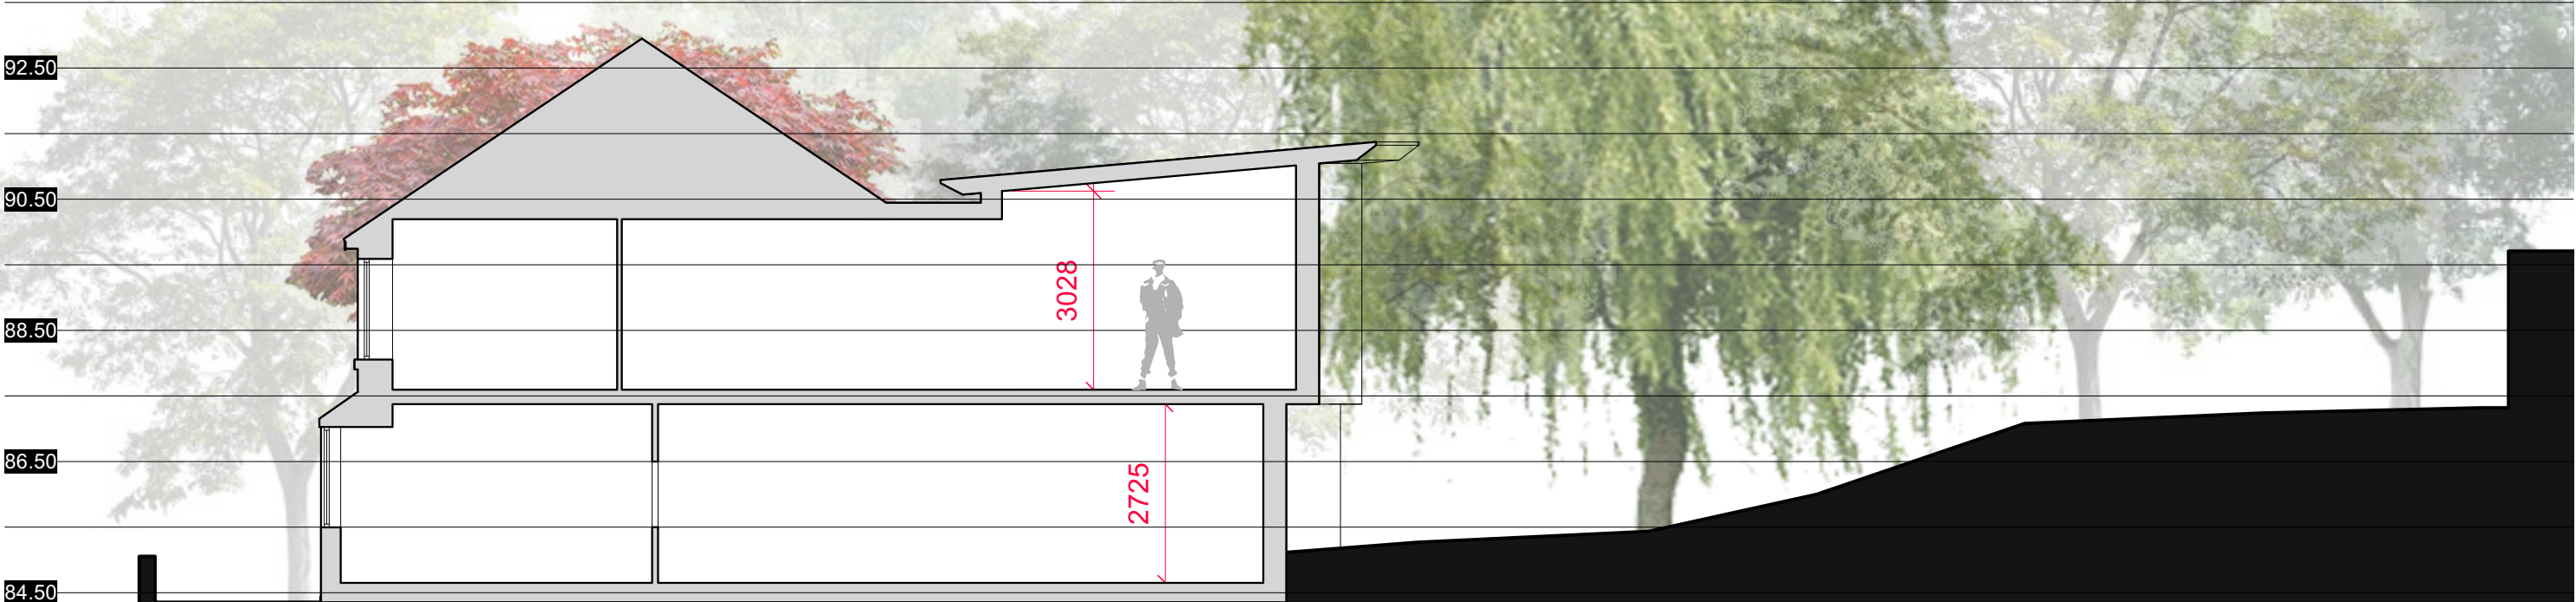

SECTION

 George and Co.

Extension at Brynwaeron,
Resolven, Neath, Neath
Port Talbot.

SA11 4EF.

891.16	proposed section		
planning	1:100 @ A3	Nov 23	AJ
George + Co Crownford House, Swan Street, Merthyr Tydfil, Mid Glamorgan, Wales, CF47 8EU TEL 07830328652 hello@georgeandco.studio			
and not bound by these drawings		© George and Co.	

Superseded



 George and Co.

Extension at Brynwaelon,
Resolven, Neath, Neath
Port Talbot.

SA11 4EF.

891.17	concept sketch	
planning	Nov 23	AJ
George + Co Crownford House, Swan Street, Merthyr Tydfil, Mid Glamorgan, Wales, CF47 8EU TEL 07830328652 hello@georgeandco.studio		
90-90% (6/10) (10/10) (10/10)	© George and Co.	

Superseded



PROPOSED REAR ELEVATION

 George and Co.

Extension at Brynwaelon,
Resolven, Neath, Neath
Port Talbot.

SA11 4EF.

891.18	proposed elevations		
planning	1:100 @ A3	Nov 23	AJ
George + Co Crownford House, Swan Street, Merthyr Tydfil, Mid Glamorgan, Wales, CF47 8EU TEL 07630328652 hello@georgeandco.studio			
90 407 3140 100 100 100		© George and Co.	