



NORTH EAST ELEVATION

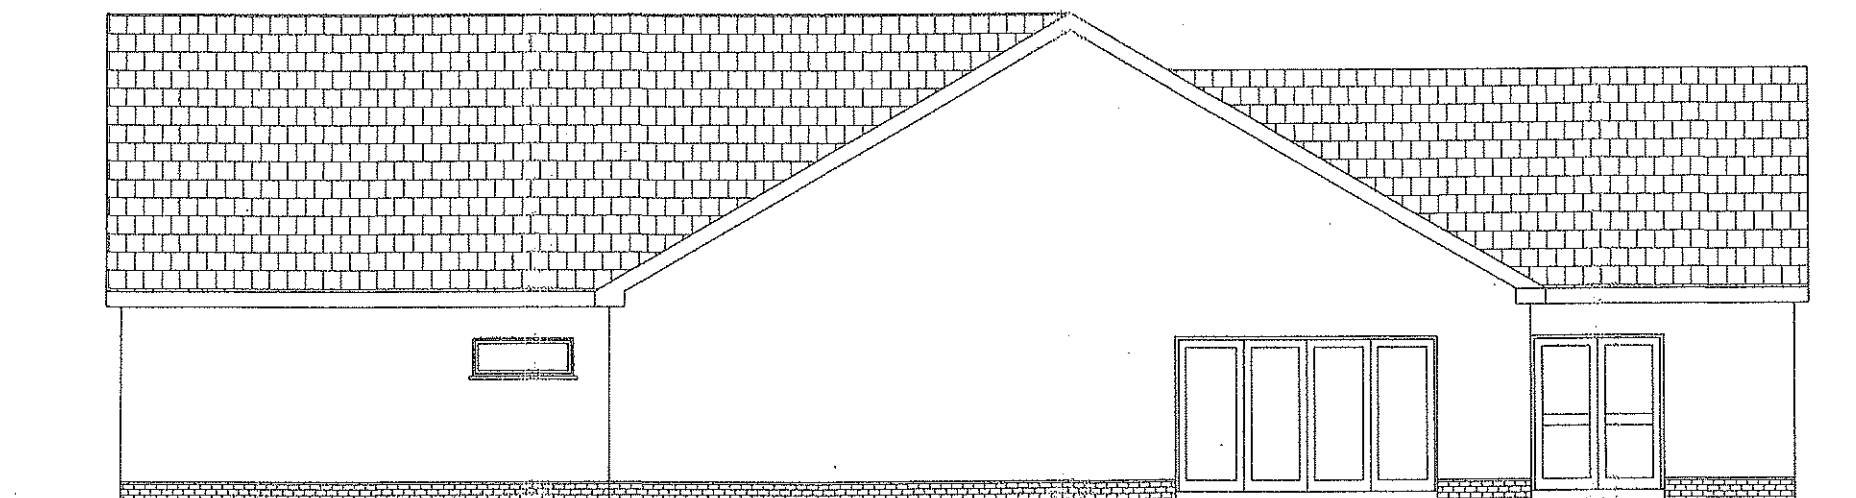


NORTH WEST ELEVATION

Site Address <u>PROPOSED EXTENSION</u> <u>PONTARDAWE RFC</u> <u>CLUBHOUSE</u>	Title <u>PROPOSED ELEVATIONS</u>	Notes Dimensions are in millimetres unless otherwise stated.	<table border="1"> <tr> <td>Date</td> <td>26.06.22</td> <td>Scale</td> <td>1 : 100</td> </tr> <tr> <td>Drawn By</td> <td>DD</td> <td>Checked by</td> <td></td> </tr> <tr> <td>Drawing No</td> <td>Ponty RFC 6</td> <td>Rev.</td> <td></td> </tr> <tr> <td></td> <td></td> <td>Date</td> <td></td> </tr> </table>	Date	26.06.22	Scale	1 : 100	Drawn By	DD	Checked by		Drawing No	Ponty RFC 6	Rev.				Date		
Date	26.06.22	Scale	1 : 100																	
Drawn By	DD	Checked by																		
Drawing No	Ponty RFC 6	Rev.																		
		Date																		

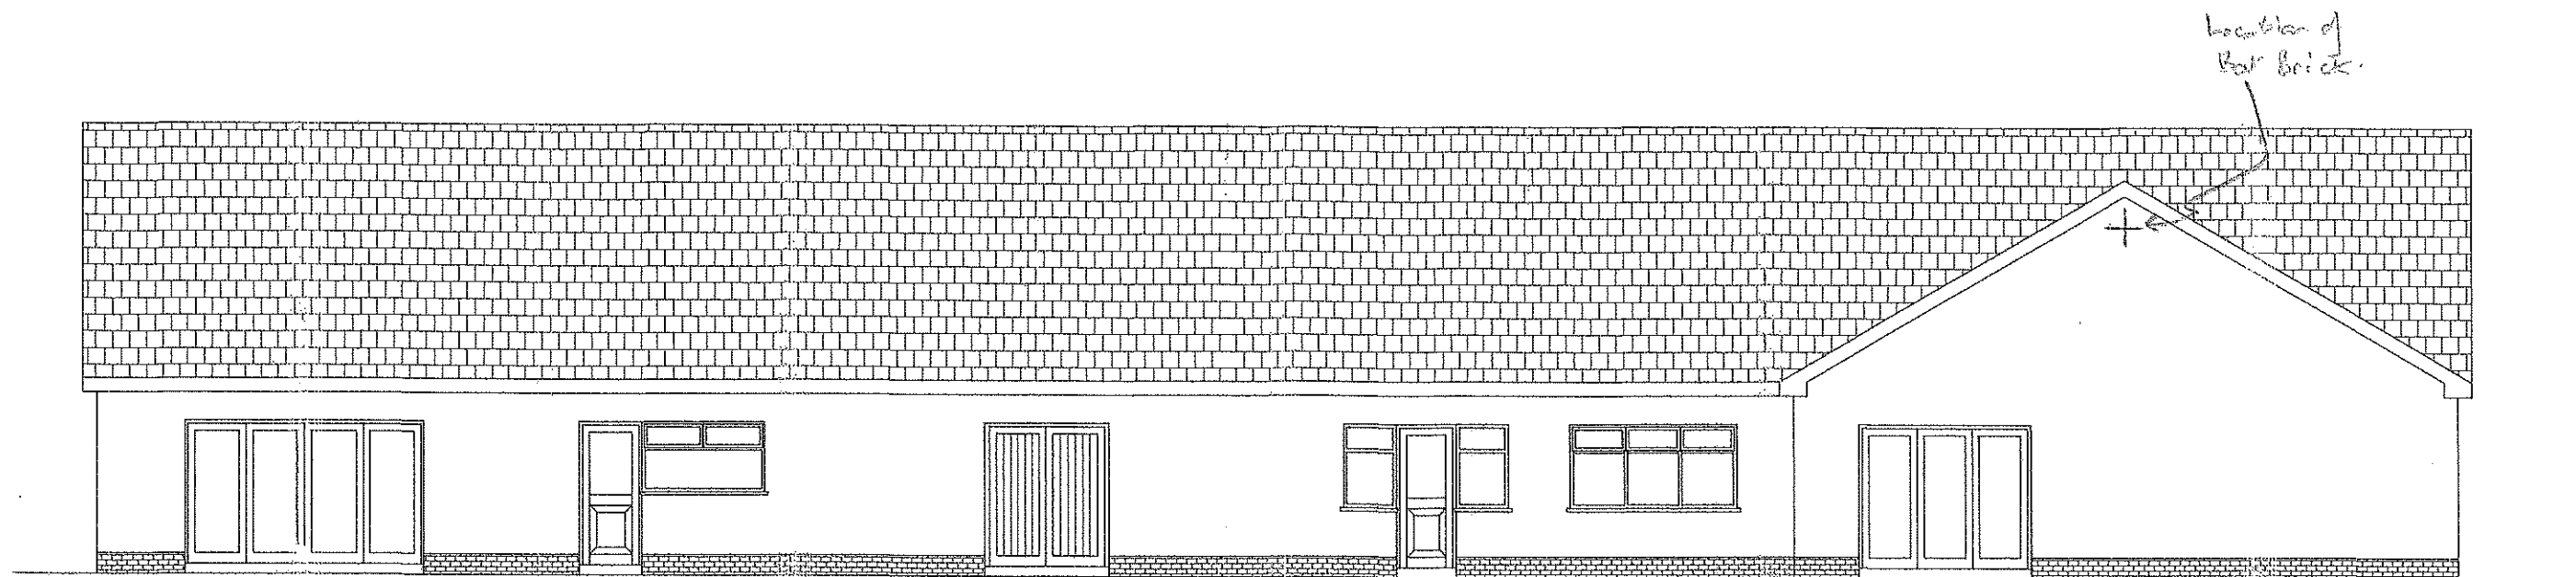


SOUTH WEST ELEVATION

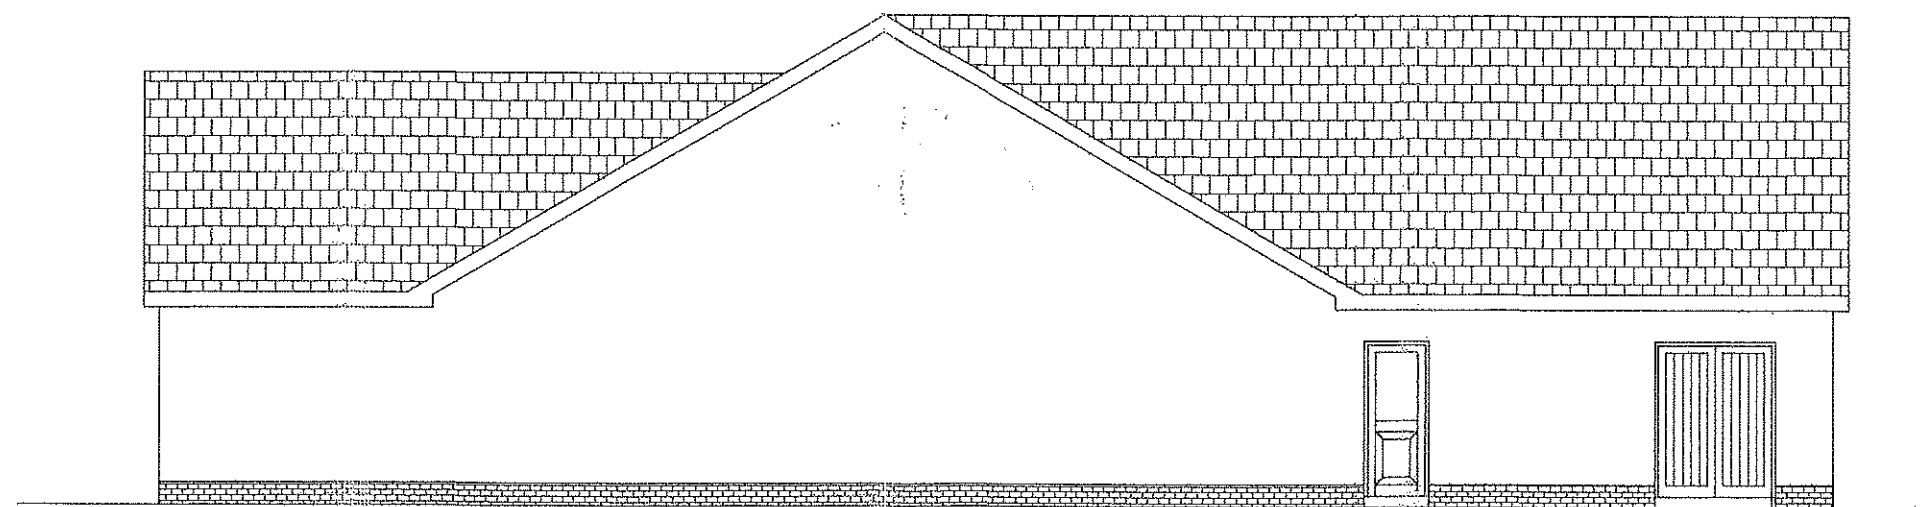

SOUTH EAST ELEVATION

Site Address <u>PROPOSED EXTENSION</u> <u>PONTARDAWE RFC</u> <u>CLUBHOUSE</u>	Title <u>PROPOSED ELEVATIONS</u>	Notes Dimensions are in millimetres unless otherwise stated.	<table border="1"> <tr> <td>Date 26.06.22</td> <td colspan="2">Scale 1 : 100</td> </tr> <tr> <td>Drawn By DD</td> <td>Checked by</td> <td></td> </tr> <tr> <td rowspan="2">Drawing No Ponty RFC 7</td> <td>Rev.</td> <td></td> </tr> <tr> <td>Date</td> <td></td> </tr> </table>	Date 26.06.22	Scale 1 : 100		Drawn By DD	Checked by		Drawing No Ponty RFC 7	Rev.		Date		
Date 26.06.22	Scale 1 : 100														
Drawn By DD	Checked by														
Drawing No Ponty RFC 7	Rev.														
	Date														

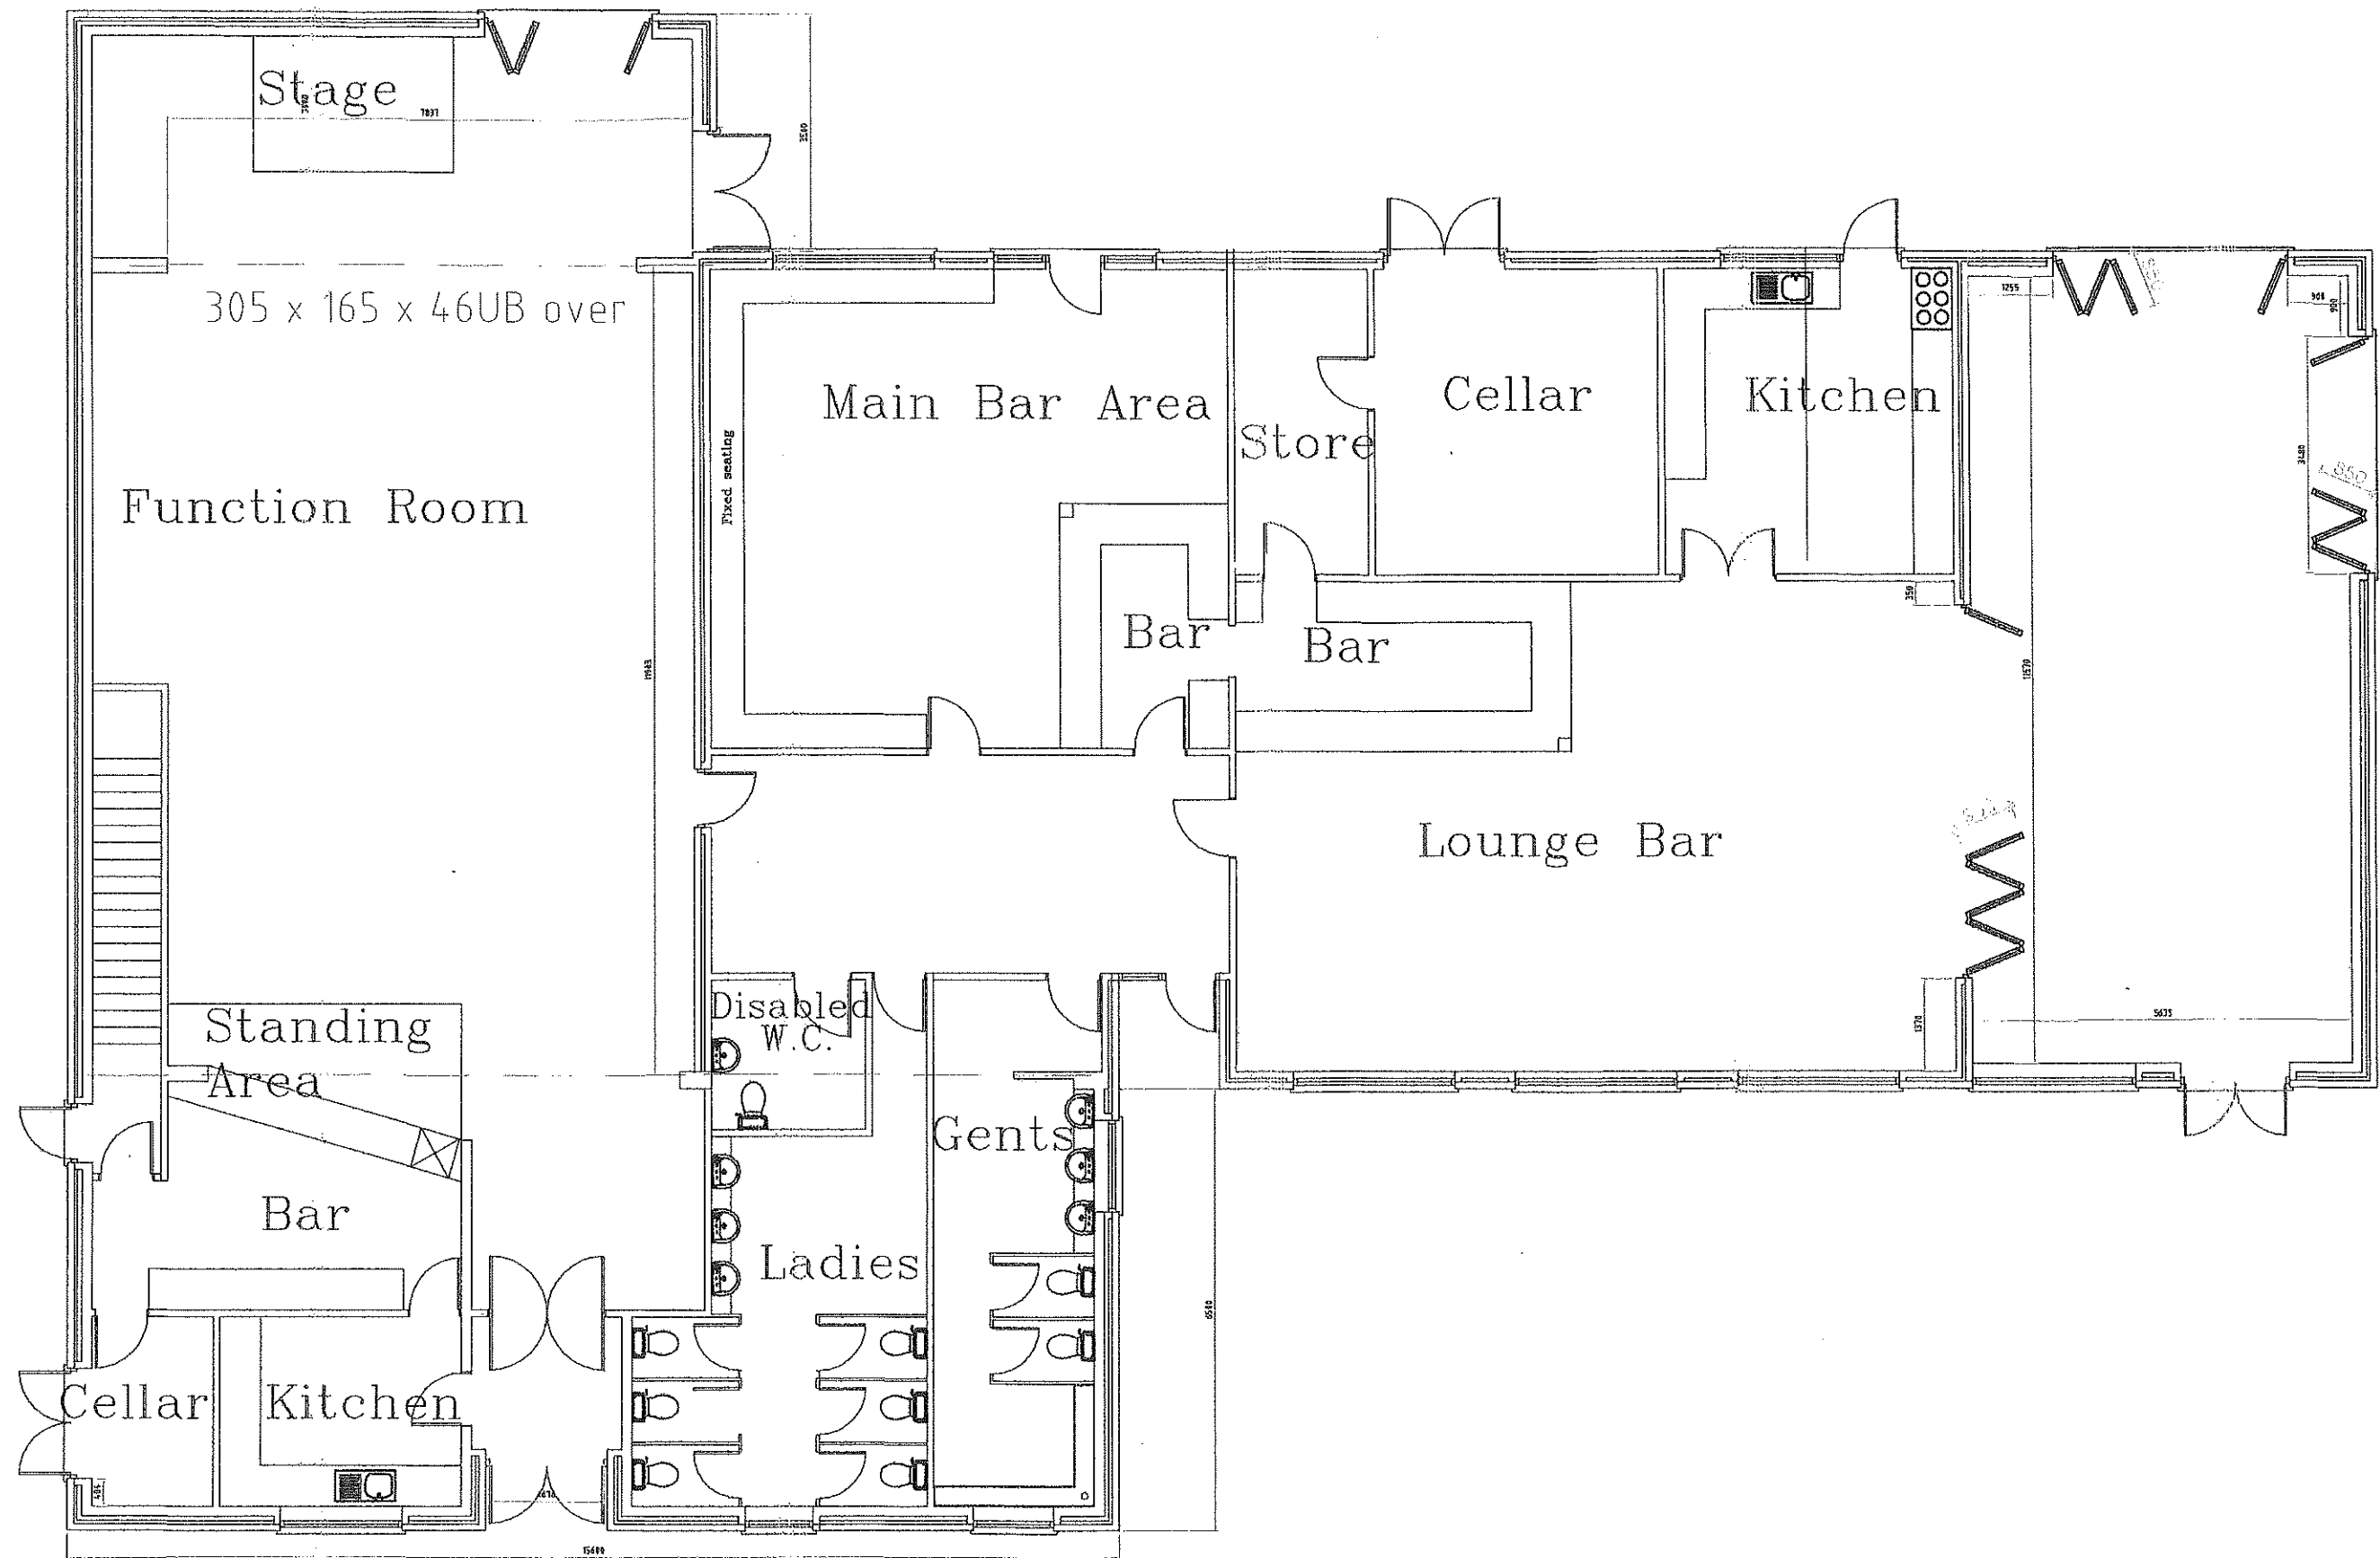

Site Address

PROPOSED EXTENSION
PONTARDAWE RFC
CLUBHOUSE

Title

GROUND FLOOR PLANS AS
PROPOSED.

Notes

Dimensions are in millimetres unless
otherwise stated.

Date
26.06.22

Scale
1 : 100

Drawn By
DD

Checked by

Drawing
No

Ponty RFC 3

Rev.

Date