


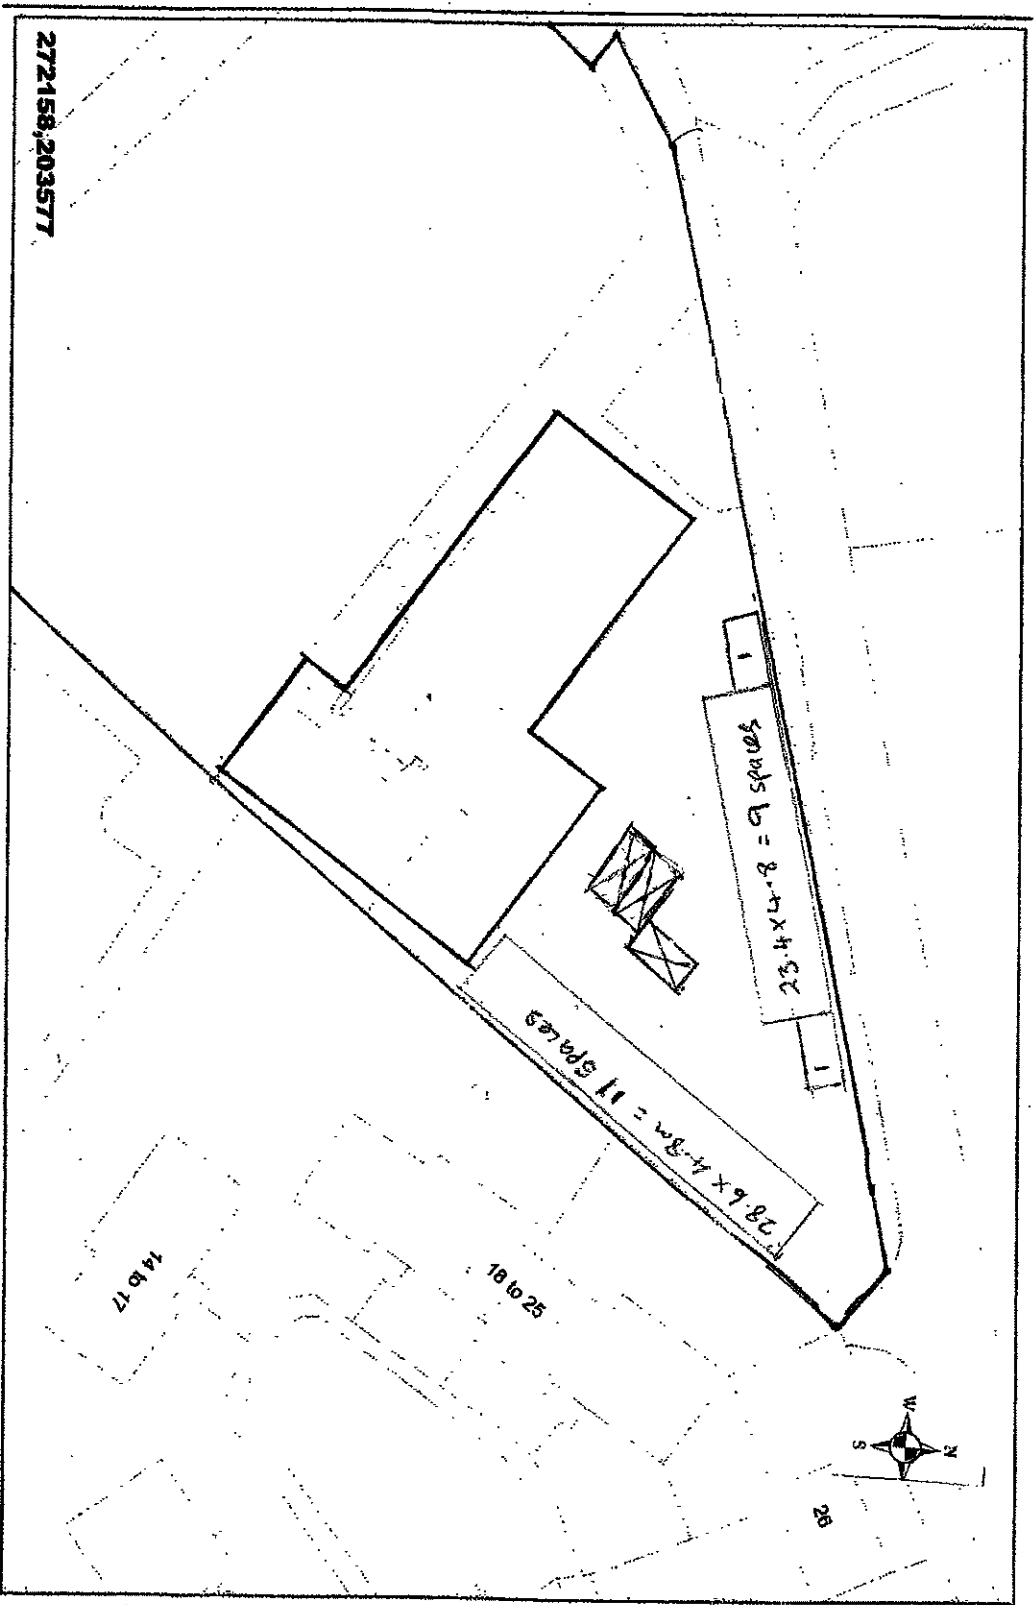

Site Address

PROPOSED EXTENSION AT
PONTARDAWE RFC
CLUBHOUSE

Title

SITE PLAN
10 CLUBSONS PARKING
LAYOUT

Notes

Dimensions are in millimetres unless
otherwise stated.

Date
04.02.14

Scale
1 : 500

Drawn By
DD

Checked by

Revised

Date

PontyRFC 9