

Clients Mr L DAVIES

Job Title
Proposed extension
at:
4 Sunnybank
Glyncorrwg

Drawing Title
1ST Floor & roof Plans as existing & proposed

Drawing No.
4SB/2/23

Scale
Dec 2023
1: 50 & 1:100


© copyright



INVICTA
Building
Advisory
Service




Min yr Efail, High Street, Nantylfyllon, CF34 0BW
Tel : 07971 458724
E Mail : invicta7777@yahoo.co.uk

 

0 2 4 6 8 10


SCALE BAR 1:100

 

0 1 2 3 4 5

SCALE BAR 1:50

FIRST FLOOR PLAN PROPOSED

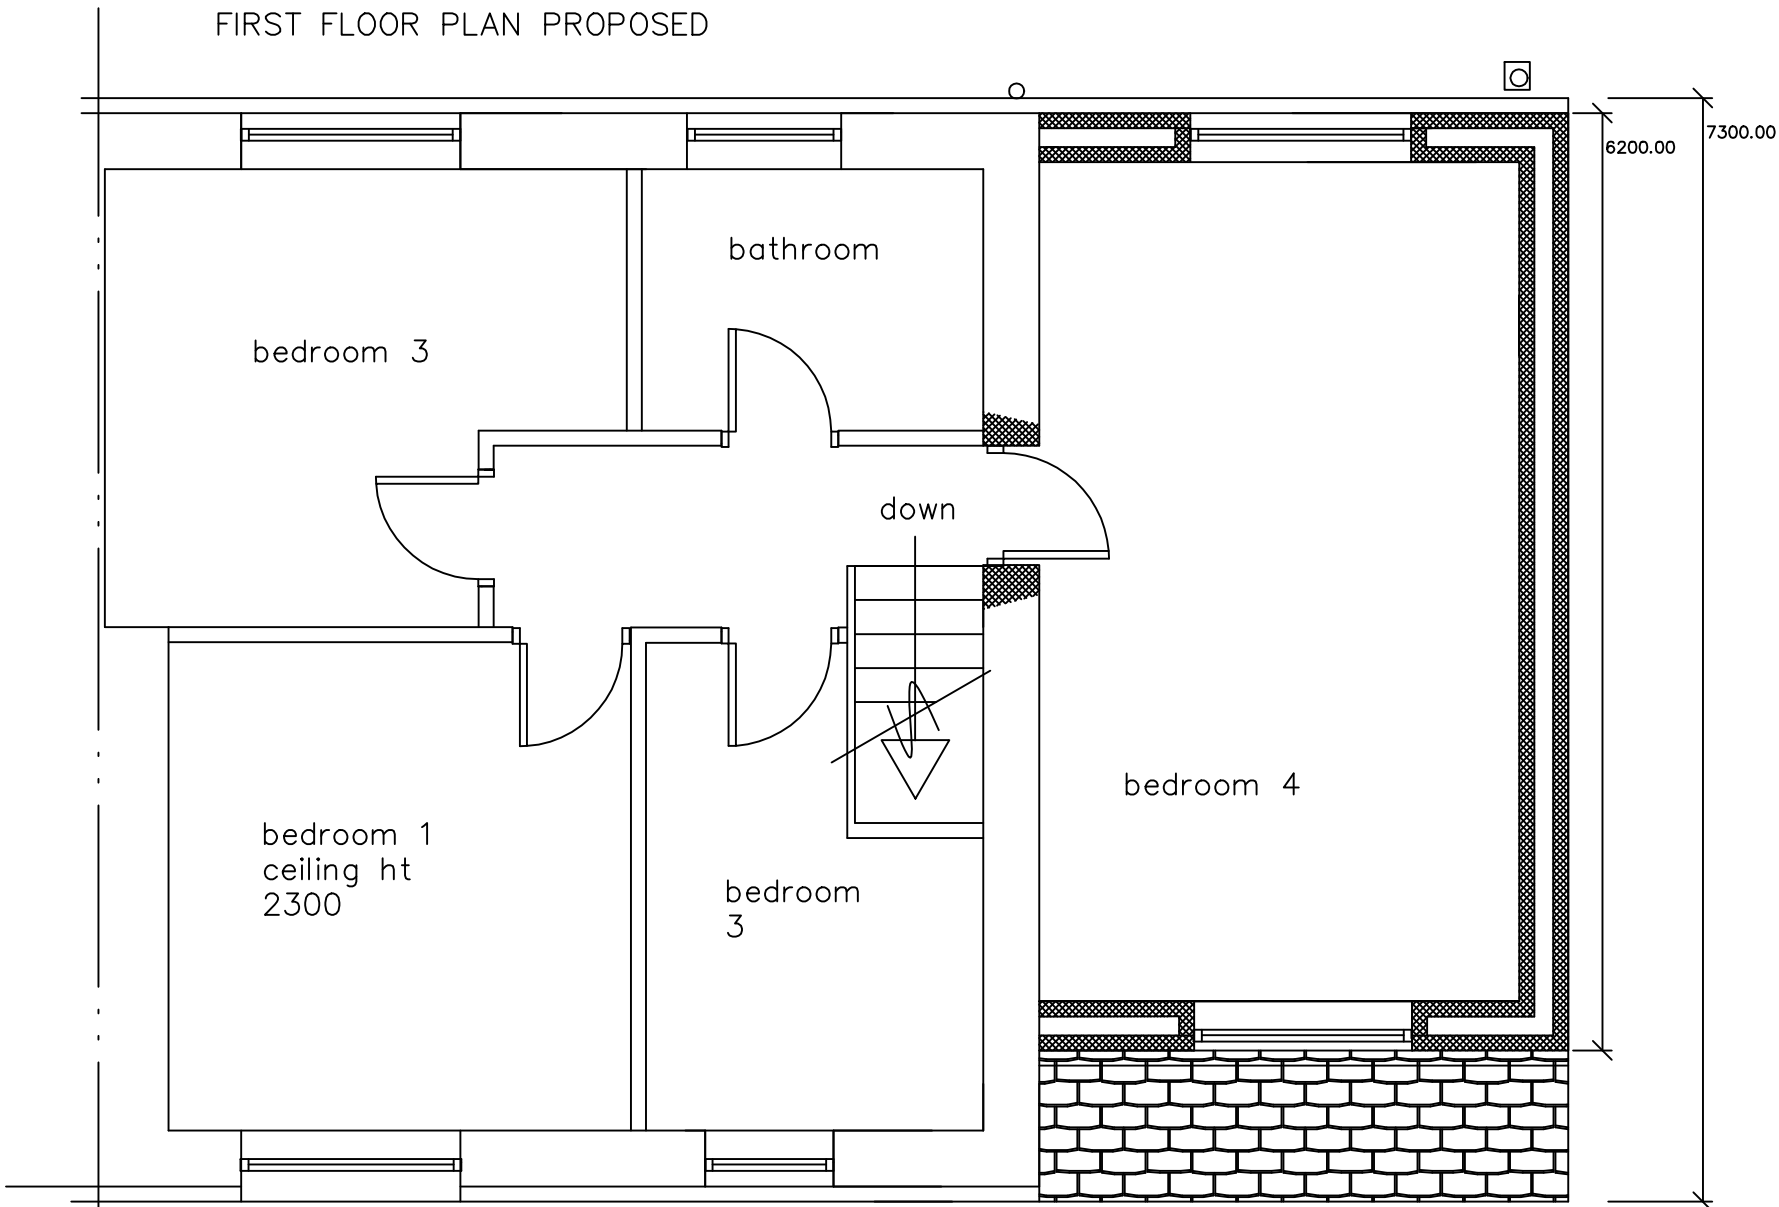

bedroom 3

bathroom

down

bedroom 1
ceiling ht
2300


bedroom 3

bedroom 4

6200.00

7300.00

FIRST FLOOR PLAN EXISTING

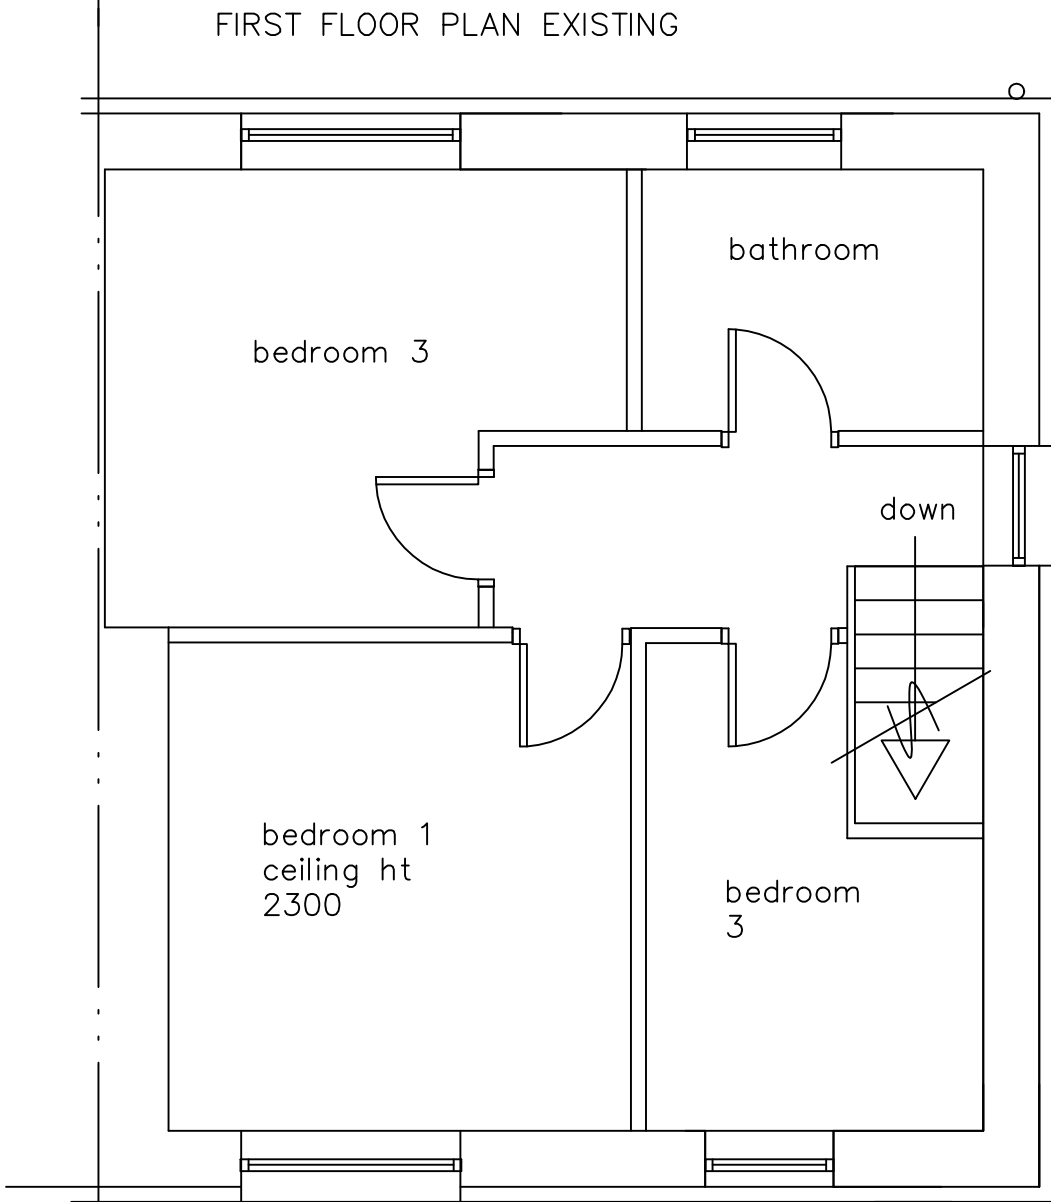

bedroom 3


bathroom

down

bedroom 1
ceiling ht
2300

bedroom 3

PROPOSED ROOF LAYOUT

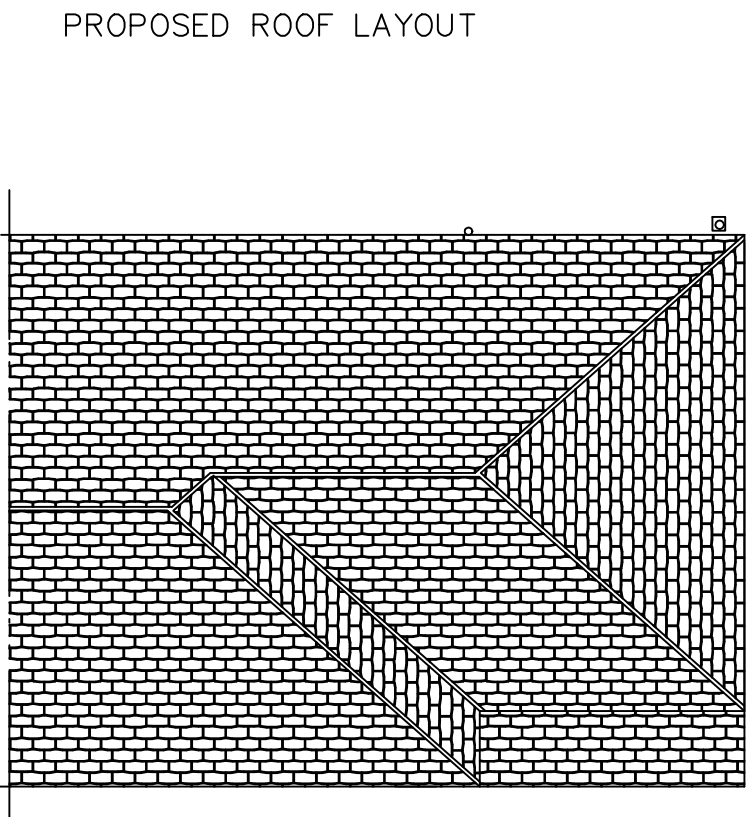

EXISTING ROOF LAYOUT

