


Superseded

This drawing is the copyright of the architect and may not be reproduced or copied without the express permission of the architect.
Written dimensions are to be taken in preference to scaled dimensions

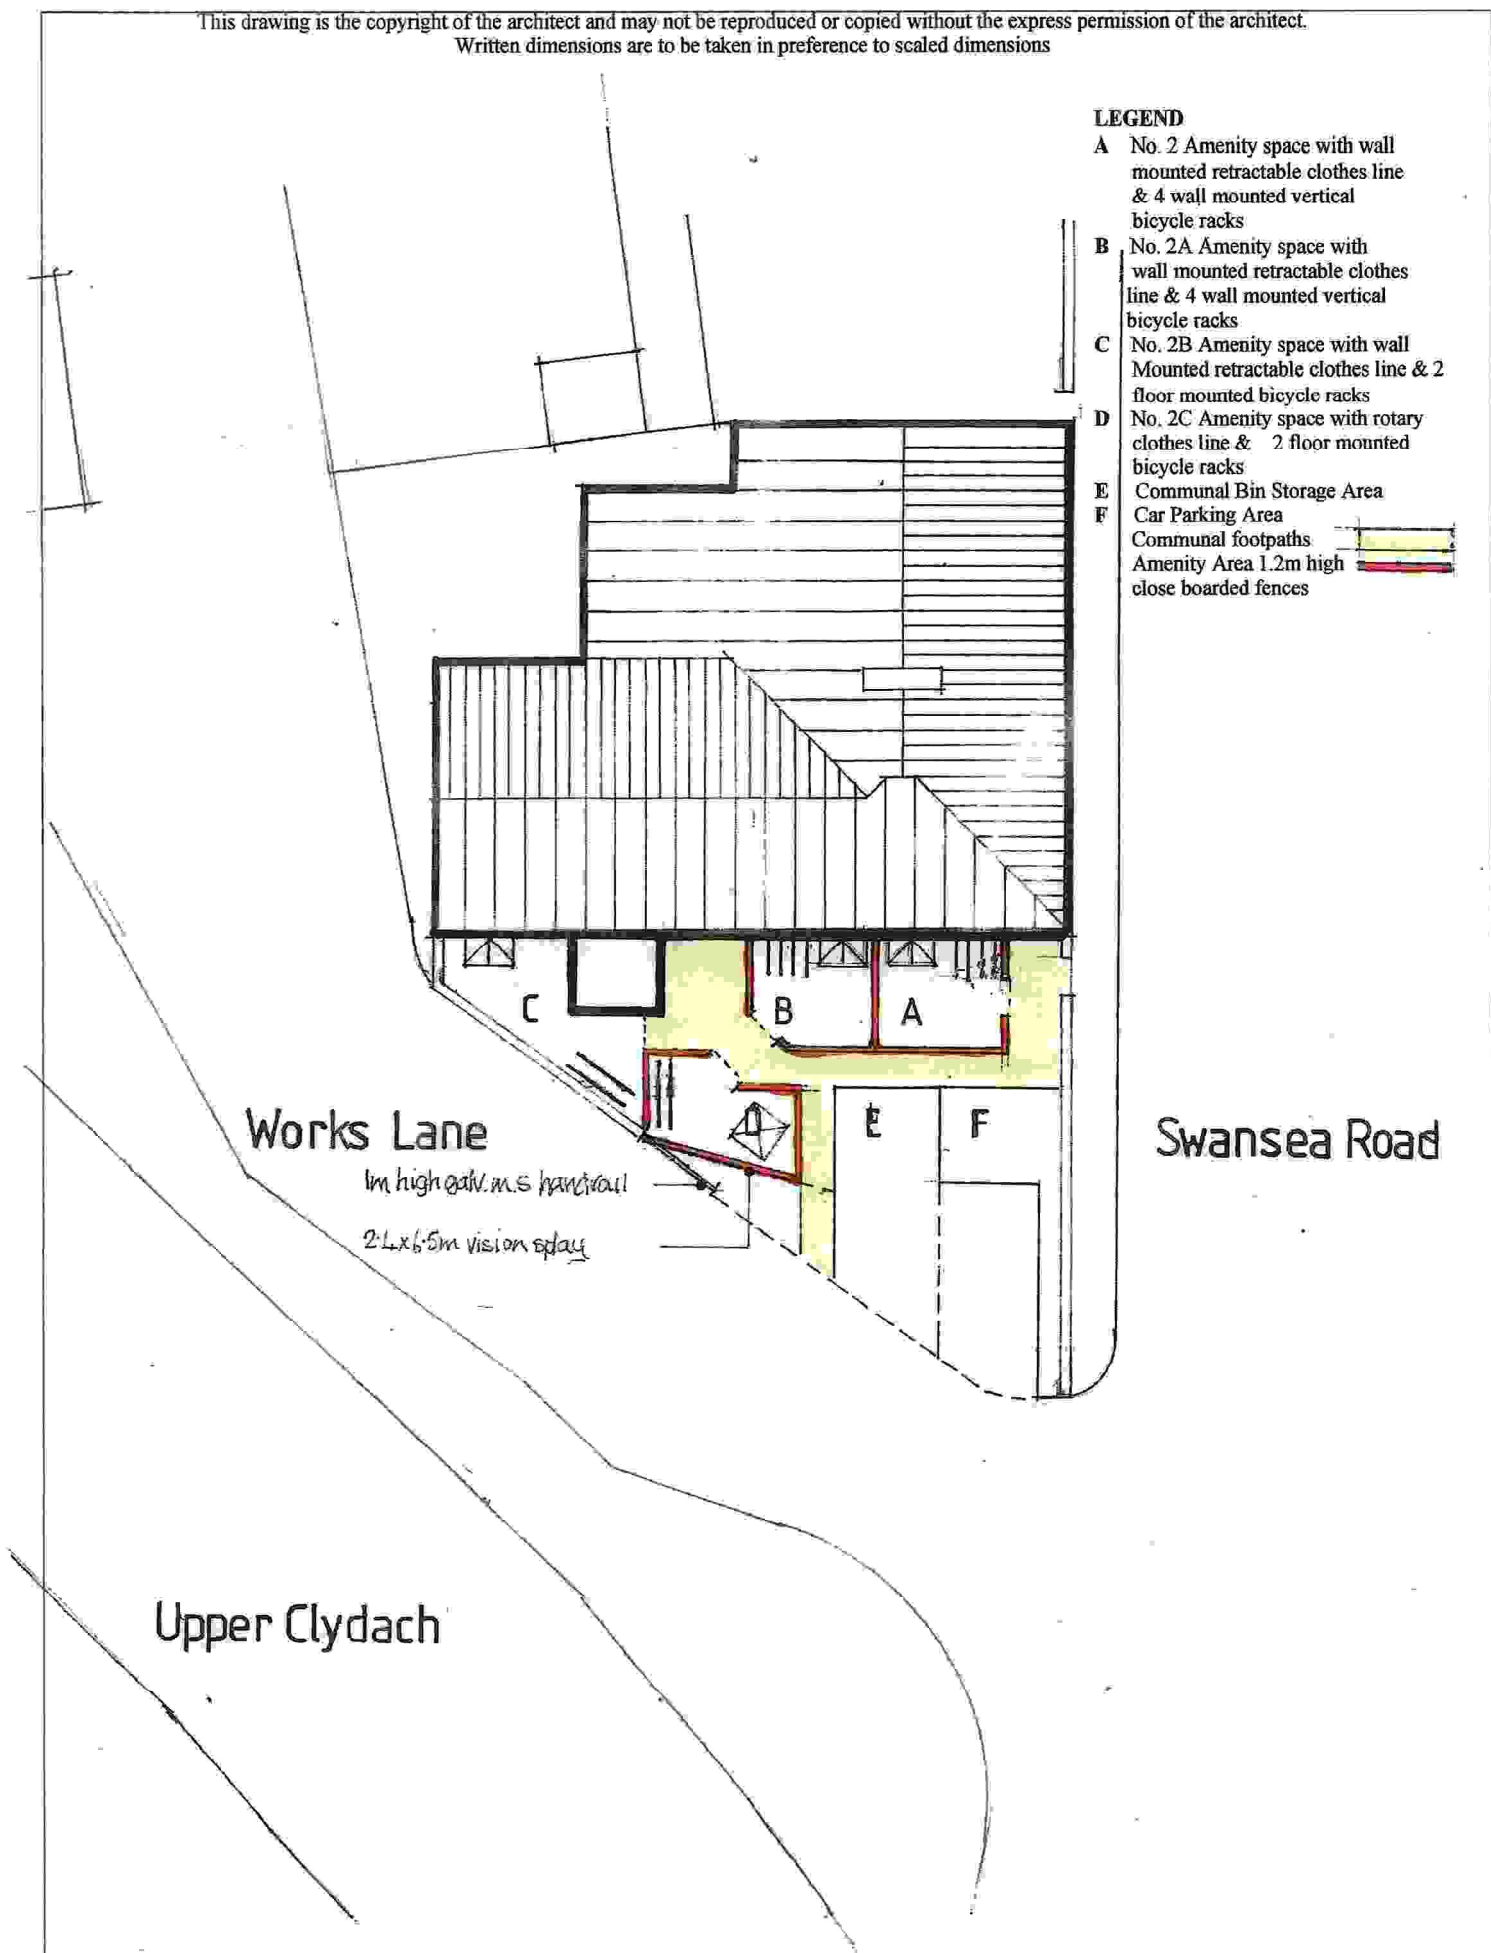

Proposed Change of Use from Retail Shop to Self-Contained Flat at 2 Swansea Road, Pontardawe
PROPOSED SITE PLAN

Date: November 2023

Scale: 1:200 @ A4

Drawing No.

1903/A22/8

J. Hedley Rees. Chartered Architect, 9 Swansea Road, Pontardawe, Swansea, SA8 4AA. Tel.: 01792 830993, E Mail: hedleyrees@outlook.com