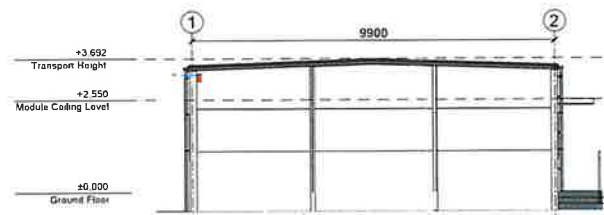
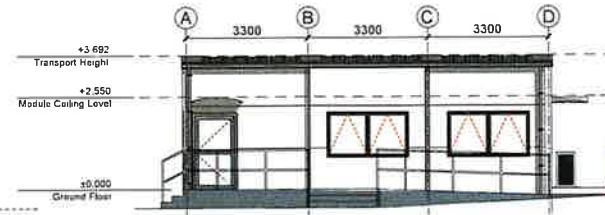
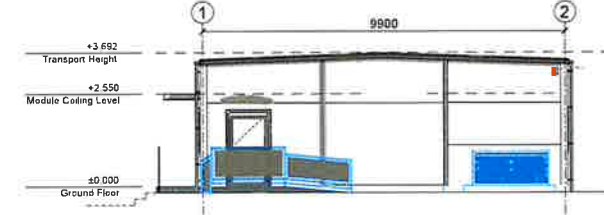
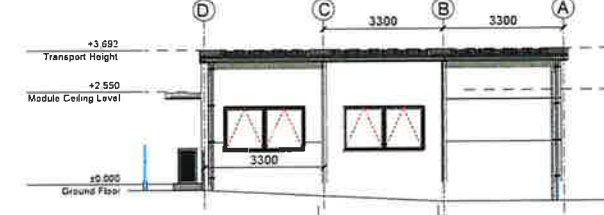
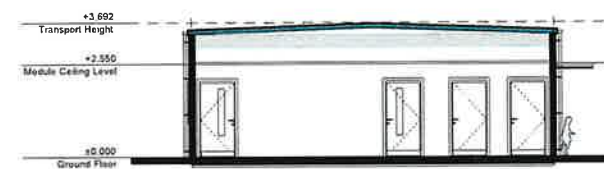
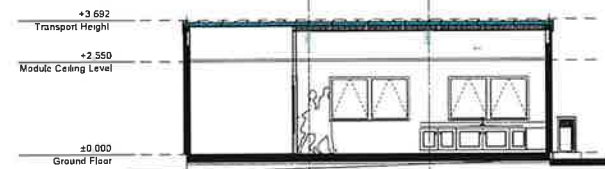
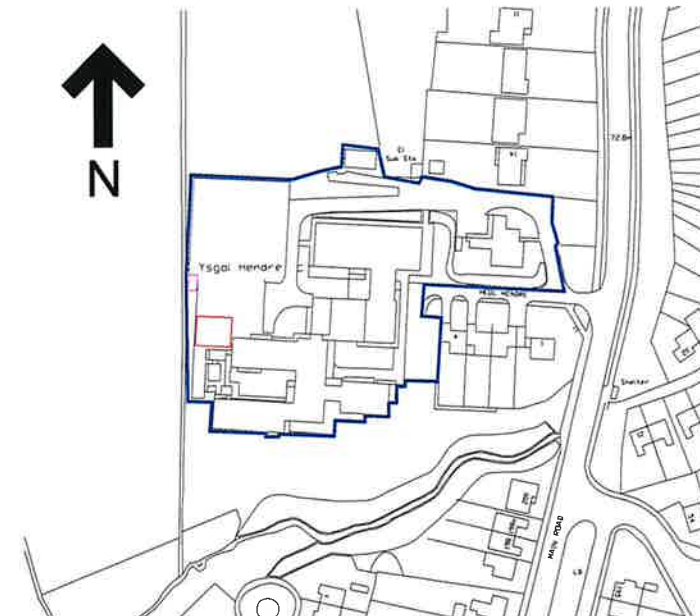


NOTES



1. All dimensions in millimetres unless otherwise stated.

Elevation 01
Scale 1:100Elevation 02
Scale 1:100Elevation 03
Scale 1:100Elevation 04
Scale 1:100Section A-A
Scale 1:100Section B-B
Scale 1:100

External Materials Schedule	
External Wall Finish	Light Grey Composite Metal Cladding Panels - aluminium grey
Roof Finish	Single Layer 80/100/15 Non-Slip Gable 100mm Insulation
External Windows	uPVC Windows - 1600x1200
External Doors	Aluminium Frame Sliding Glass Door - 1600x2100 - 1600x2100
External Panels	Thermal Break Aluminium Panels - 1600x1200
Roofing System	100mm High Thermal Insulation - 100mm
Roofing System	100mm High Thermal Insulation - 100mm
Roofing System	100mm High Thermal Insulation - 100mm
Roofing System	100mm High Thermal Insulation - 100mm

Location Plan
Scale 1:1250

NMA AMENDED

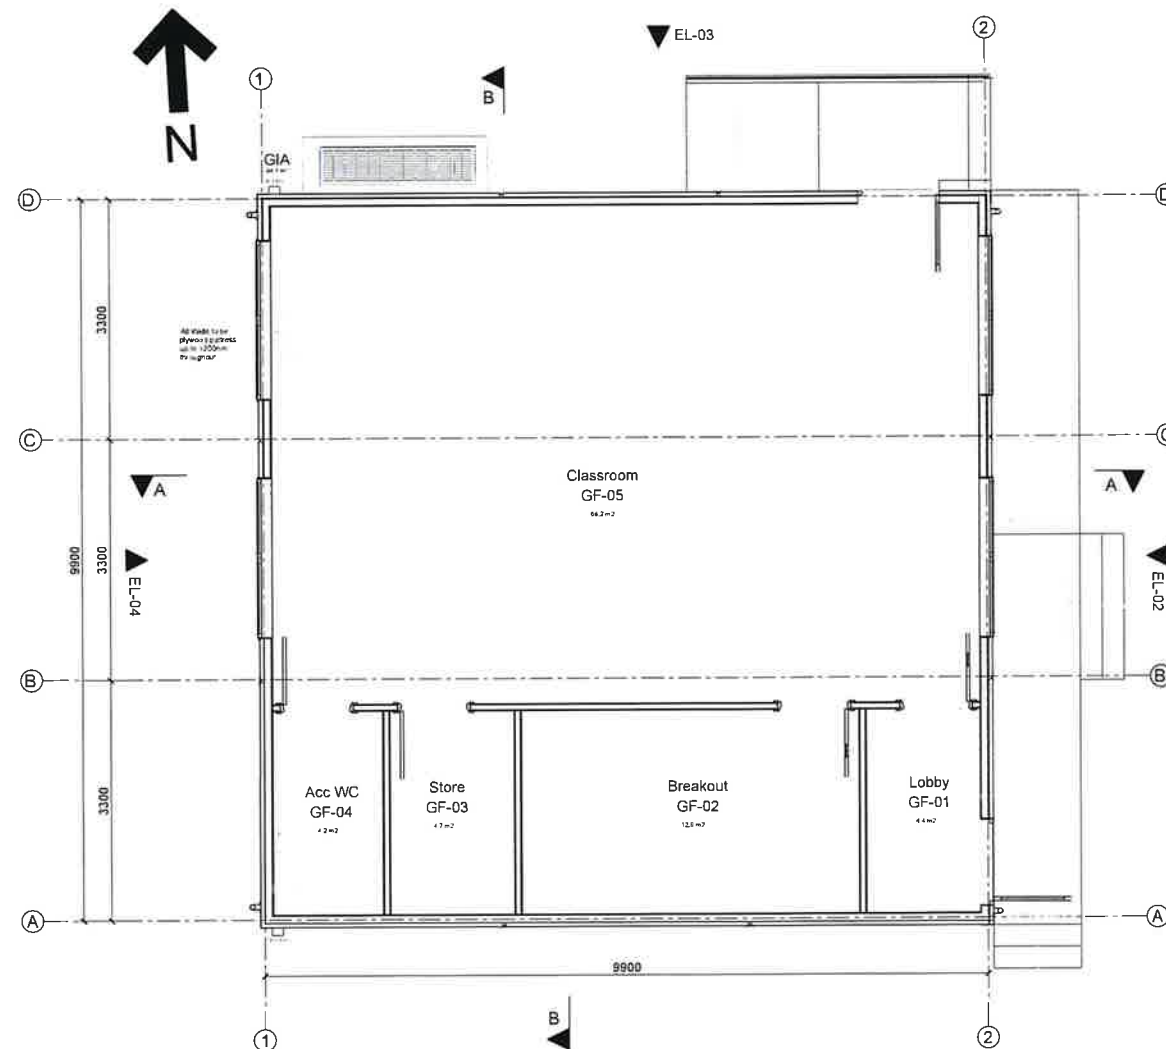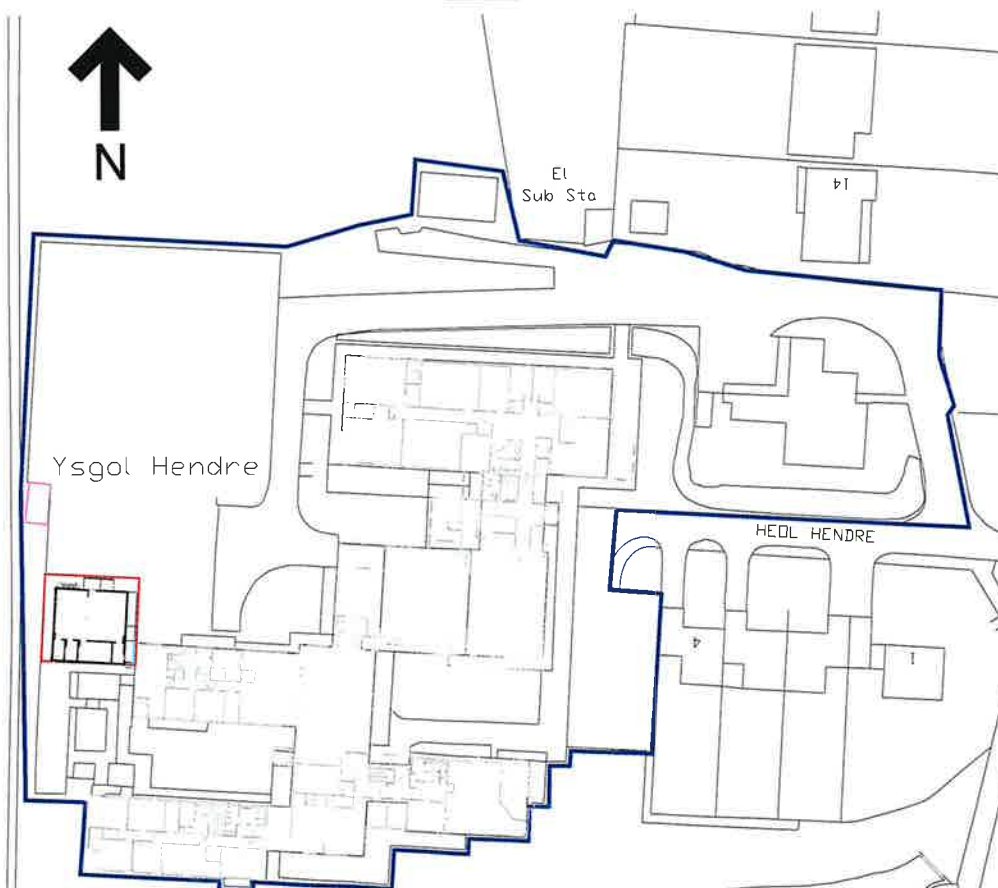Layout Plan
Scale 1:50Proposed Site Plan
Scale 1:500

E	external door to show 7 adjusted	WGH	T.P	J.D	01/12/23
D	Windows amended to upvc	J.H	T.P	J.D	22/11/23
C	Cladding colour	TAP	TAP	TAP	14/09/23
B	plan updated to latest arrangements	WGH			16/08/23
A	Floor plans removed off location plan	J.H	T.P	J.D	07/06/23
Rev	Details	Dr	Ch	Apr	Date

Neath Port Talbot
Castell-nedd Port Talbot
County Borough Council
Making a difference *Gwahaniaeth er gwell*

PROPERTY & REGENERATION
Nicola Pearce BSc(Hons) DipTP MRTPI
DIRECTOR OF ENVIRONMENT AND REGENERATION
THE QUAYS, BRUNEL WAY
BAGLAN ENERGY PARK SA11 2GG
www.npt.gov.uk

Project
Ysgol Hendrefelin
Heol Hendre,
Bryncloch,
Neath SA10 7TY

Drawing Title
Proposed Demountable

File No.	Property Ref. No.
Drawn: J.Hughes	Checked: T.Preece
Date: April 23	Date: April 23
Scale: As Shown	Rev: E