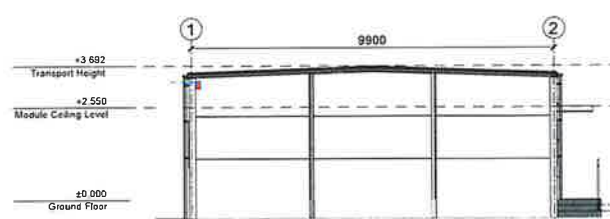
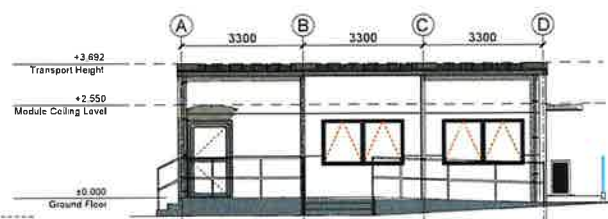
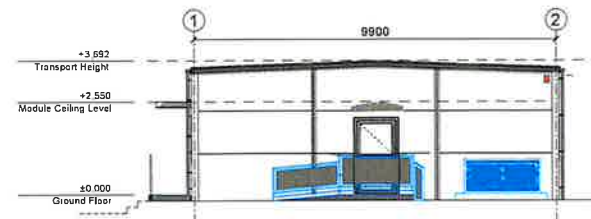
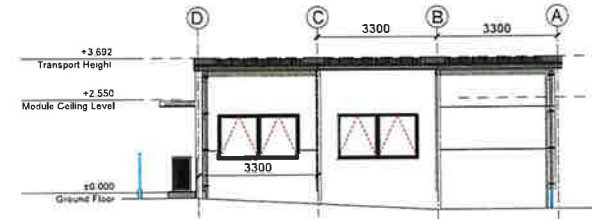
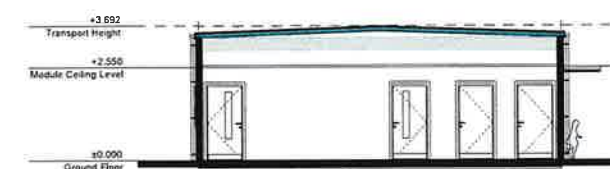
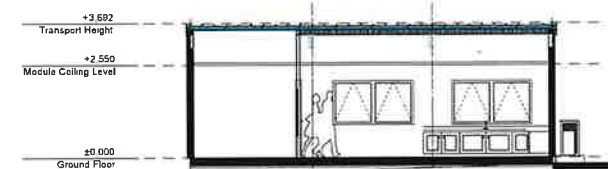
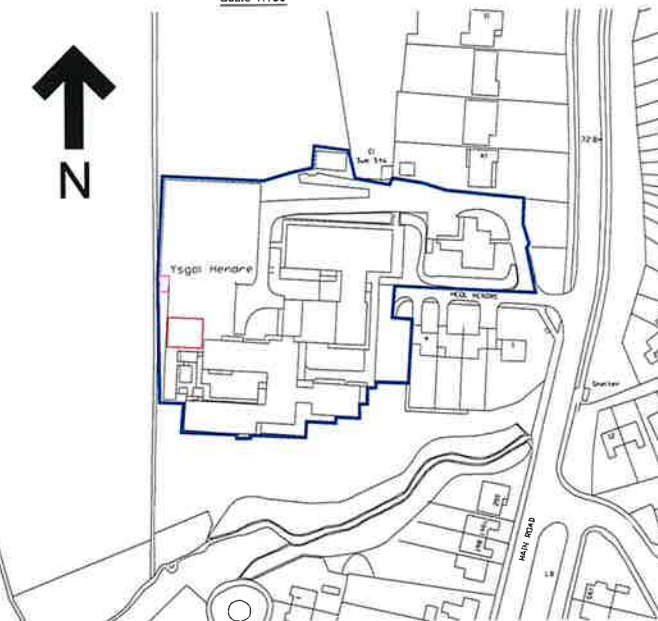
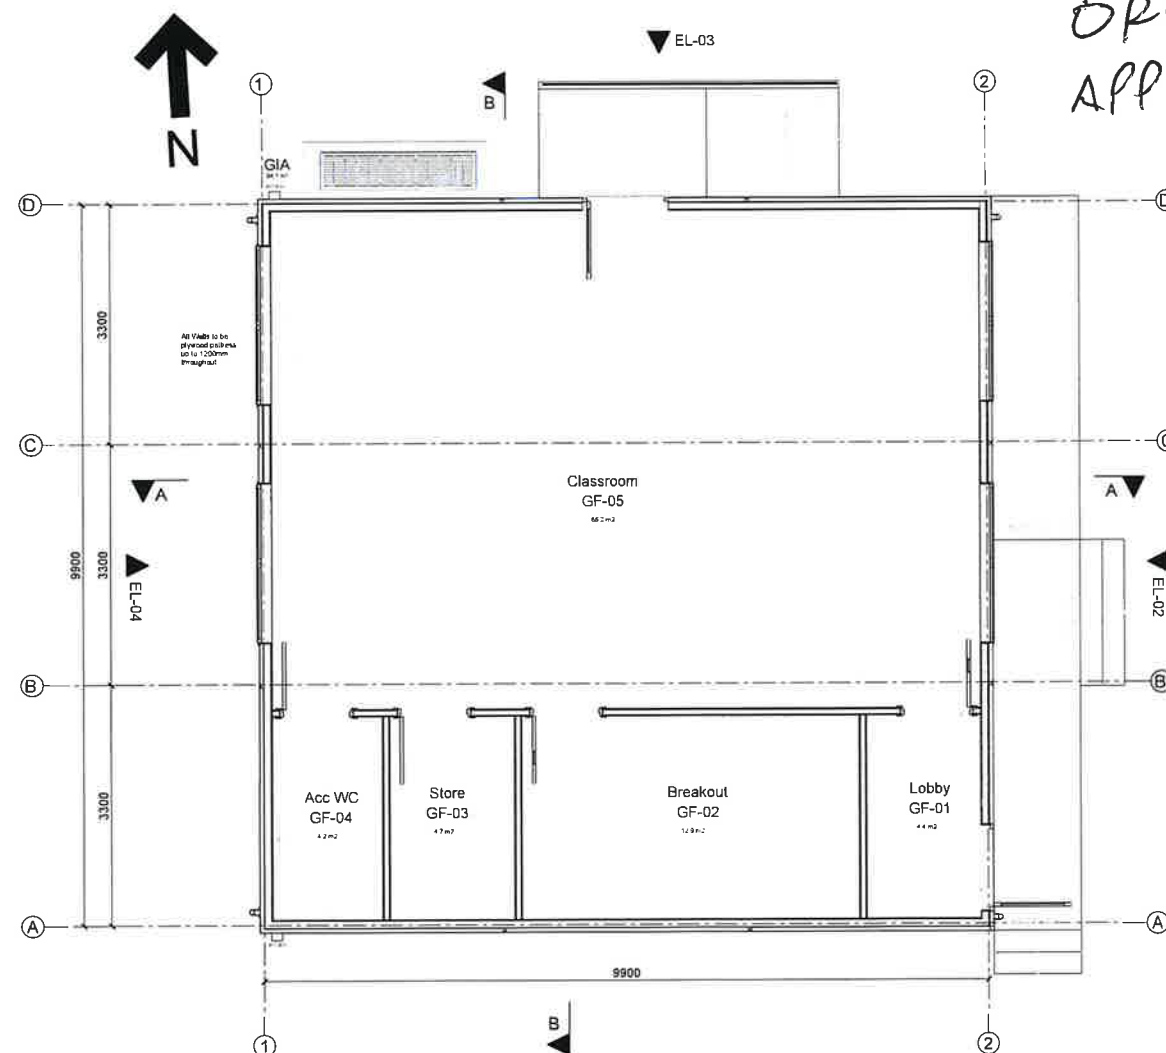
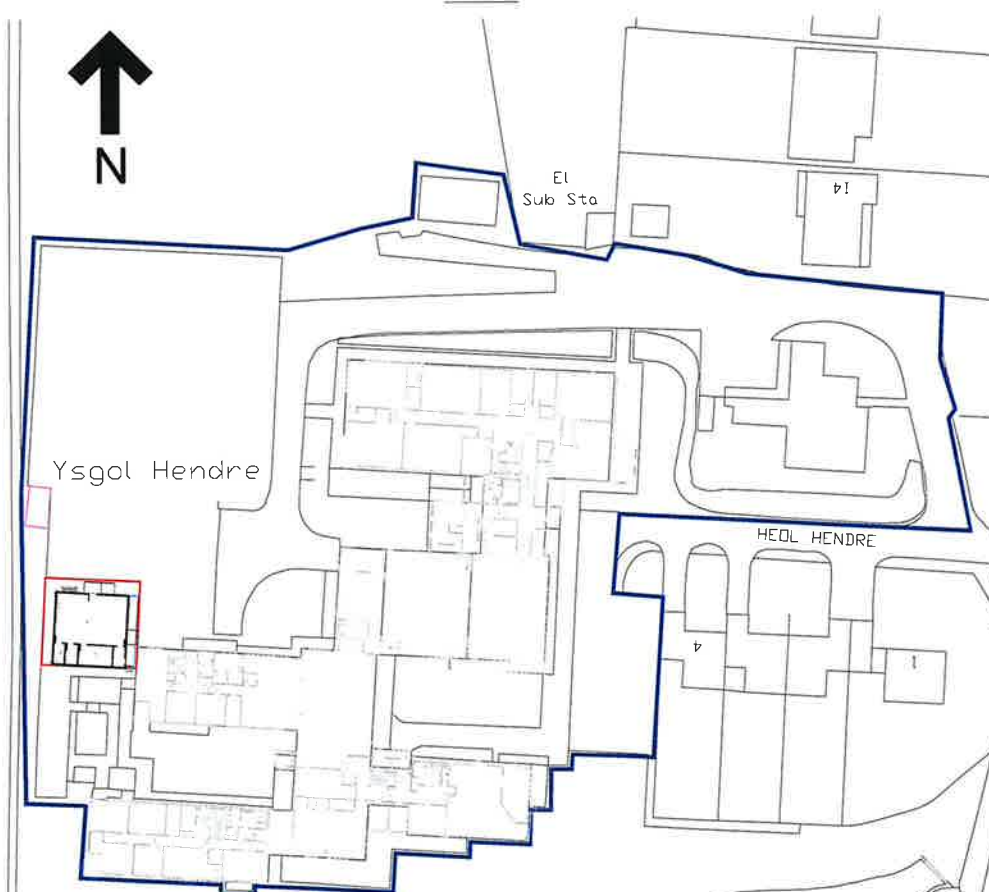


NOTES

1. All dimensions in millimetres unless otherwise stated.

Elevation 01
Scale 1:100Elevation 02
Scale 1:100Elevation 03
Scale 1:100Elevation 04
Scale 1:100Section A-A
Scale 1:100Section B-B
Scale 1:100

General Location Schedule	
External Wall Finish	120mm PPS Composite Steel Decking Panels - aluminium grey
Roof Finish	Aluminium 1000mm x 115mm Composite Decking Panels - aluminium grey
External Windows	115mm Aluminium Windows - RAL 7021
External Doors	115mm Aluminium Doors - RAL 7021
External Fences	115mm Aluminium Fencing - RAL 7021
Roofwater Guttering	115mm Aluminium Guttering - RAL 7021
Roofwater Downpipes	115mm Aluminium Downpipes - RAL 7021
External Guttering	115mm Aluminium Guttering - RAL 7021

Location Plan
Scale 1:1250Layout Plan
Scale 1:50ORIGINAL
APPROVEDProposed Site Plan
Scale 1:500

C	Cladding colour	TAP	TAP	TAP	14/09/23
B	plan updated to latest arrangements	WJH			18/08/23
A	Floor plans removed off location plan	J.H	T.P	J.D	07/06/23
Rev	Details	Dr	Ch	Apr	Date



PROPERTY & REGENERATION
Nicola Pearce BSc(Hons) DipTP MRTPI
DIRECTOR OF ENVIRONMENT AND REGENERATION
THE QUAYS, BRUNEL WAY
BAGLAN ENERGY PARK SA11 2GG
www.npt.gov.uk

Project
Ysgol Hendrefelin
Heol Hendre,
Bryncoch,
Neath SA10 7TY

Drawing Title
Proposed Demountable

File No.	Property Ref. No.
Drawn	J Hughes
Checked	T Pearce
Approved	J Davies
Date	April 23
Date	April 23
Date	April 23
Scales	As Shown
Drawing No.	A1281-01
Rev.	C