

Superseded

atēb consult

42 Gunnos Road
Ystalyfera
Swansea
SA9 2HY
Tel: 01639 849279
Fax: 01639 849984
E-mail: info@atebconsult.co.uk

23/021
DRAWING NUMBER
215
REVISION
B

DATE: Oct'23
SCALE: 1:2000
CHECKED BY: C.Holmes
APPROVED

PAPER SIZE: A3

PROJECT

Proposed Shrimp Farm
at Neath, Miland Rd,
SA11 1NJ
As Proposed Roof Plan
(Aqua360)

DRAWING ISSUE

Planning

GENERAL NOTES

A- The scale shown on this drawing only applies to the correct paper size.
B- Do not scale from this drawing take figured dimensions only.
C- Any discrepancies to be reported to atēb consult.
D- Drawings in PDF format are not to scale and are for reference only.

CLIENT

Aquaculture 360

REV

DATE


BR

CH

OK'D

B Dec'23Roof Amended
EP

A Nov'23Roof materials specified
CH

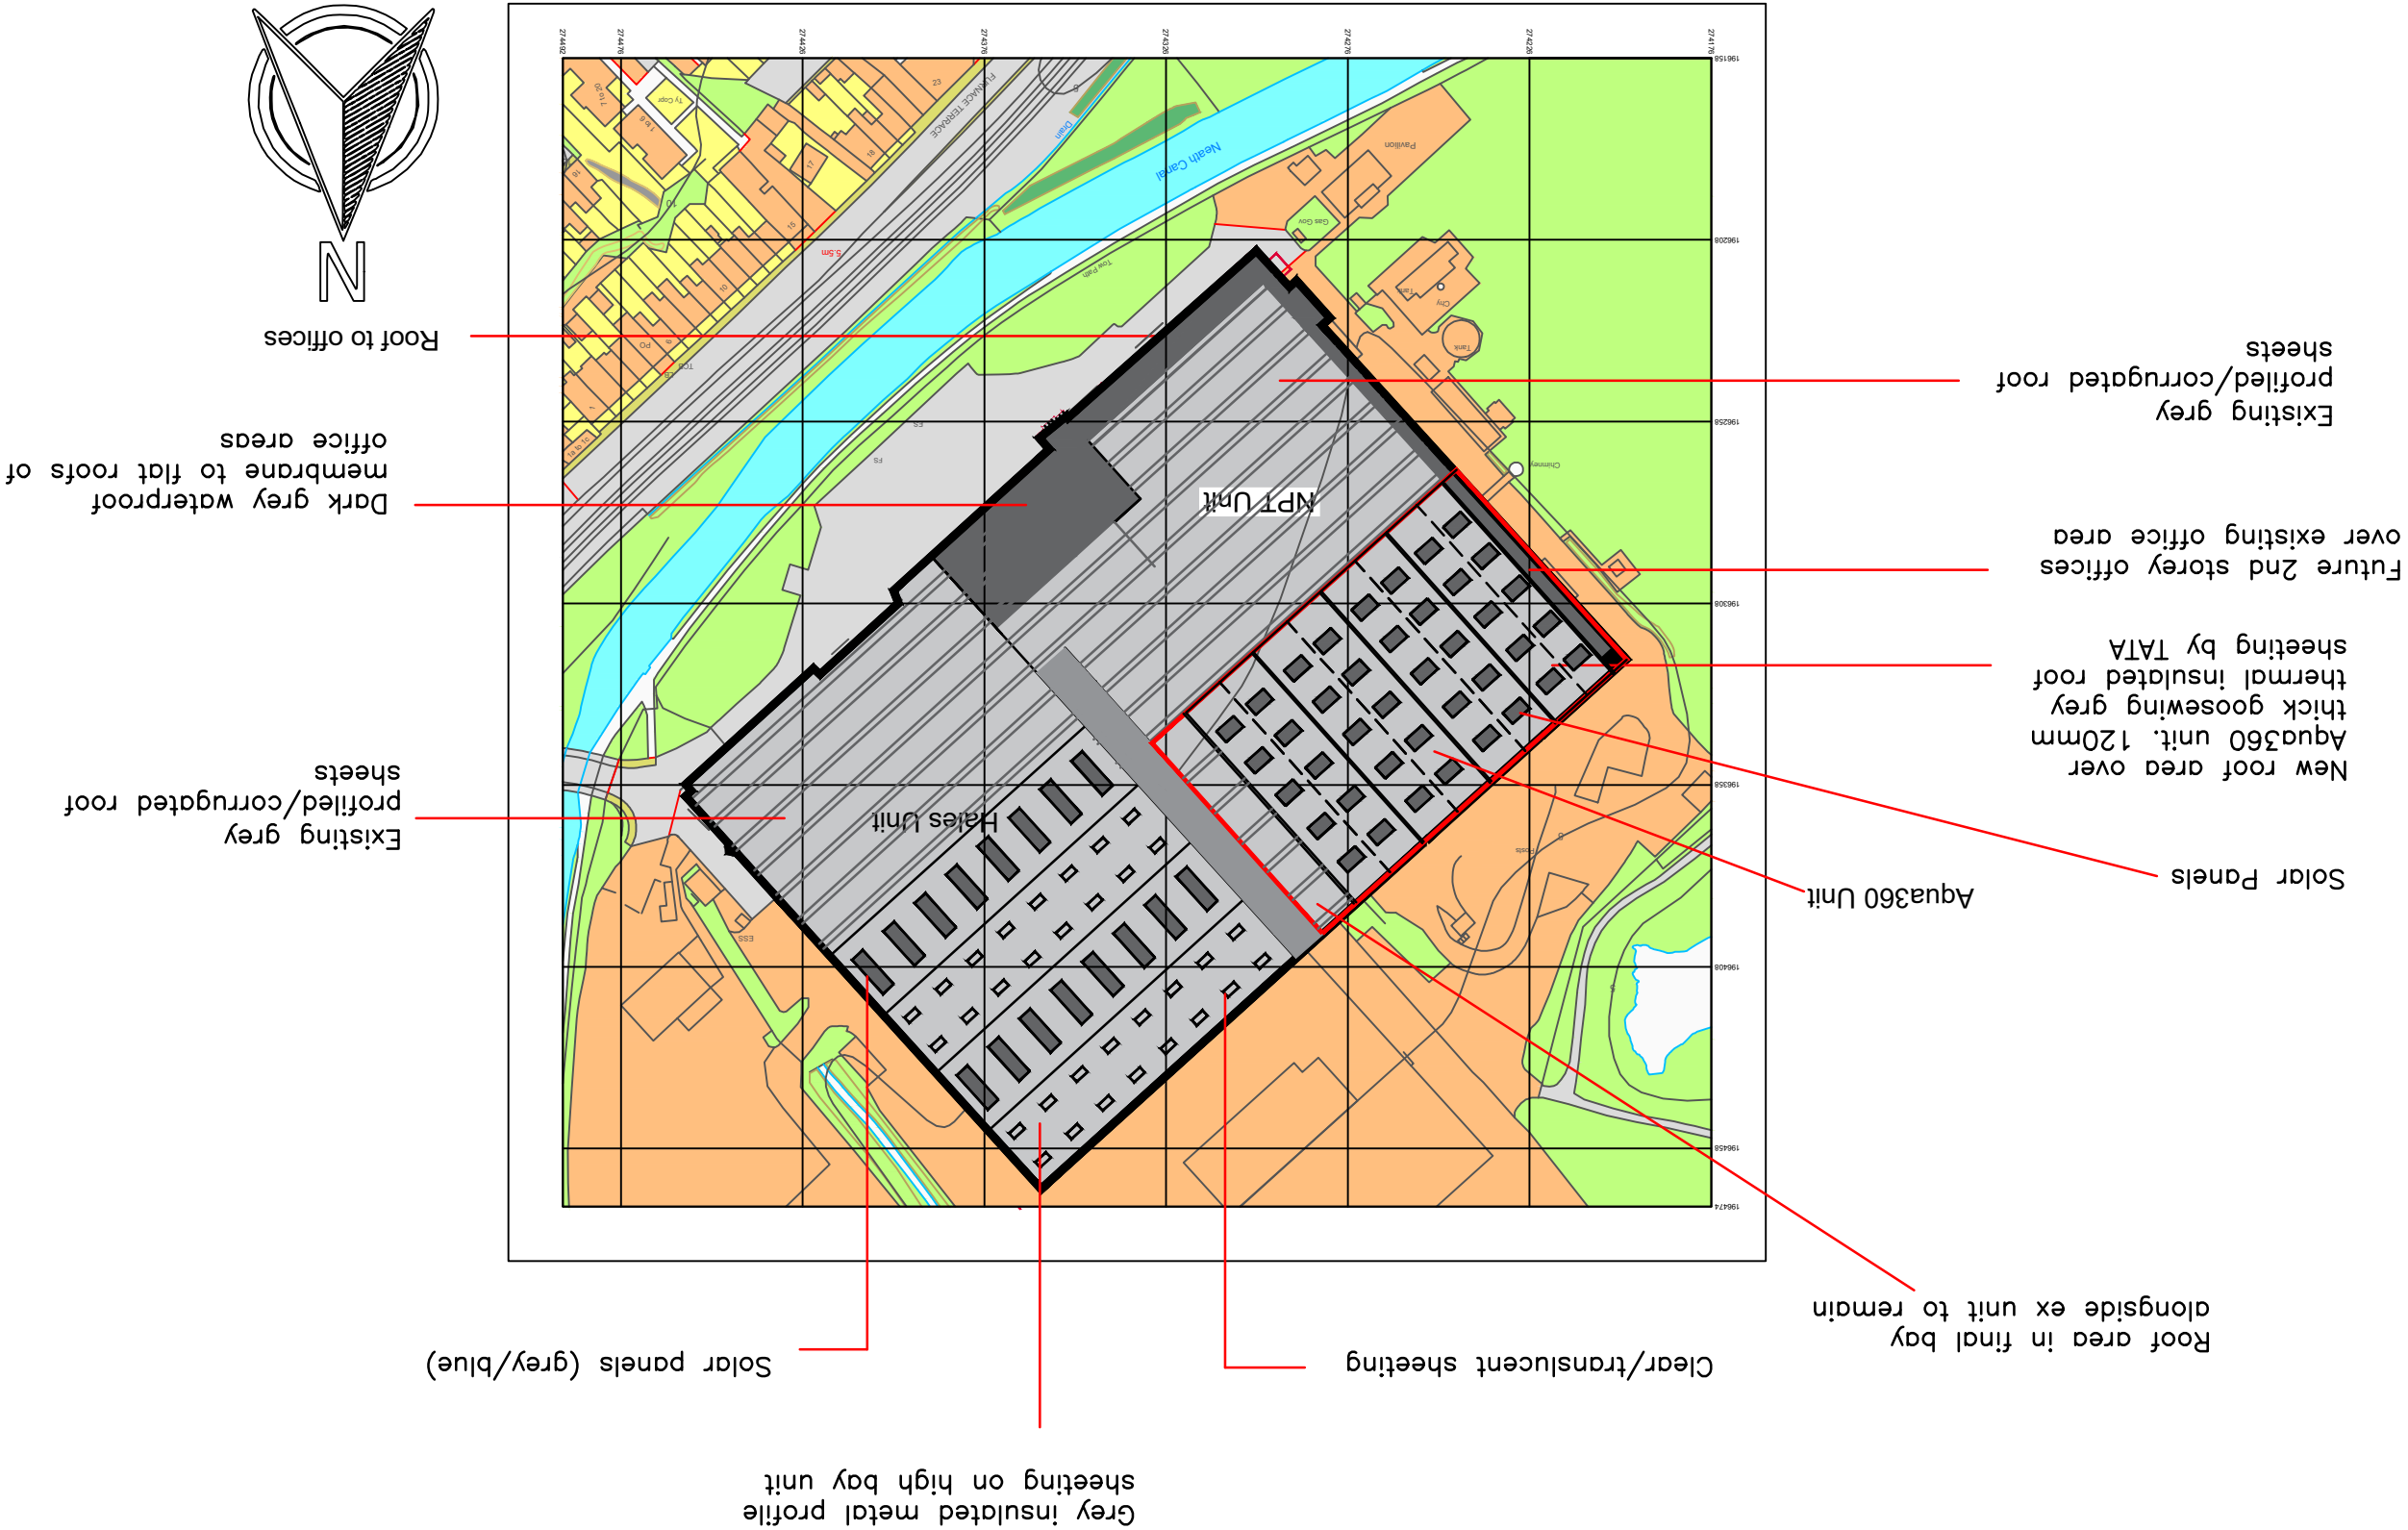

NOTES