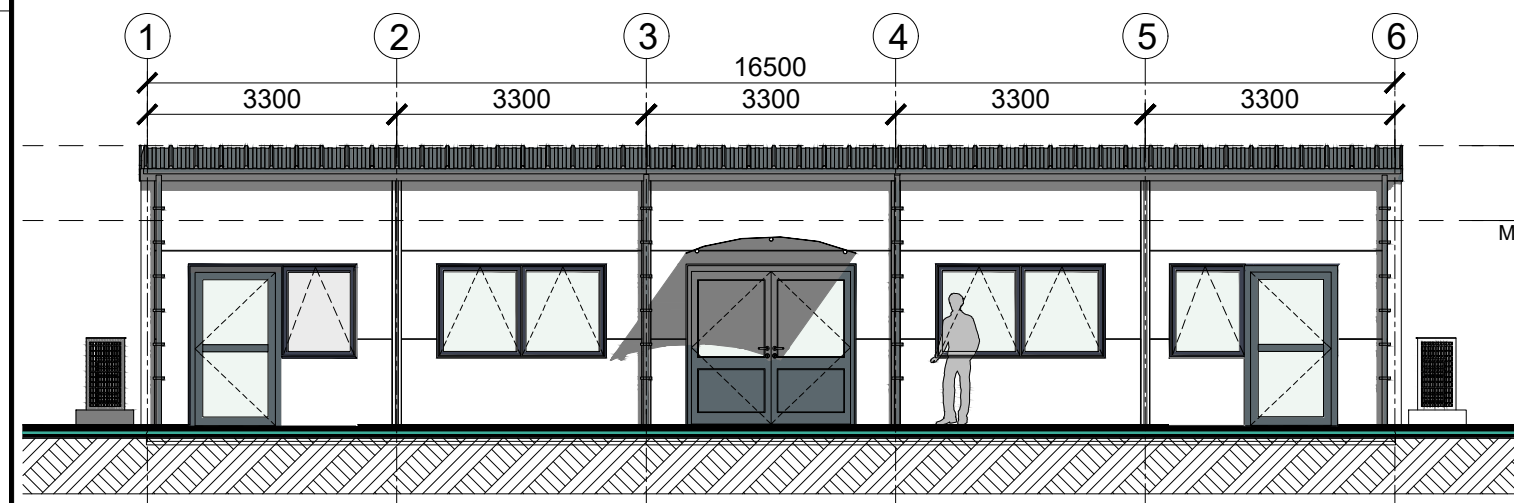
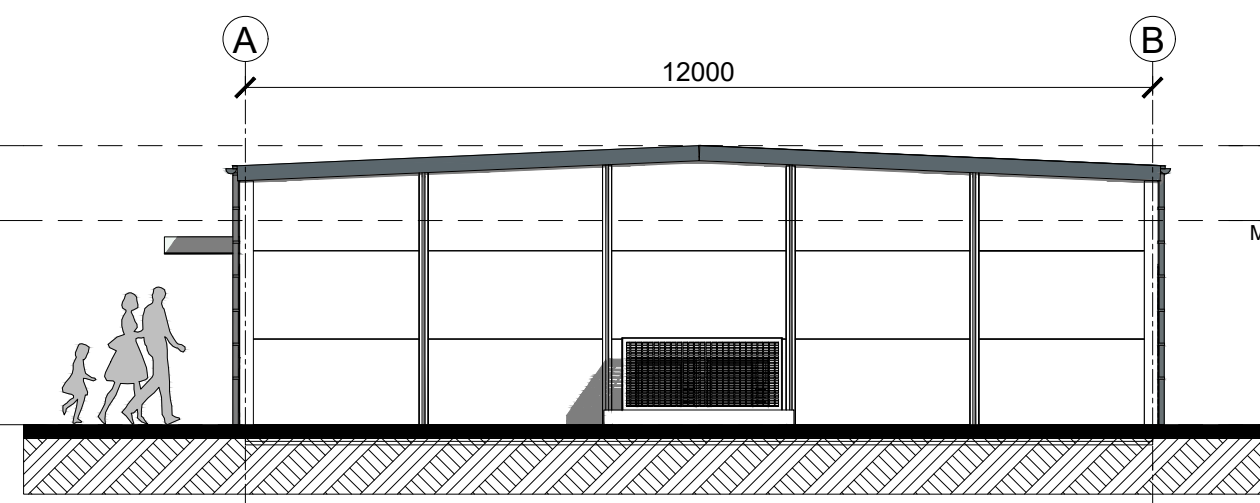
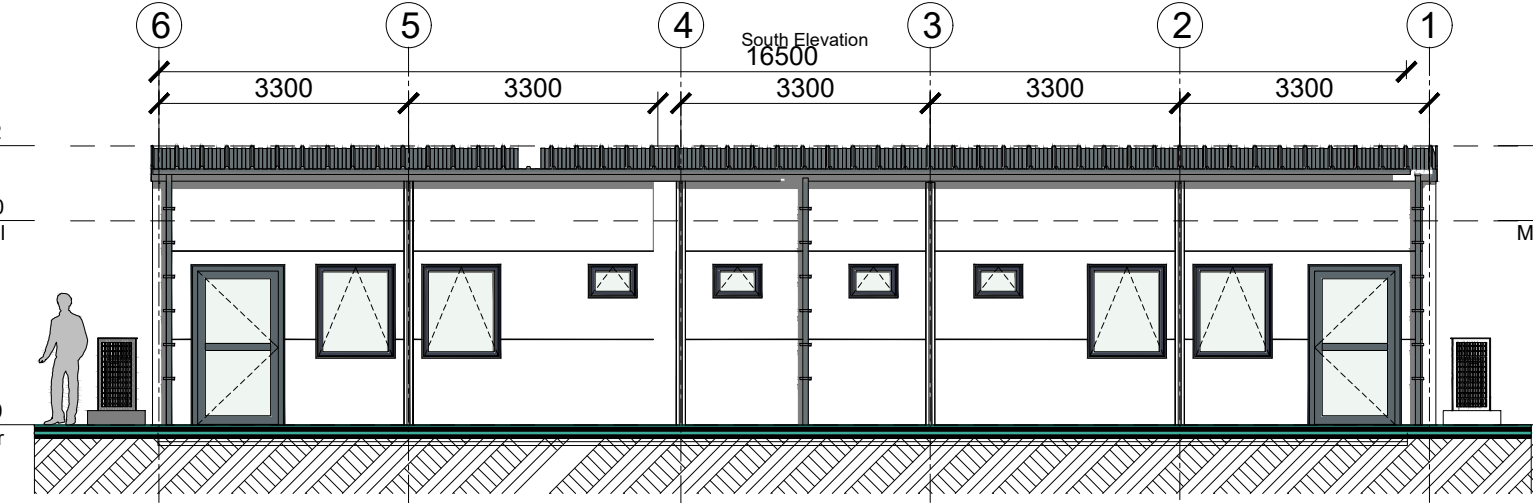
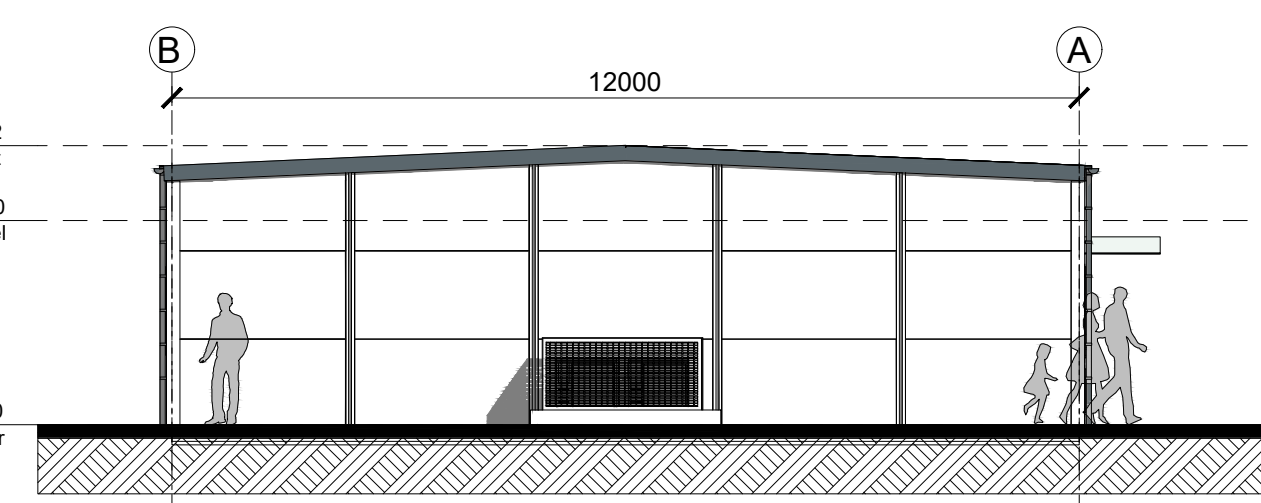
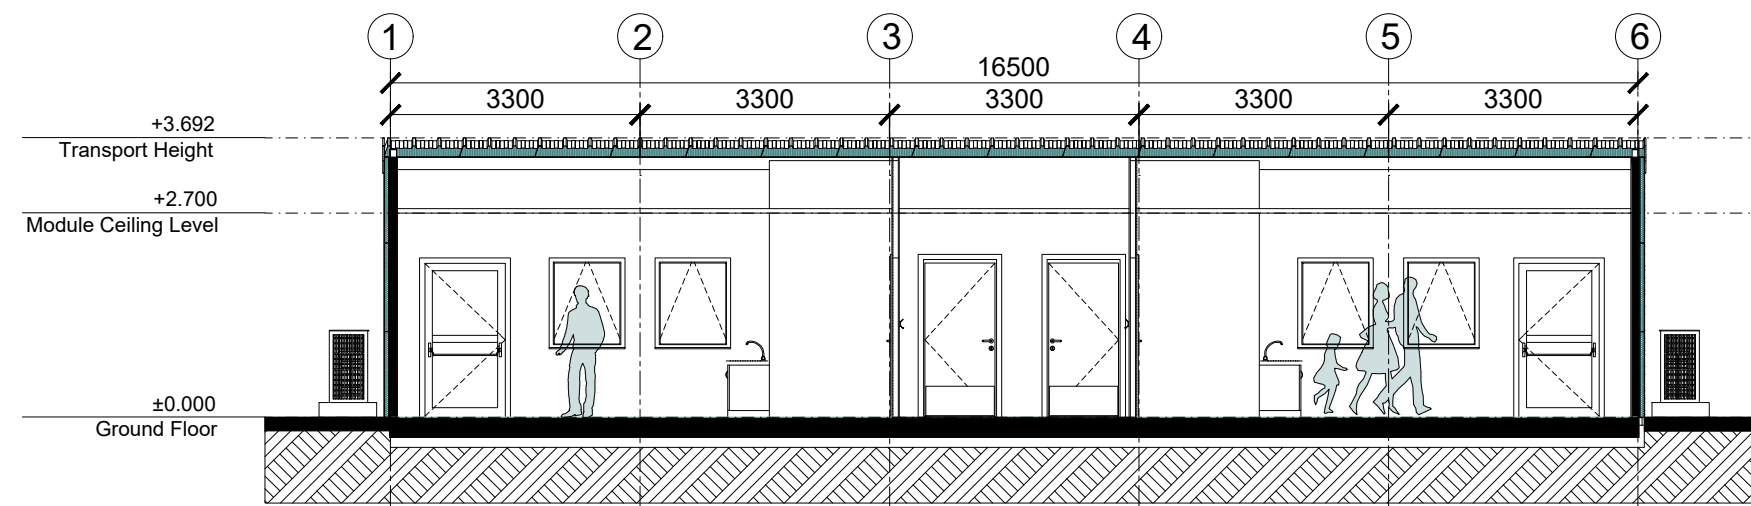
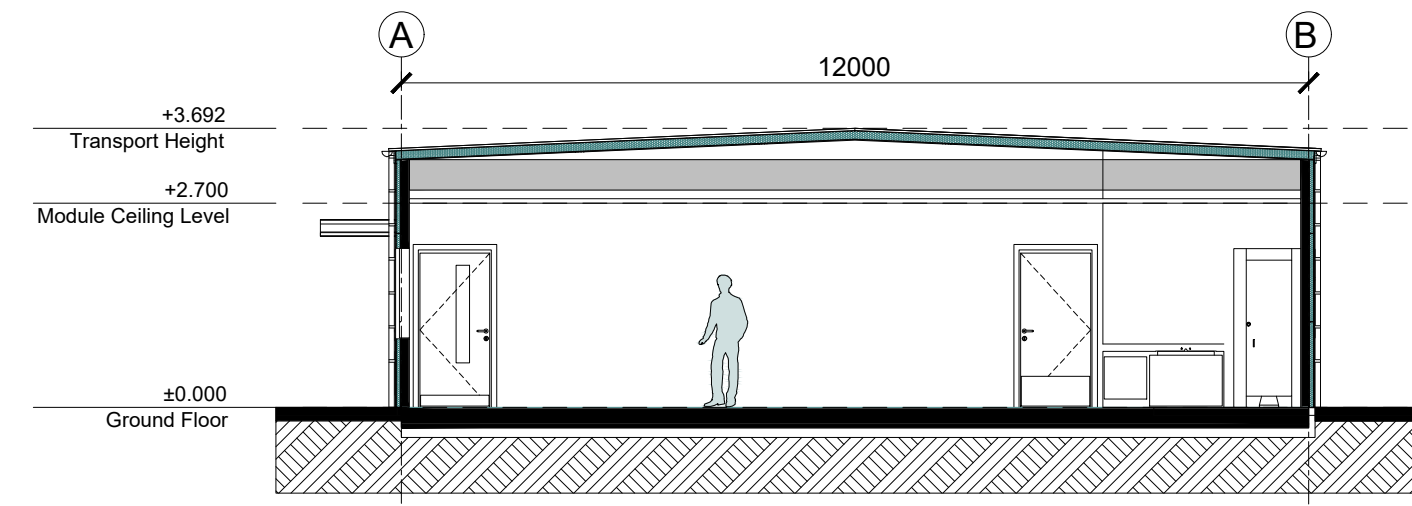
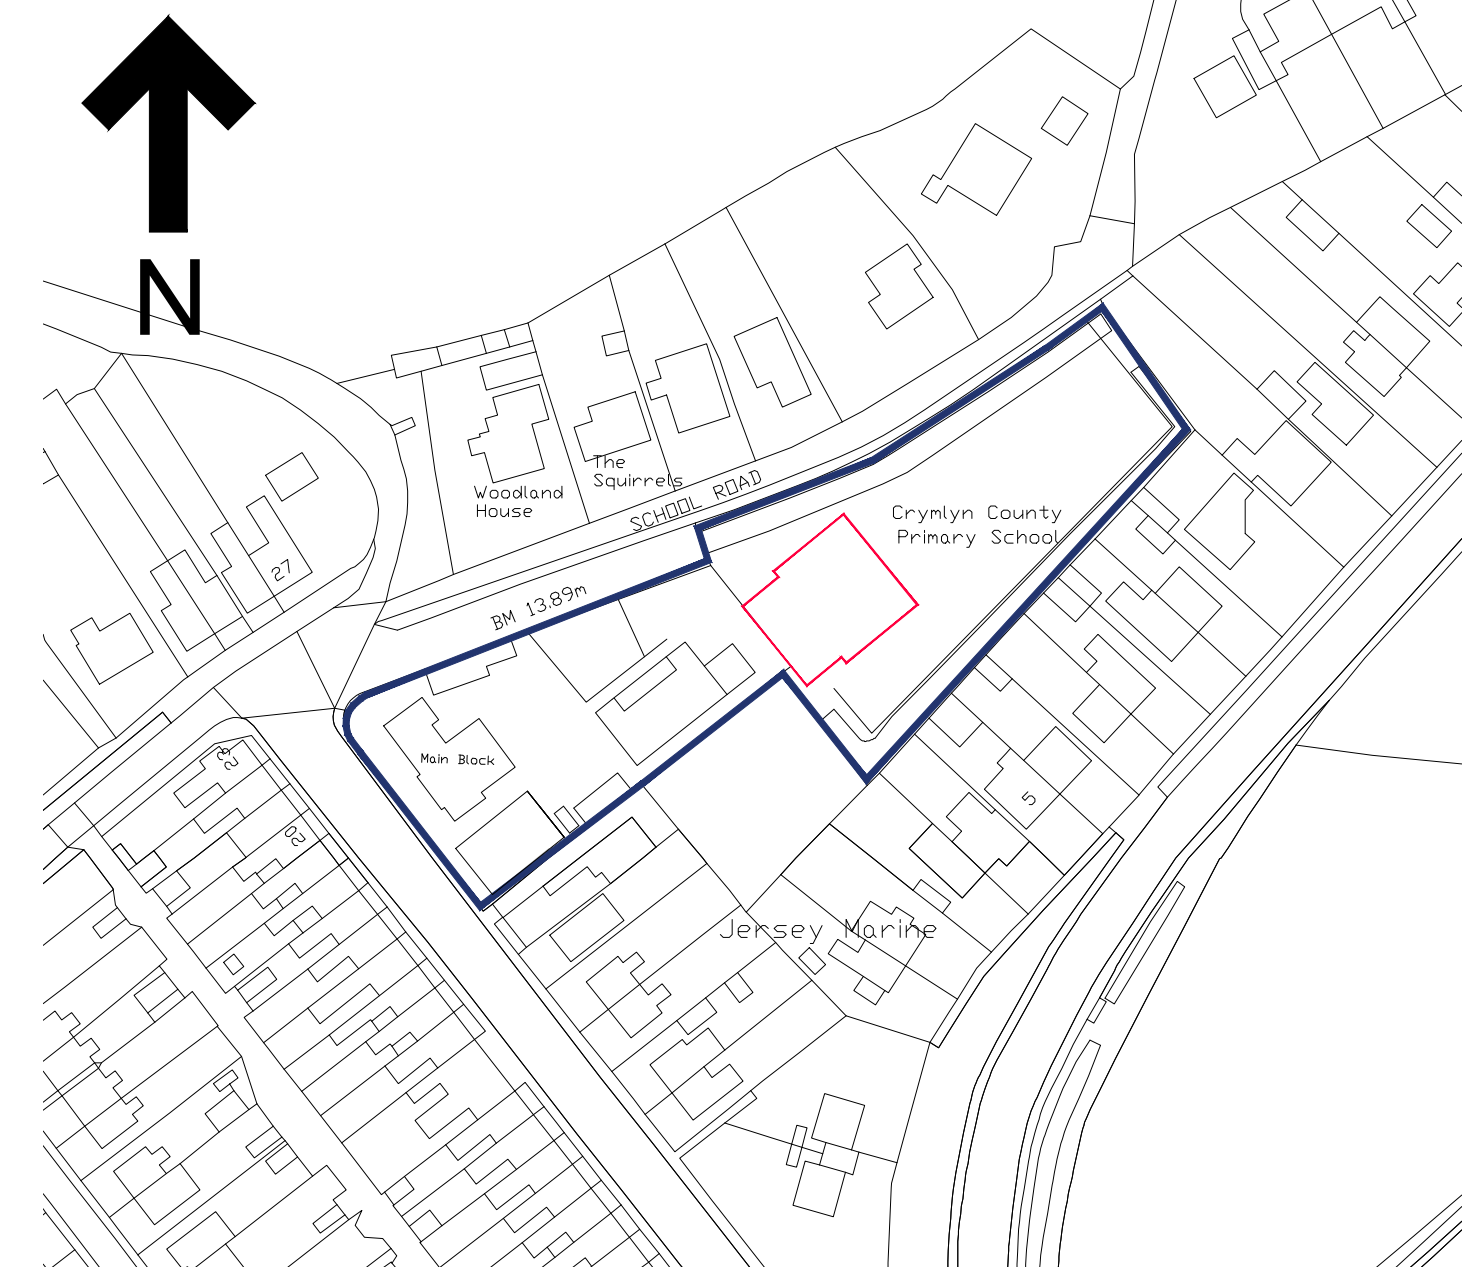
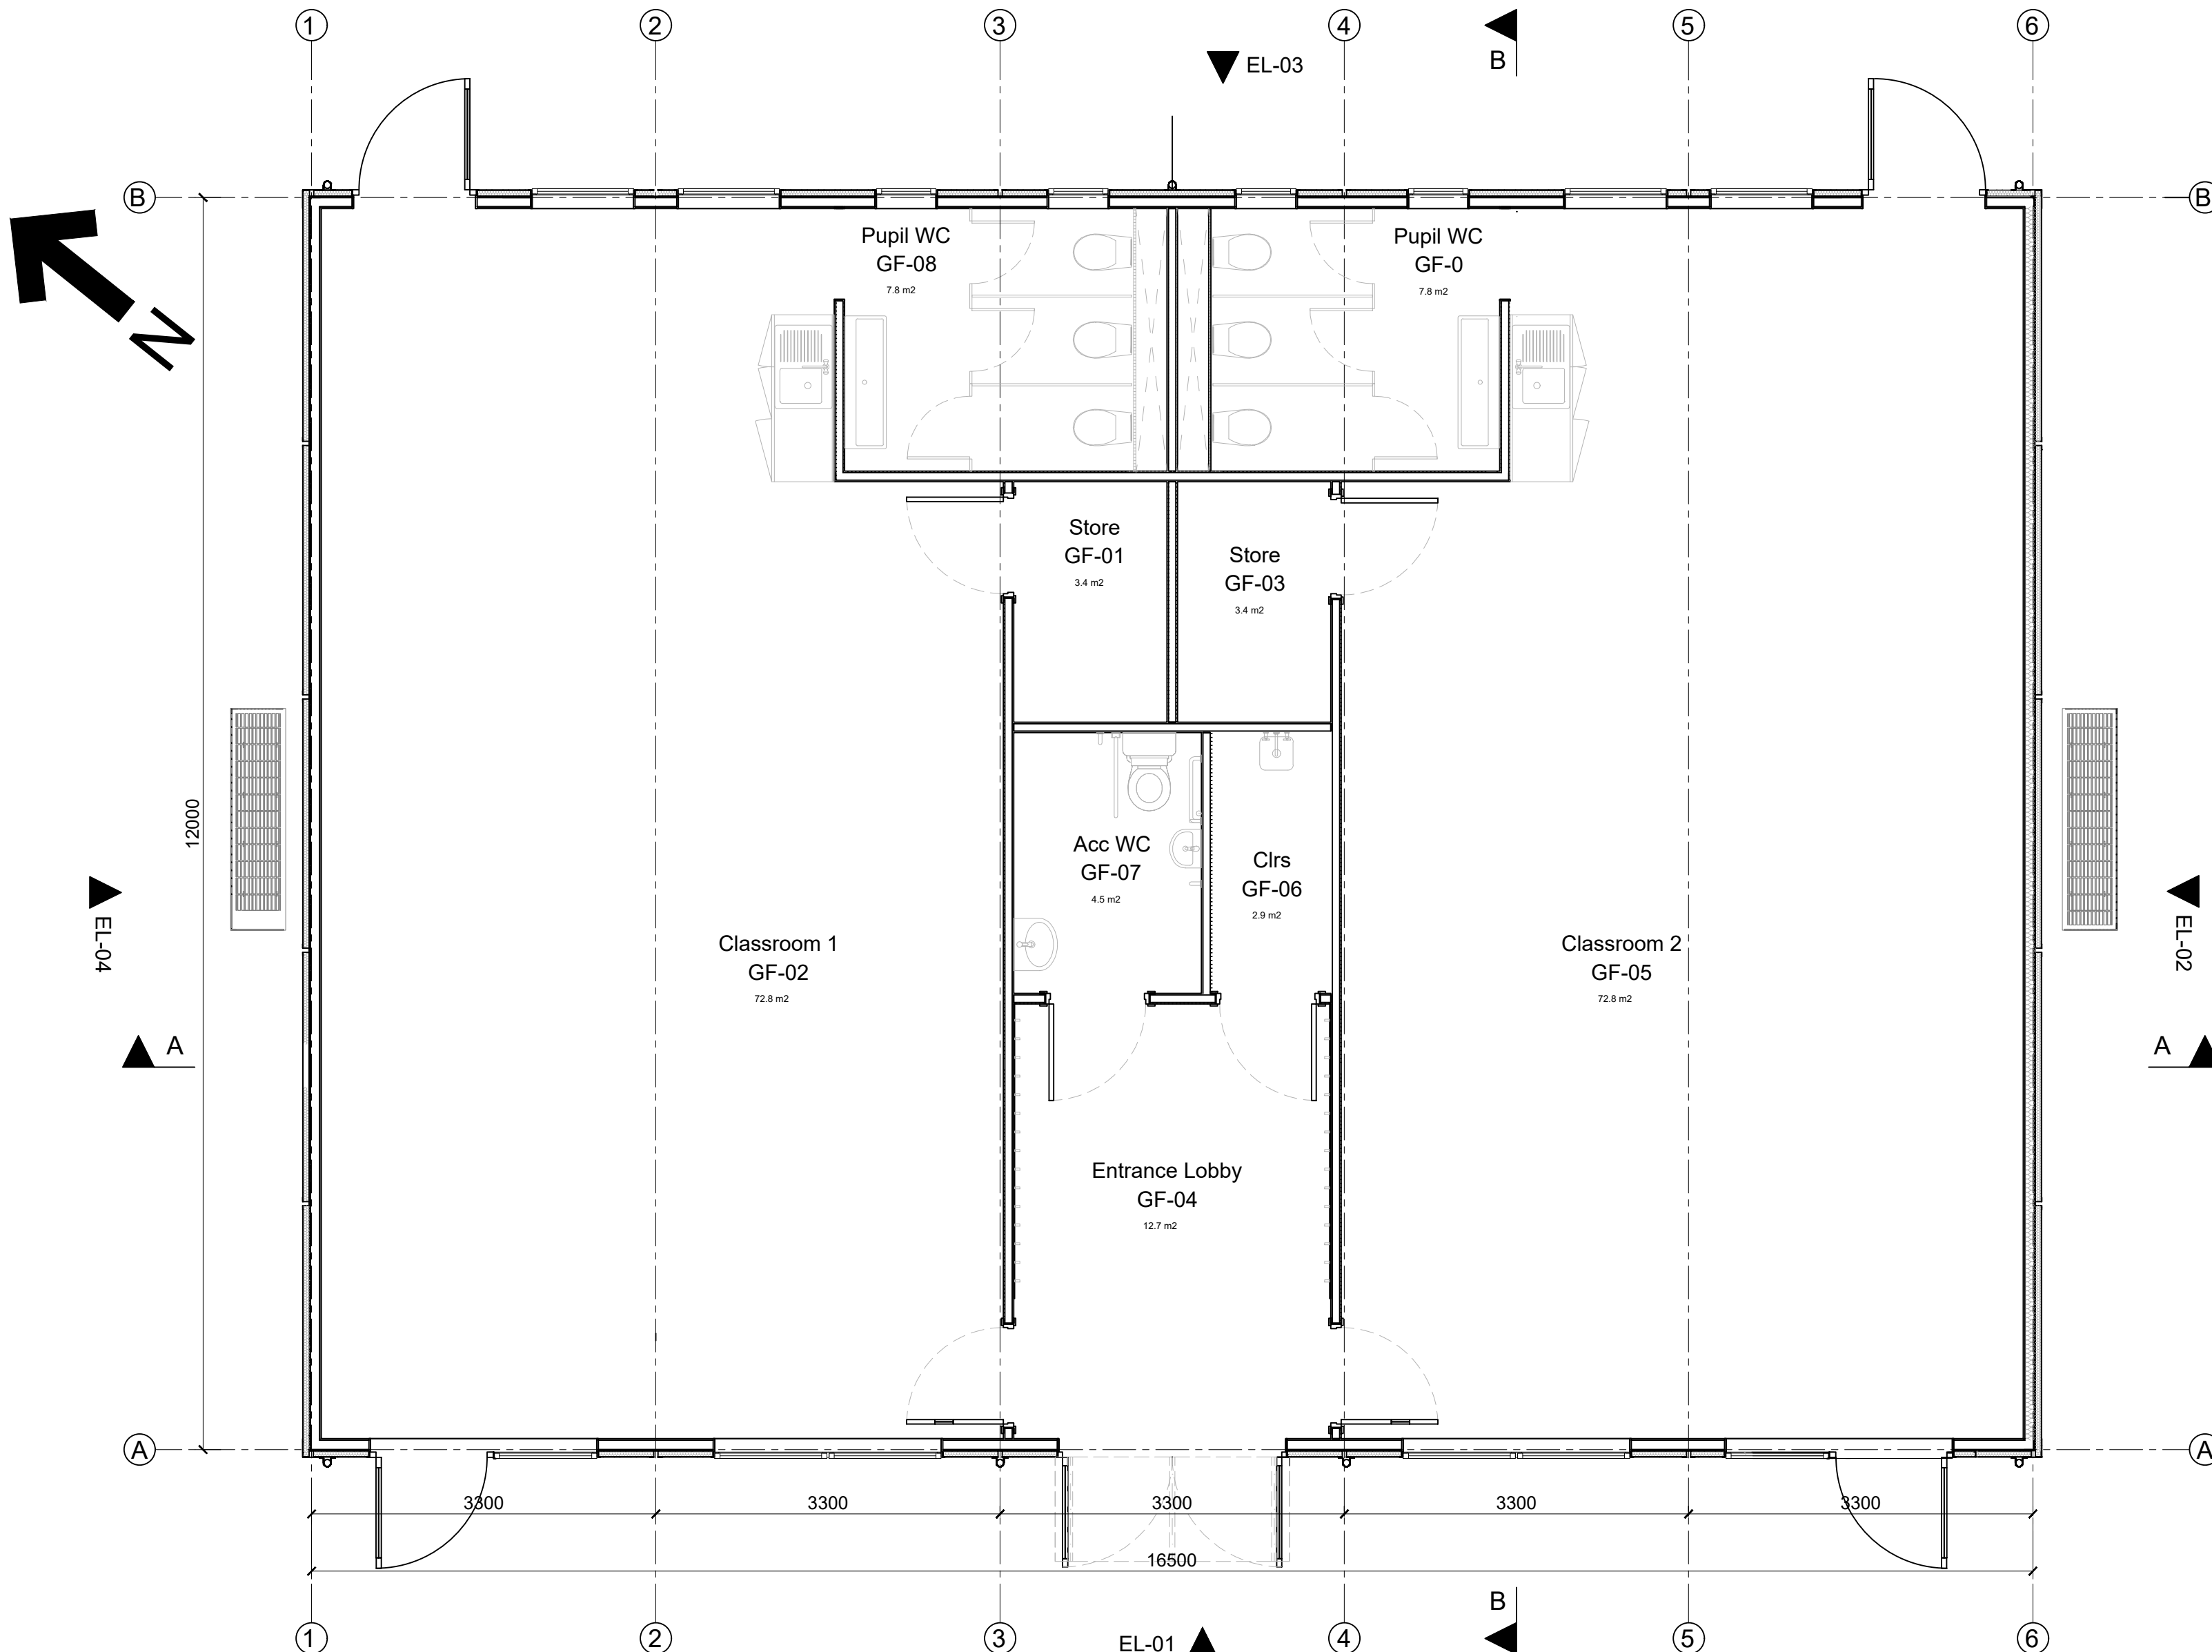
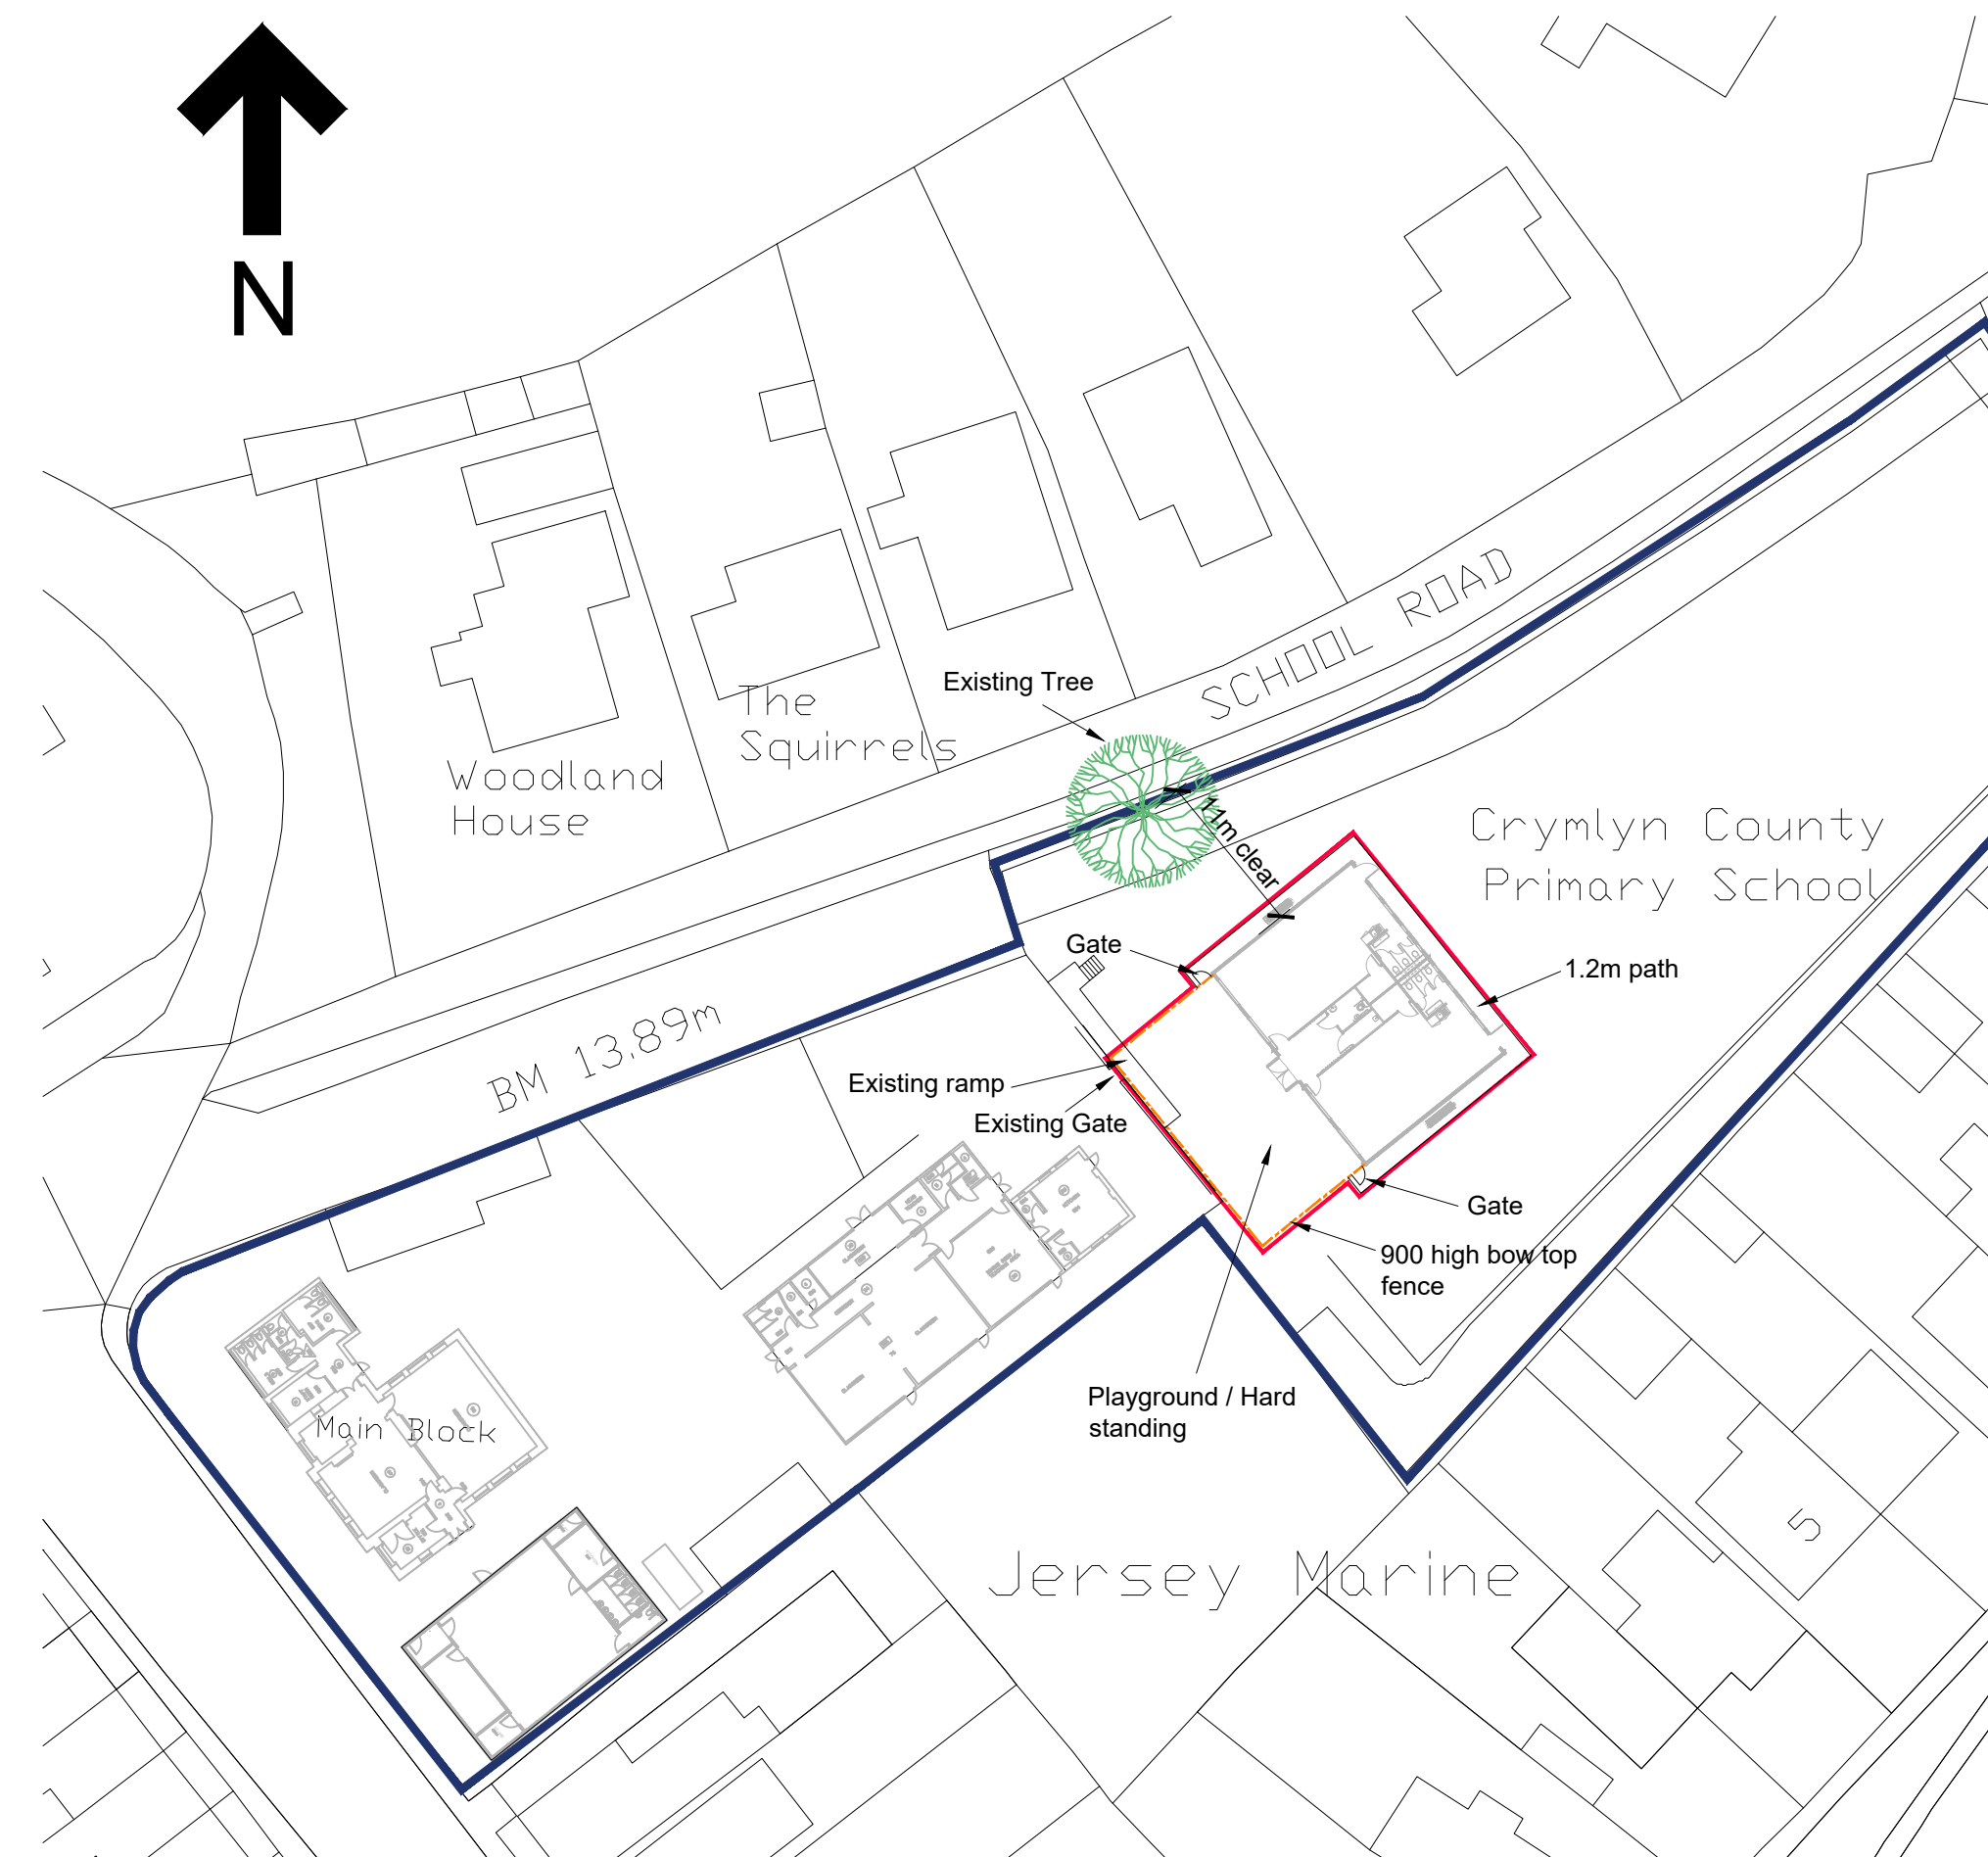


NOTES

1. All dimensions in millimetres unless otherwise stated.

Elevation 01
Scale 1:100Elevation 02
Scale 1:100Elevation 03
Scale 1:100Elevation 04
Scale 1:100Section A-A
Scale 1:100Section B-B
Scale 1:100

External Finishes Schedule	
External Wall Finish	60mm PIR Composite Metal Cladding Panels - Albatross grey
Roof Finish	Kingspan RW1000 - 115mm Core 146mm Merlin Grey
External Windows	upvc Windows - Ral 7031
External Doors	Aluminium Frame Glazed Leaf - PPC Aluminium - Ral TBC
External Facade	Plastered Faced Plywood - Merlin Grey
Rainwater Outletting	115mm Half Round Outlet - Merlin Grey
Rainwater Downpipes	60mm Dia Merlin Grey
External Canopy	Clovis Barrel Canopy - Clear Polycarbonate

Location Plan
Scale 1:1250Layout Plan
Scale 1:50Site Plan
Scale 1:500

Rev	Details	Dr	Ch	Apr	Date
D	Windows amended to upvc	J.H	T.P	J.D	22/11/23
C	Cladding colour changed to albatross grey	J.H	T.P	J.D	08/09/23
B	Floor plans removed off location plan & site plan amended	J.H	T.P	J.D	20/06/23
A	Ext doors added to front of classrooms.	wgh			May 23



PROPERTY & REGENERATION
Nicola Pearce BSc(Hons) DipTP MRTPI
DIRECTOR OF ENVIRONMENT AND REGENERATION
THE QUAYS, BRUNEL WAY
BAGLAN ENERGY PARK SA11 2GG
www.npt.gov.uk

Project
Crymlyn Primary School
School Rd,
Jersey Marine,
Neath SA10 6JJ.

Drawing Title
Proposed Demountable

File No.	Property Ref. No.				
Drawn	J.Hughes	Checked	T.Preece	Approved	J.Davies
Date	April'23	Date	April'23	Date	April'23
Scales	As Shown				
Drawing No.	A1282-01				Rev. D