


Superseded

Side Elevation (02)

Original sheet size

3A

Front Elevation (01)

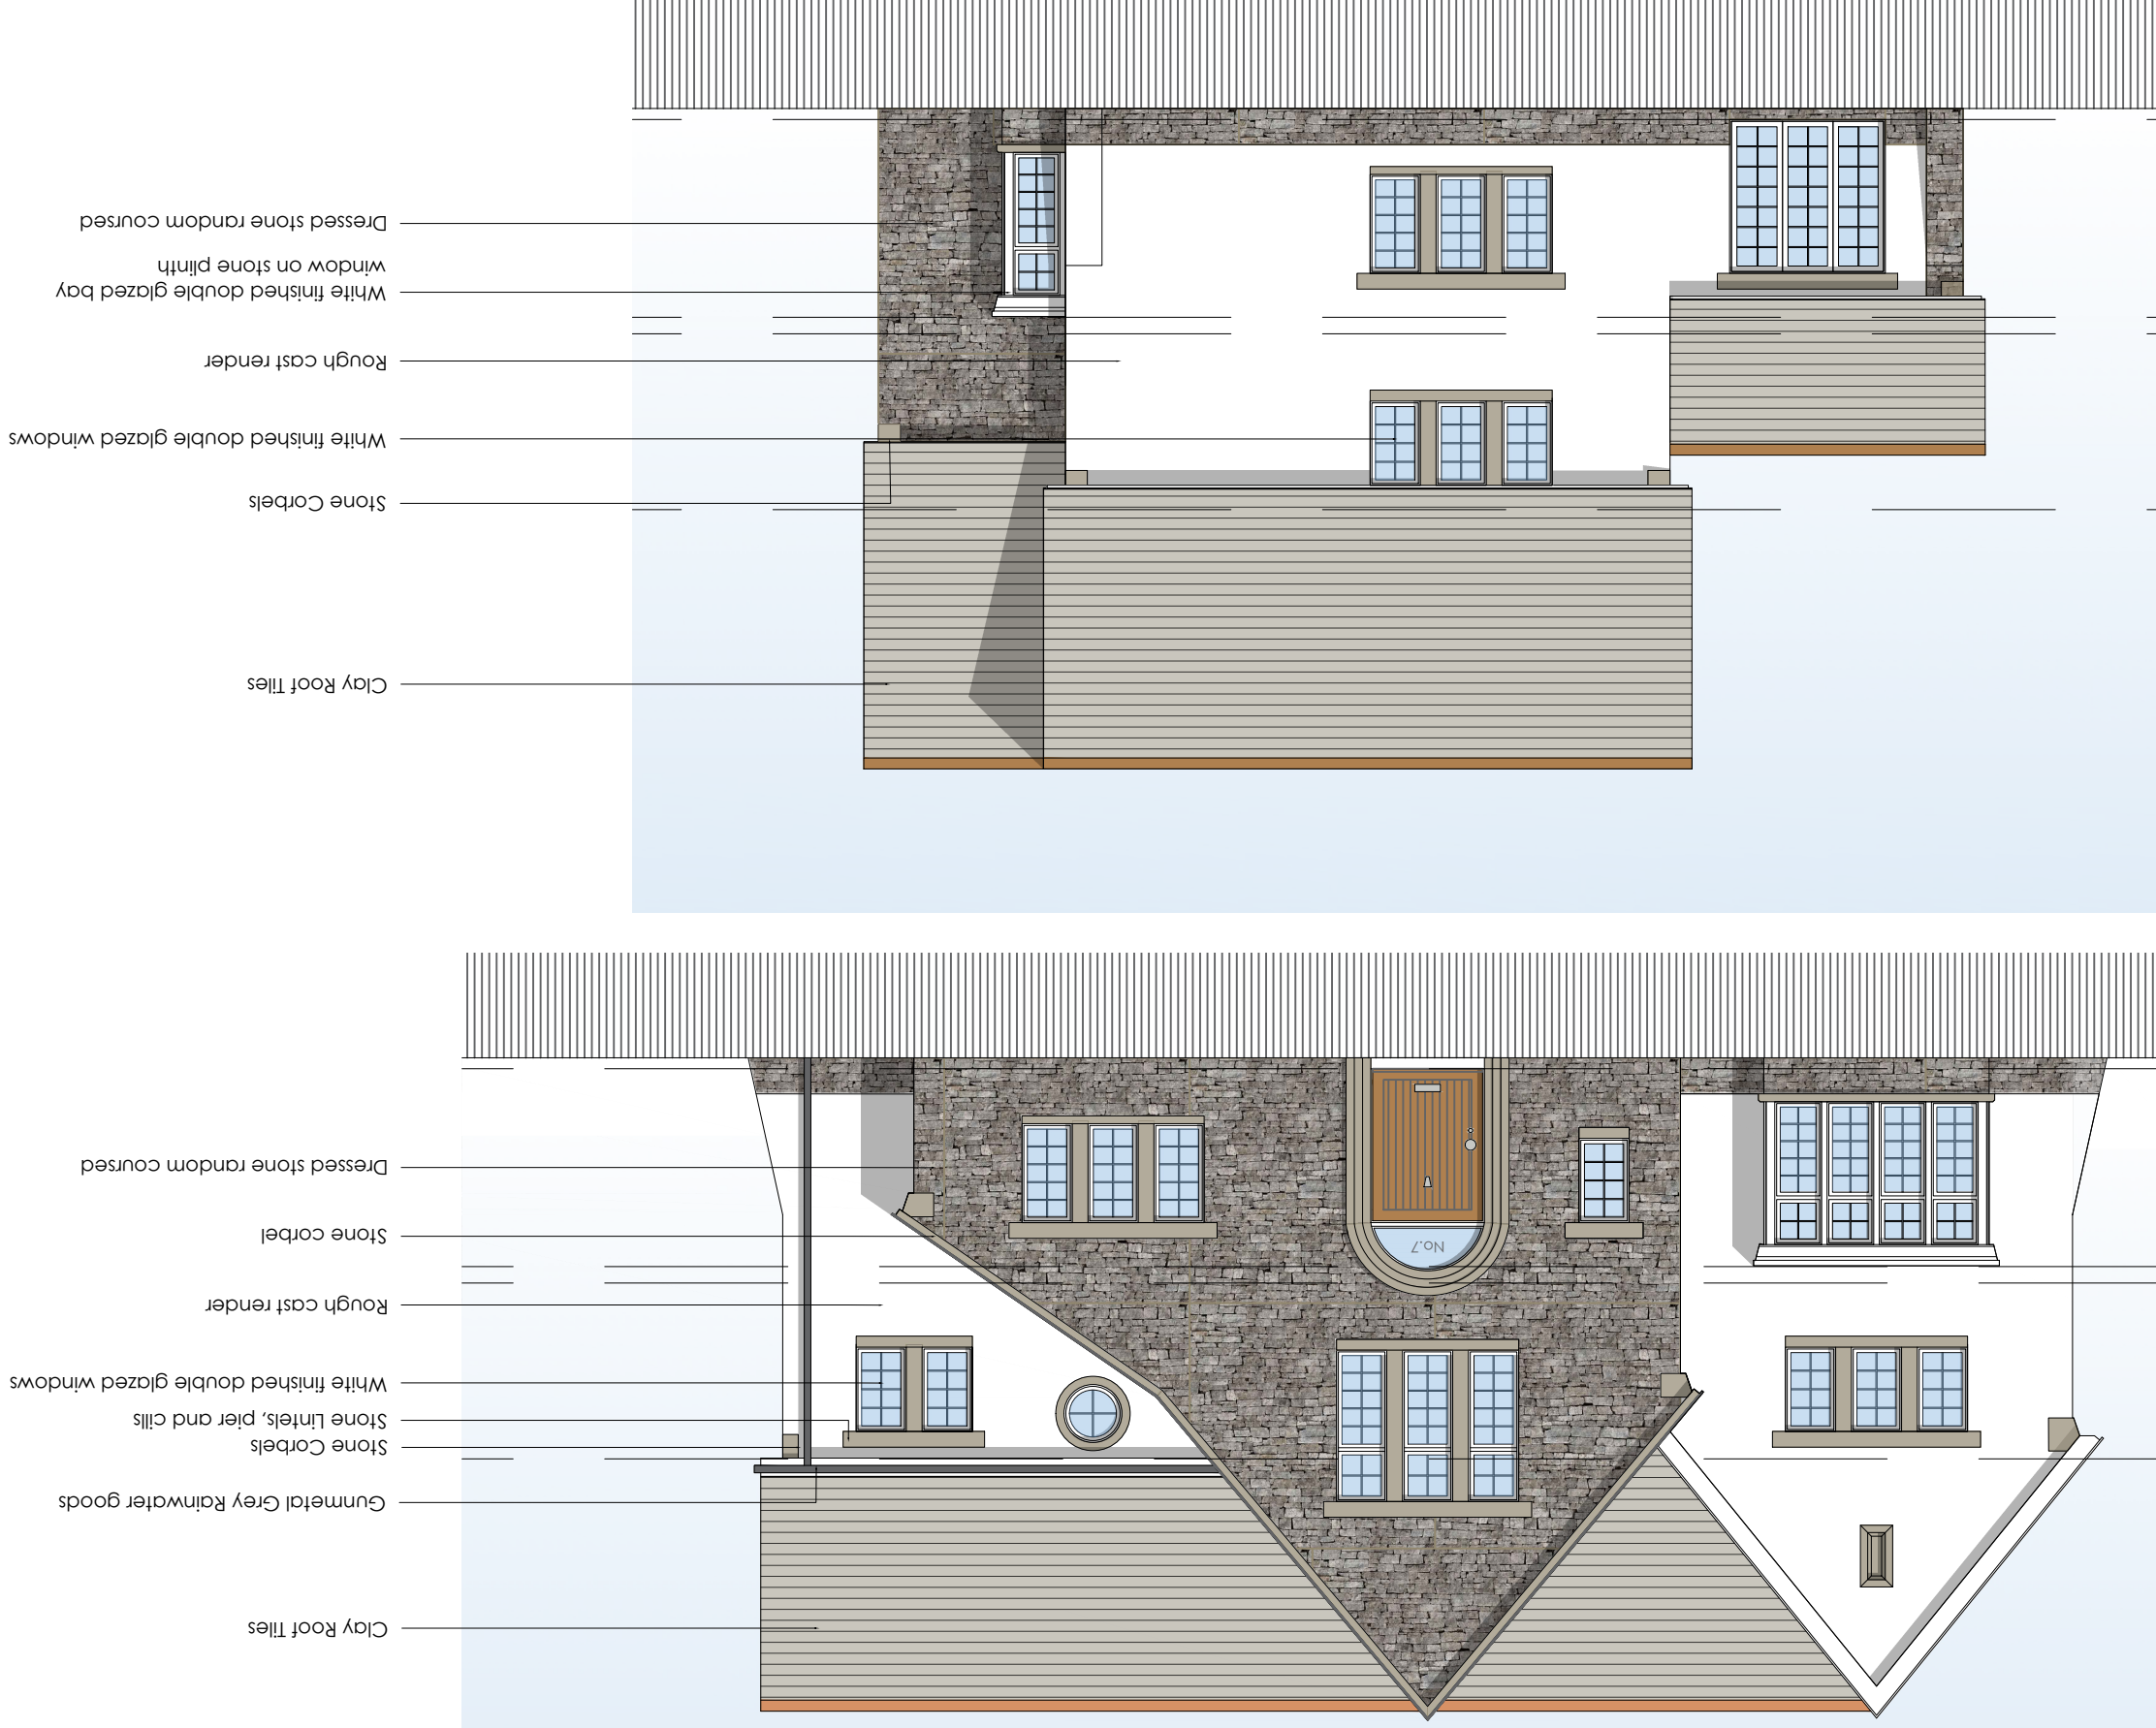

Client:	Andrew Hall	Project:	7 Ten Acre Wood Replacement Dwelling	Drawing Title:	Proposed Front and Side Elevation
Drawing Status:	Issue By: [checked] Director / [checked] Designer	Job No:	2658	Drawing No:	(03)300
PLANNING SUBMISSION 17.08.23	CL	CW	1:100 @ A1	-	
					
Unit 2 Chapel Barns Merthyr Mawr Bridgend CF32 0LS e: mail@spring-consultancy.co.uk t: 01656 656267					

