

Superseded


Client:	Andrew Hall	Project:	7 Ten Acre Wood Replacement Dwelling	Drawing Title:	Proposed Rear and Side Elevation
Drawing Status:	PLANNING SUBMISSION 17.08.23	Date:	17.08.23	Drawn by:	CW
Checked:	1:100 @ A1	Director:	2658	Job No:	(03)301
Rev:	-	Drawing No:	Unit 2 Chapel Barns Merthyr Mawr Bridgend CF32 0LS	Rev:	-
			t: 01656 656267		
			e: mail@spring-consultancy.co.uk		



Note:	This Drawing is copyright, its use or reproduction is subject to permission from Spring Design Consultancy Limited. All rights are reserved until invoices are paid in full. Contact SDC regarding terms & conditions. Check printed scale, responsibility is not accepted for reproduction of digital media or dimensions to be used for construction. No responsibility will be taken for any design used for construction prior to receipt of relevant approvals. Report doubt/discrepancies to project architect.
-------	---

A3

Side Elevation (04)

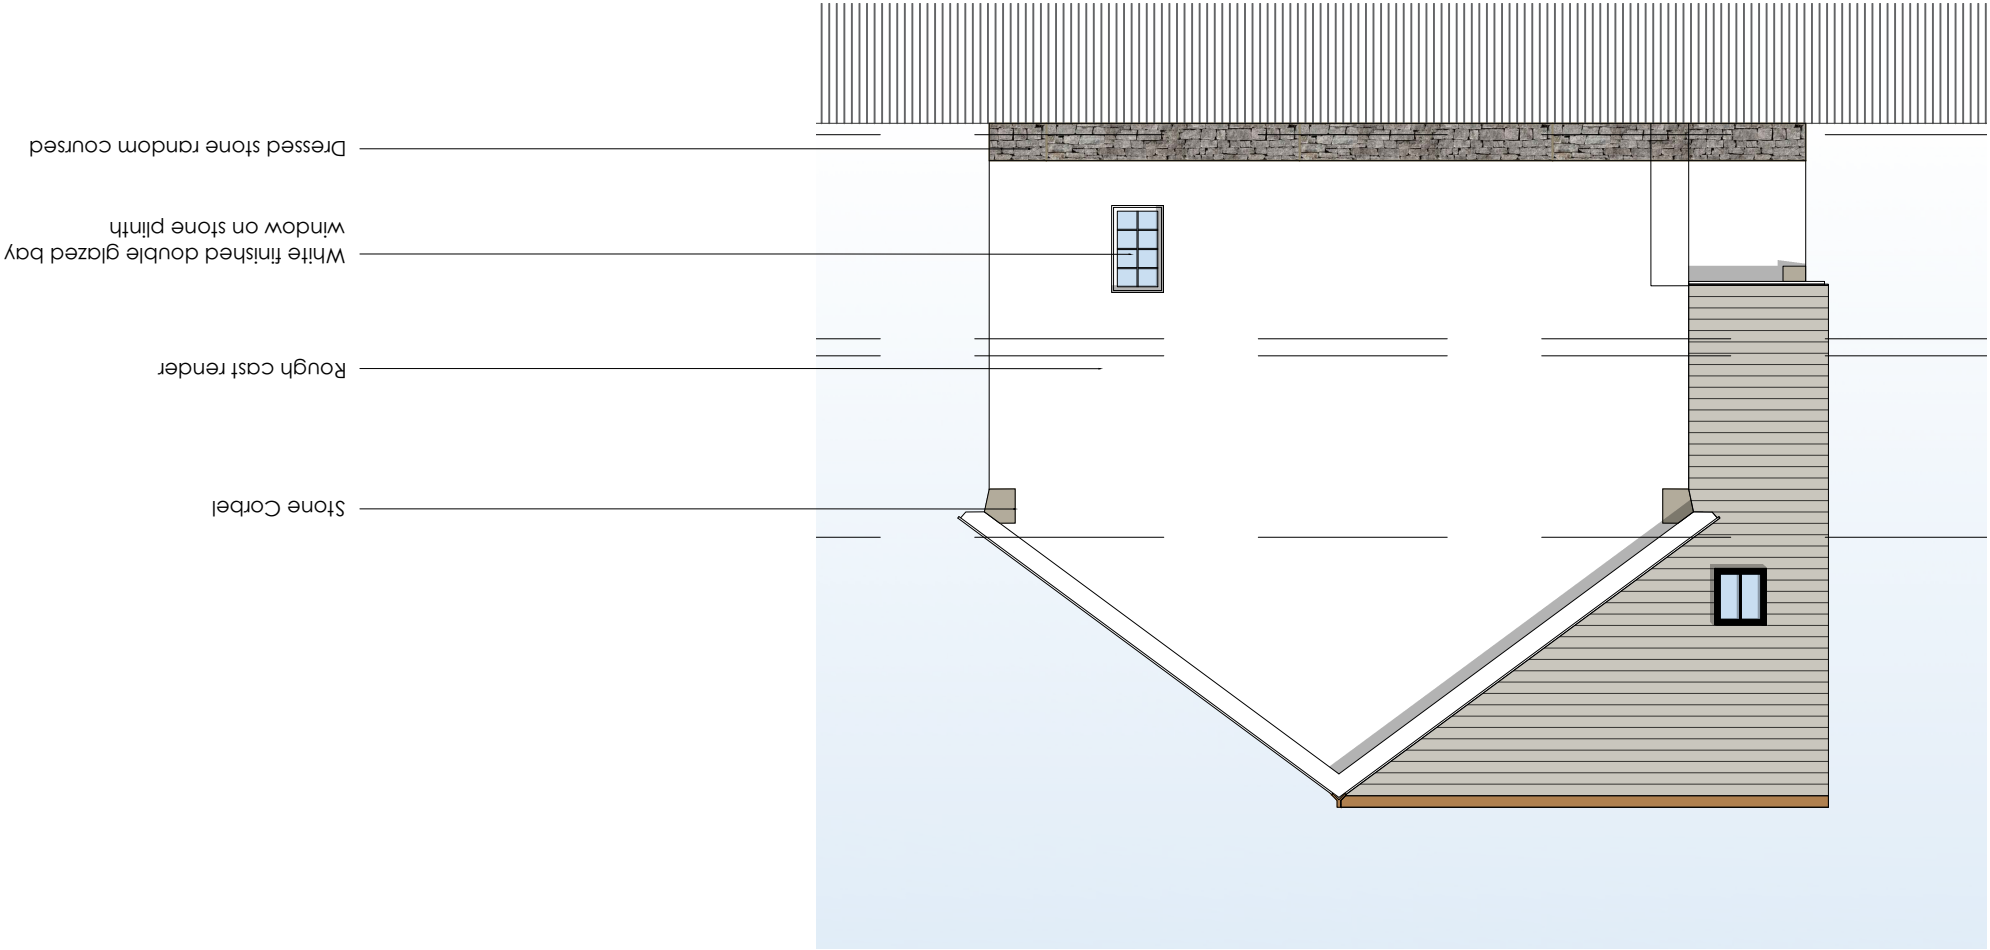

Rear Elevation (03)

