


EXISTING

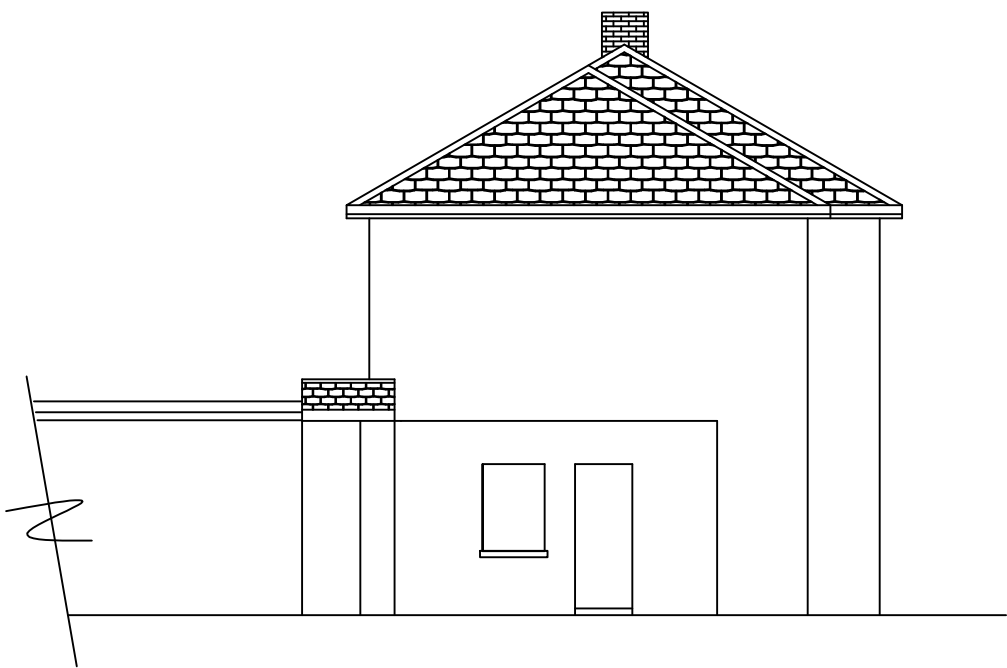

WEST ELEVATION




SOUTH ELEVATION



NORTH ELEVATION



PROPOSED

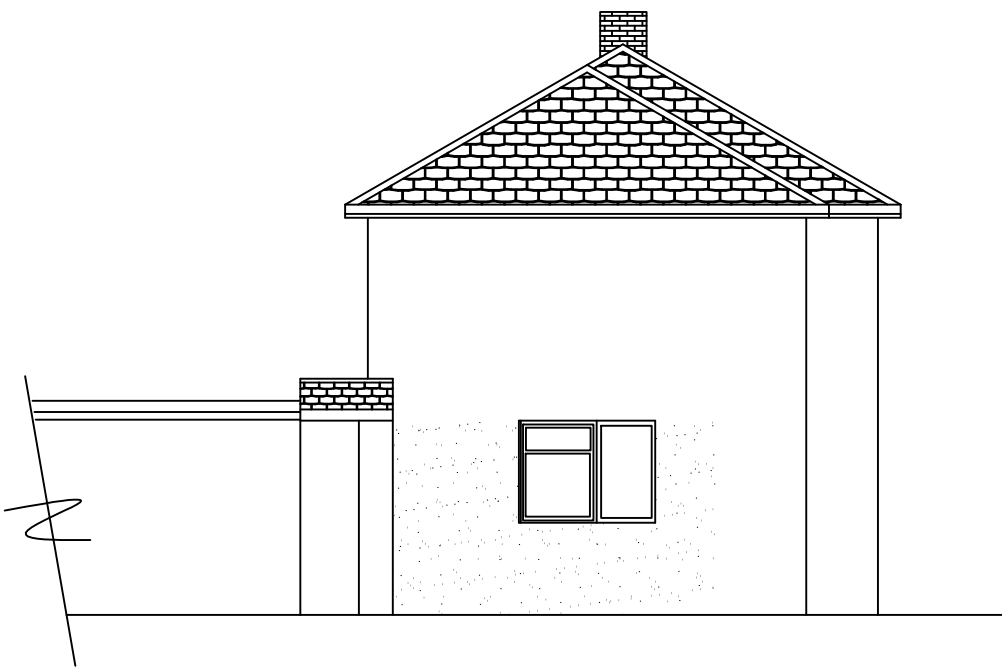

WEST ELEVATION



SOUTH ELEVATION



NORTH ELEVATION

© copyright



INVICTA
Building
Advisory
Service

Min yr Efail, High Street, Nantffyllon, CF34 0BW
Tel : 07971 458724
E Mail : invicta7777@yahoo.co.uk



Clients
Mr G JOSEPH

Job Title
Proposed grd floor infill extension
at;
23 Cwmlais Road
Cwmafan

Drawing Title
Elevations as existing &
proposed

Date November 2023 Scale 1:100

Drawing
No. 23CR / 2 / 23