


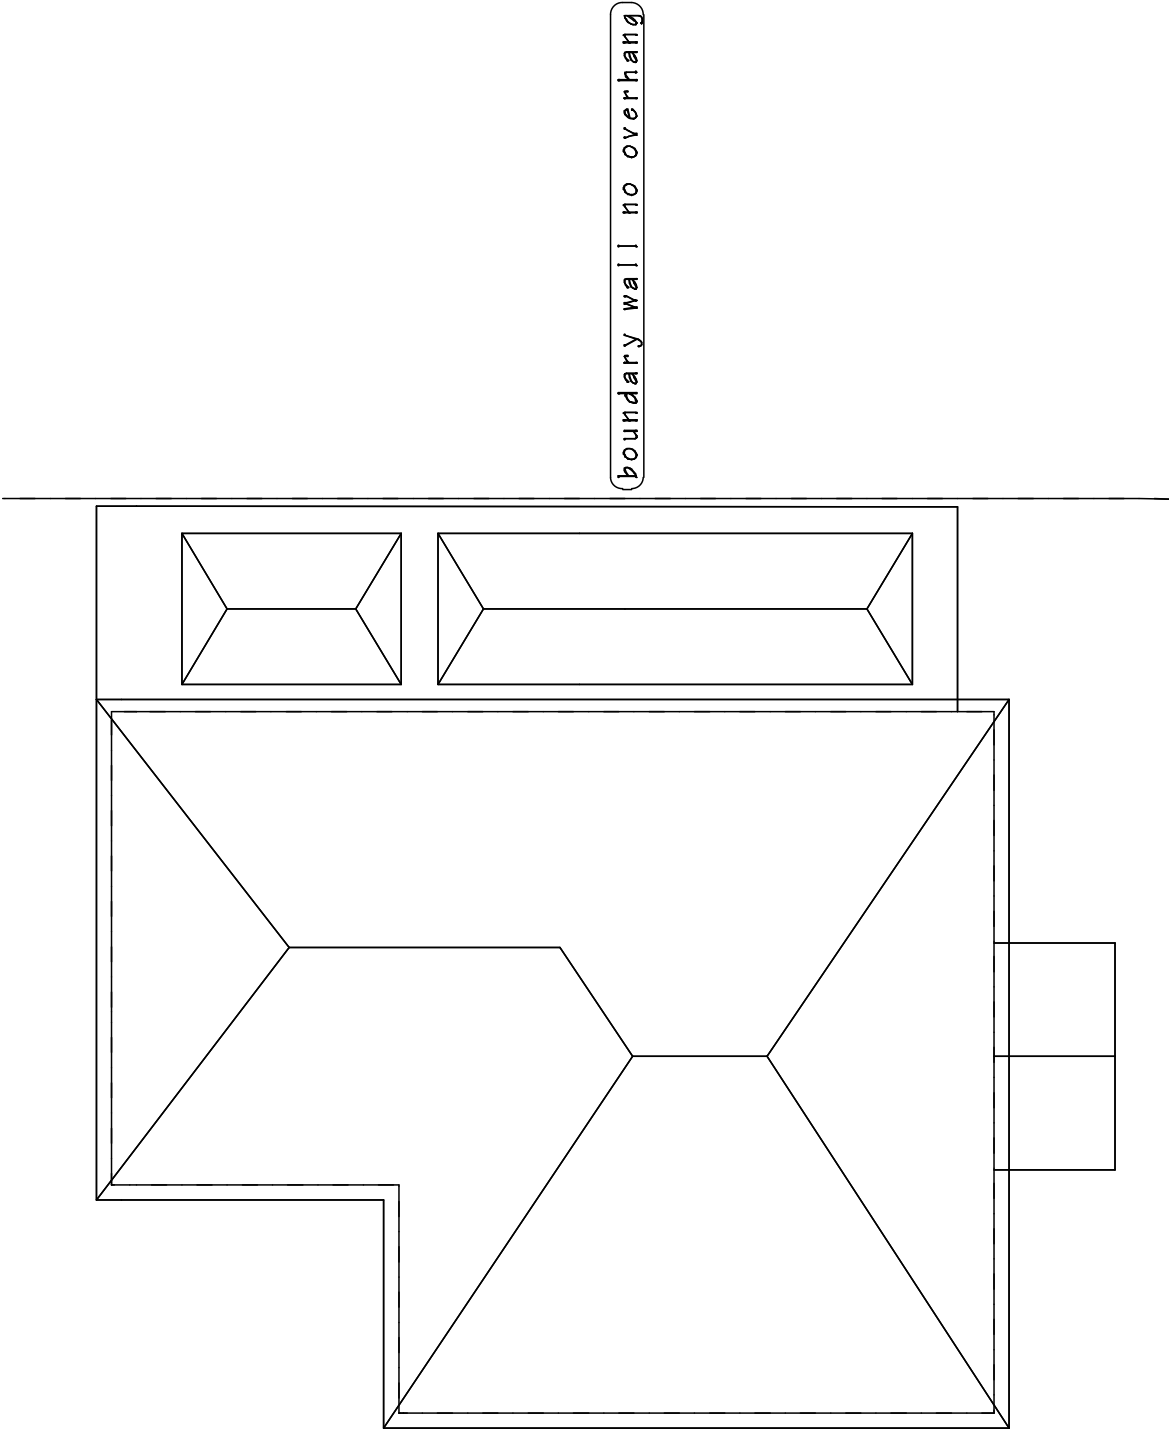

PROPOSED WORK AT 40 PENTWYN BAGLAN ROAD, BAGLAN, PORT TALBOT, SA12 8EB.
FOR Mr and Mrs Anthony Veysey.

DRAWING TITLE		
PROPOSED ROOF PLAN		
SCALE	DATE	DRAWING No.
1 to 100 @ A3	November 2023.	2023/08
DO NOT SCALE DRAWING. FIGURED DIMENSIONS ONLY TO BE USED. DISCREPANCIES TO BE REPORTED IMMEDIATELY.		