

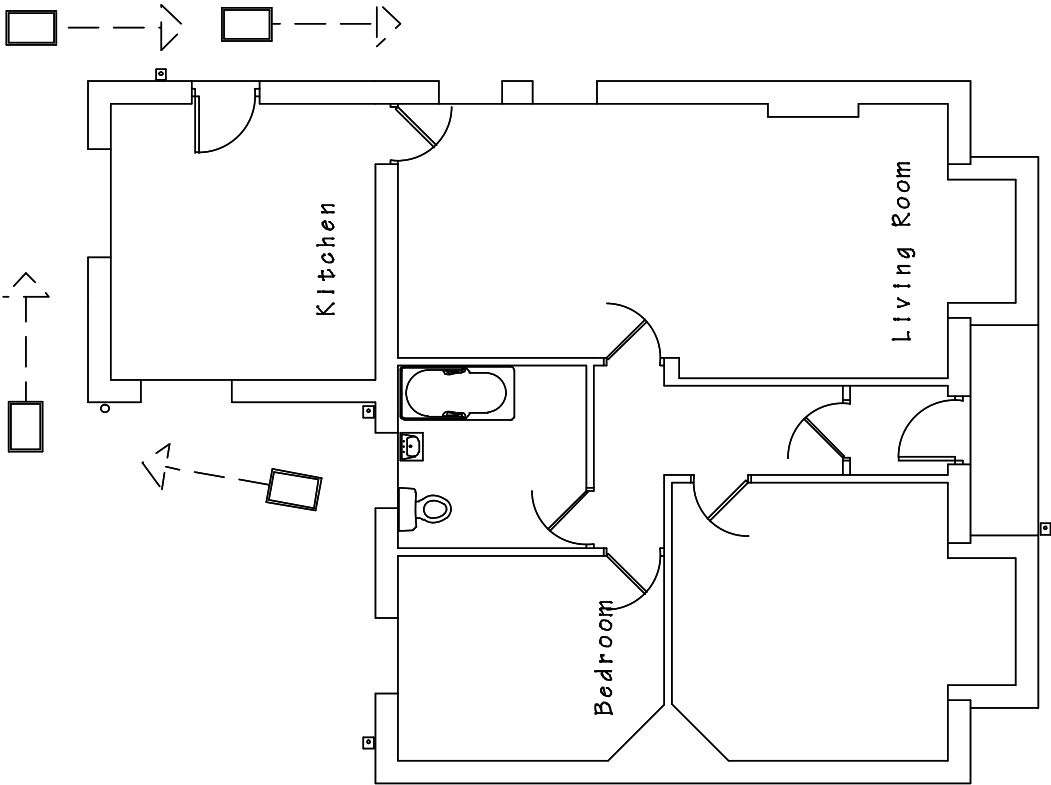


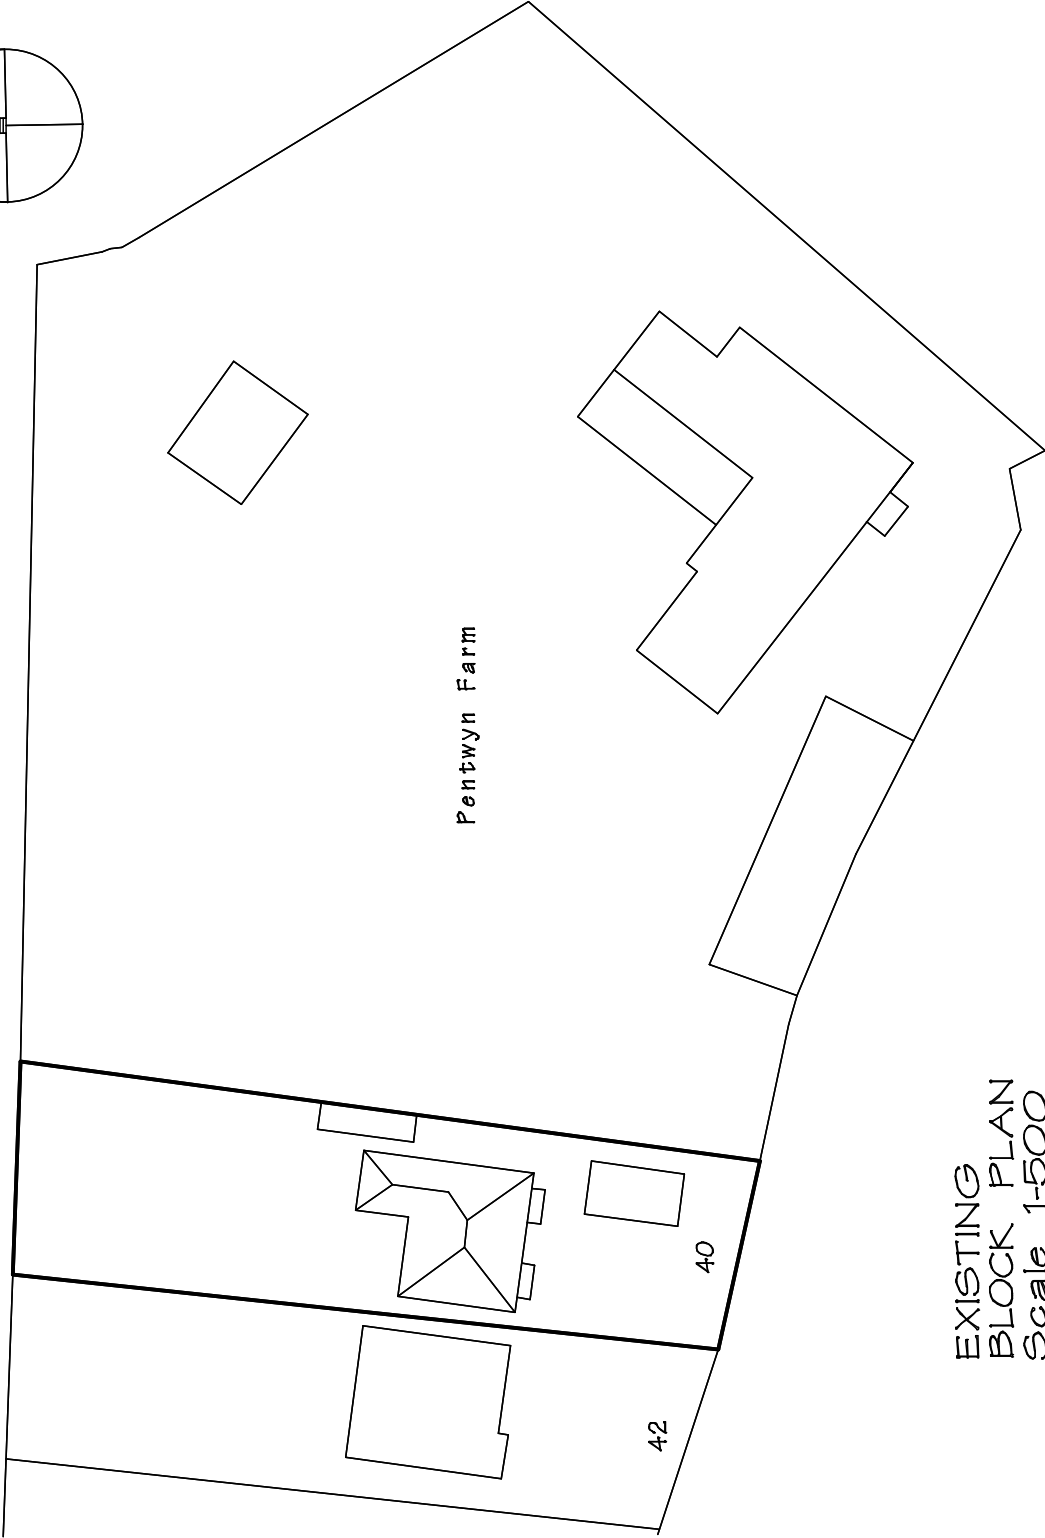

EXISTING
GROUND FLOOR PLAN

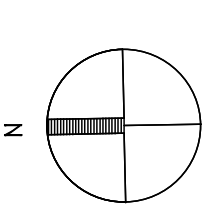

EXISTING
BLOCK PLAN
Scale 1:500

PROPOSED WORK AT 40 PENTWYN BAGLAN ROAD, BAGLAN, PORT TALBOT, SA12 8EB. FOR Mr and Mrs Anthony Veysey.

DRAWING TITLE		
EXISTING LAYOUT and BLOCK PLAN		
SCALE 1 to 100 @ A3	DATE November 2023.	DRAWING No. 2023/08
DO NOT SCALE DRAWING. FIGURED DIMENSIONS ONLY TO BE USED. DISCREPANCIES TO BE REPORTED IMMEDIATELY.		