


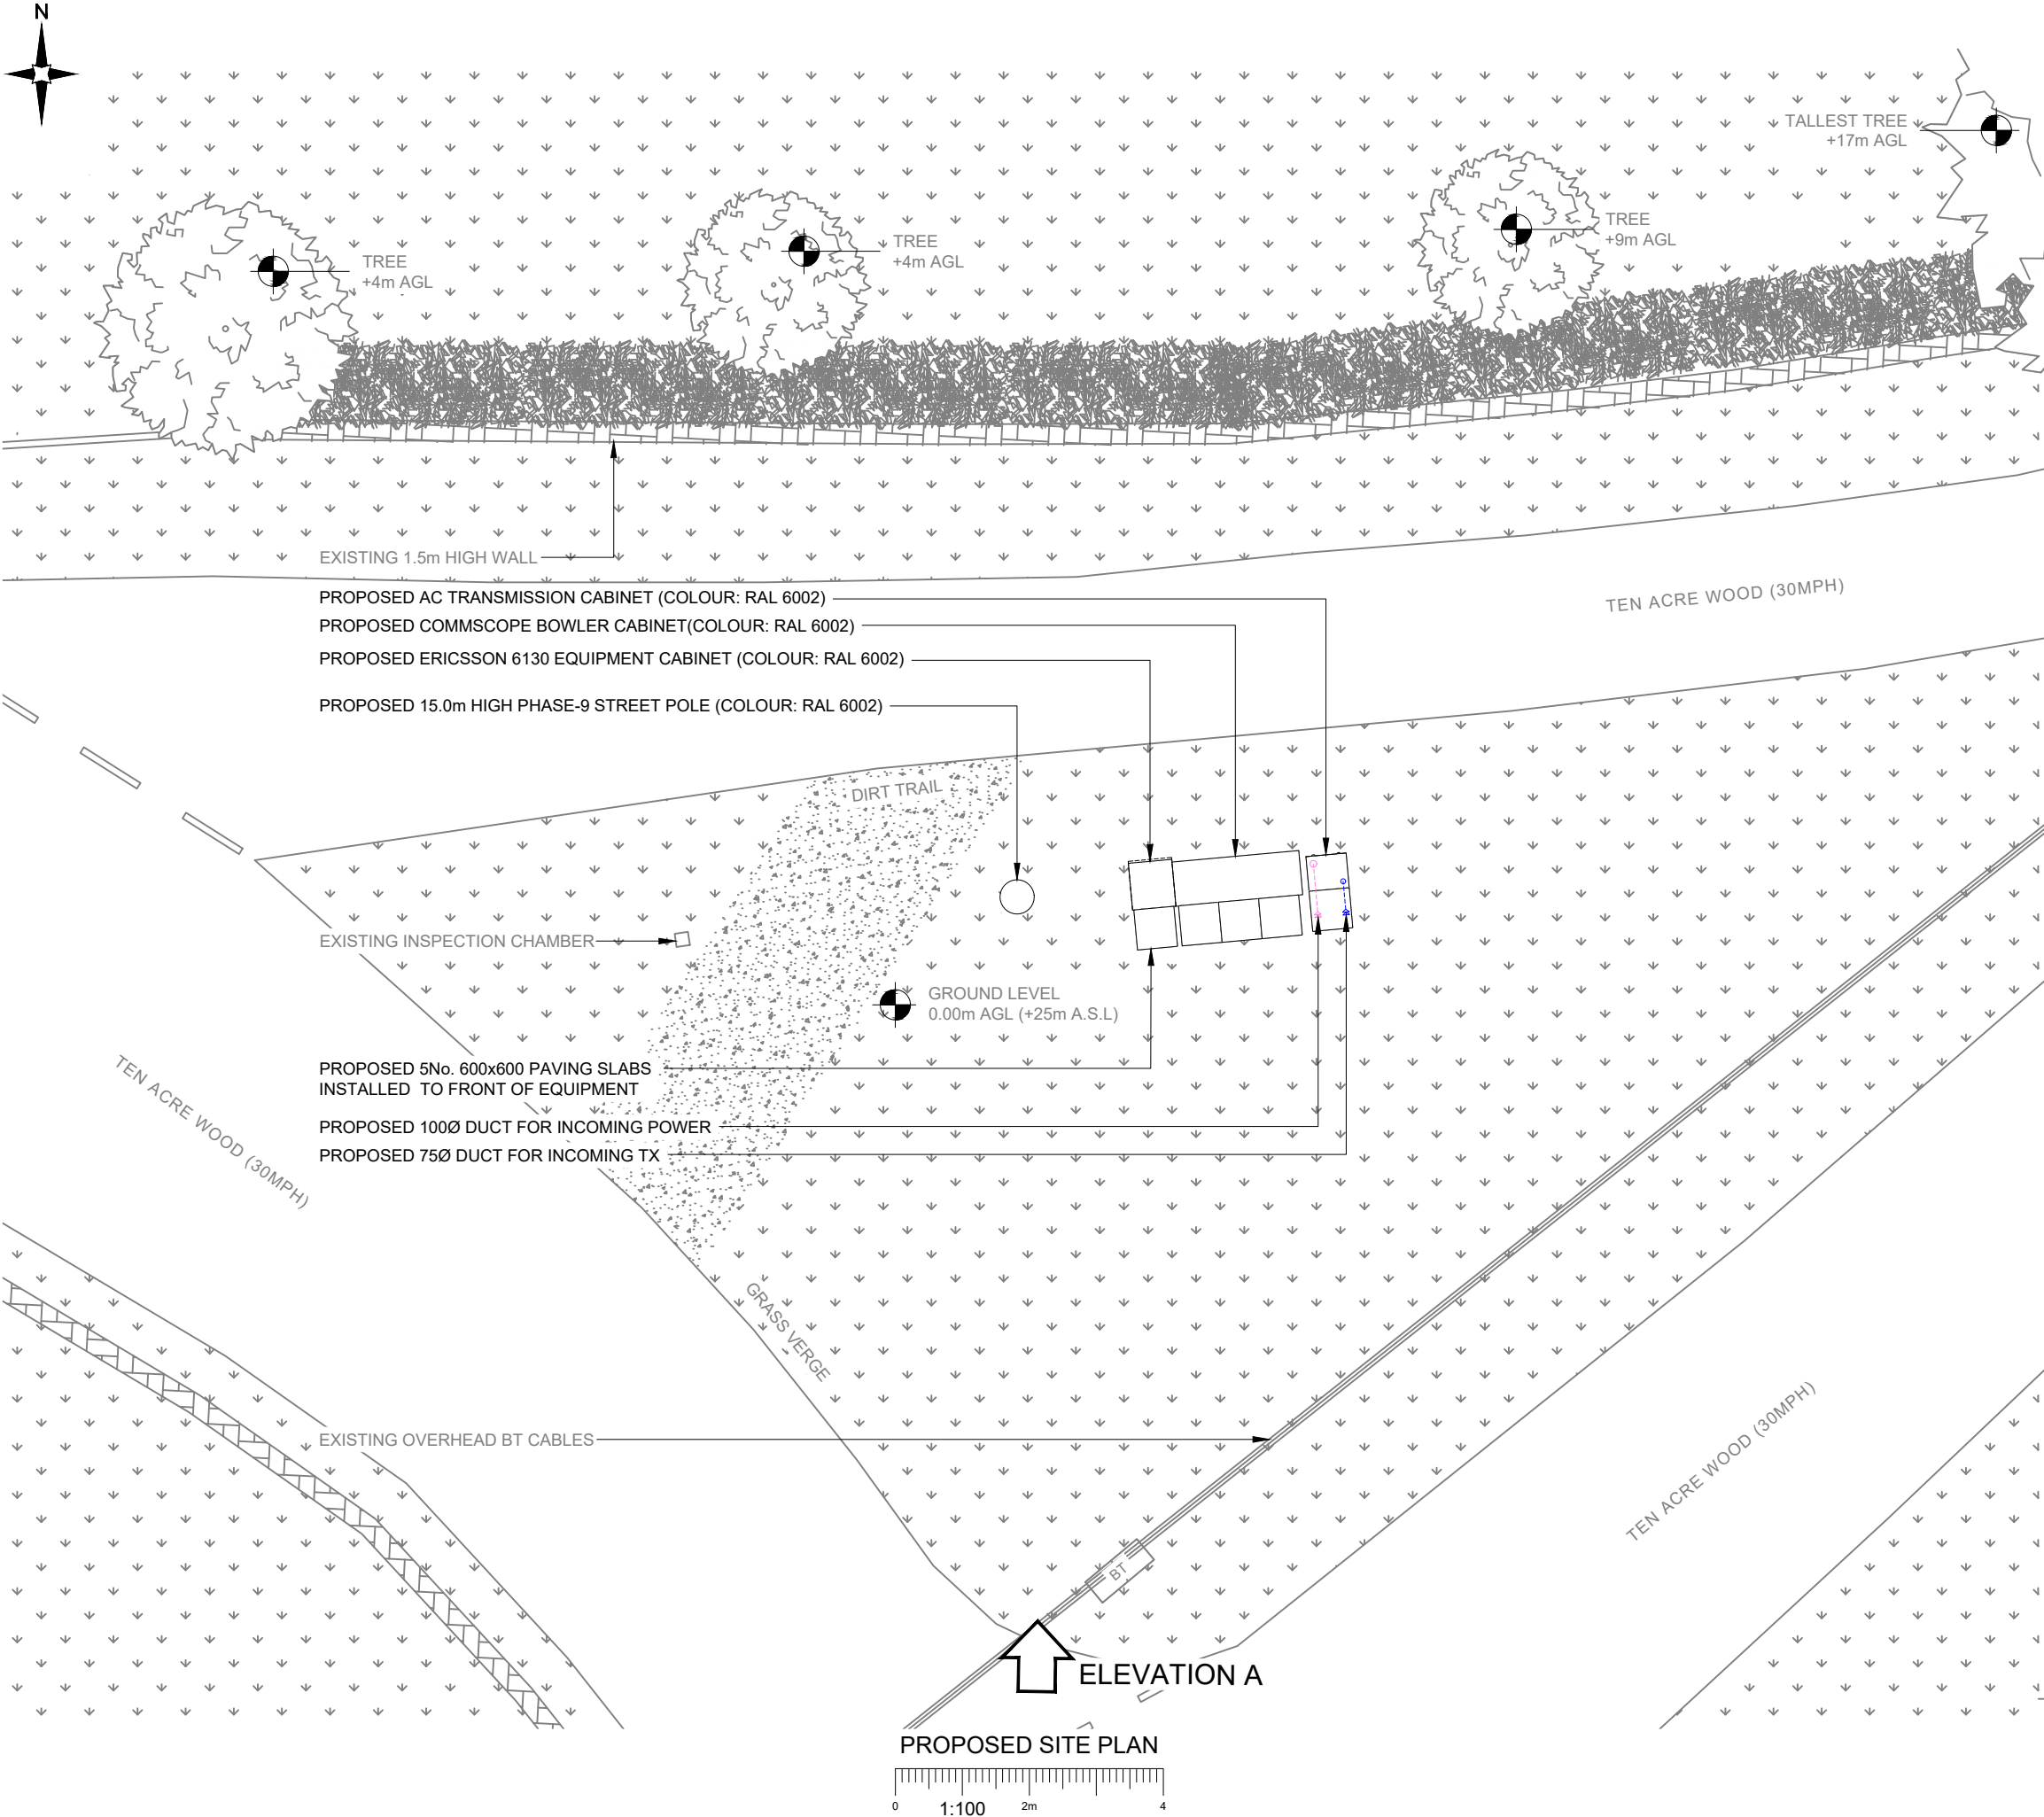

NOTES:

1. ALL DIMENSIONS IN MM UNLESS OTHERWISE NOTED.

B	Amended to 15m Phase-9	AK	GBC	15.03.23
A	Issued for Planning	TCL	TCL	08.11.22
REV	MODIFICATION	BY	CH	DATE

CK Hutchison Networks (UK) Limited

Green Park,
450 Longwater Avenue,
Reading,
RG30 3UR

Design Consultant & Principal Contractor:

GBC

Great British Communications
Lapwing House, Block 3 Forward Point,
Tan House Lane, Widnes, Cheshire, WAB 0SL
t. 44 (0)151 420 4128
www.gbcservices.co.uk

Site Name:

MARGAM

3UK Nominal ID:

NPT25389

Address:

TEN ACRE WOOD
MARGAM, NEATH
PORT TALBOT
WALES
SA13 2SY

Title:

215 PROPOSED SITE PLAN

Project:

UNILATERAL SW

Purpose of Issue:

PLANNING

MBNL/TM/H3G Cell ID:

NPT092/88878/SA0751

Drawing No:

NPT25389_NPT092_88878_SA0751_GA_REV_B

Issue:

B