



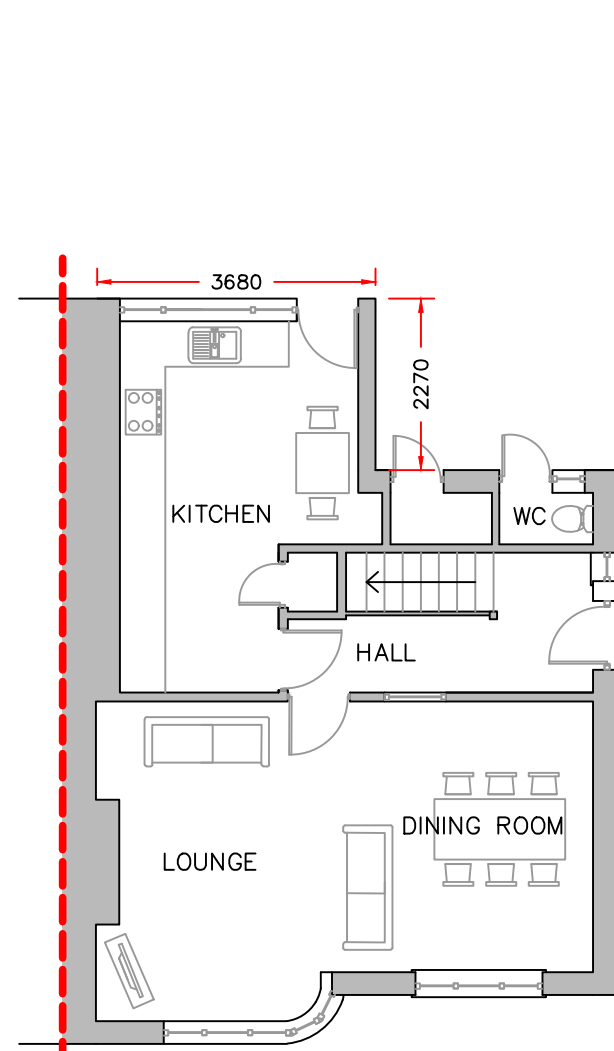

GROUND FLOOR PLAN – EXISTING
Scale 1:100 @ A3

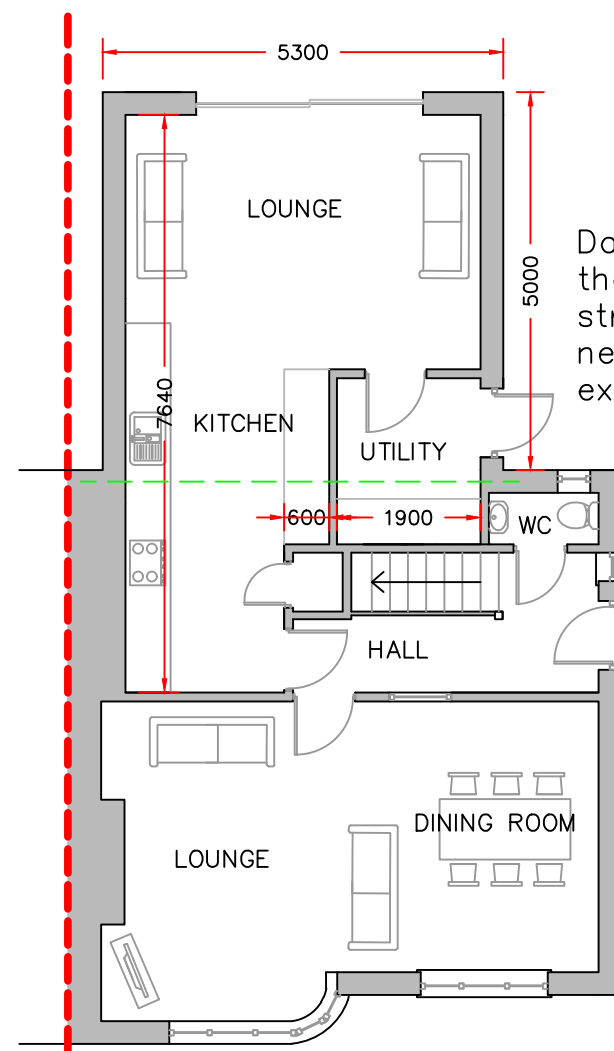

GROUND FLOOR PLAN – PROPOSED
Scale 1:100 @ A3

Dashed Green line indicates the location of the structural steel beam needed to support the existing external wall above.

- 1 THIS IS A C.A.D. DRAWING AND SHOULD NOT BE AMENDED BY HAND.
- 2 All dimensions in millimetres unless otherwise stated.

Rev	Details	Dr	Ch	Ap	Date
-----	---------	----	----	----	------

Client

Kevin Thomas
88 Cimla Cresent
SA11 3NP



JOSEFF WILLIAMS
joewills1998@aol.com
07585609748

Project

SINGLE STORY REAR EXTENSION
EXISTING & PROPOSED
GROUND FLOOR PLANS

File No.	Financial Code No.
----------	--------------------

Drawn	JW	Checked		Approved	
-------	----	---------	--	----------	--

Date	MAY 23	Date		Date	
------	--------	------	--	------	--

Scales	1:100 @ A3
--------	------------

Drawing No.	JW-21-01 REV 3
-------------	----------------