



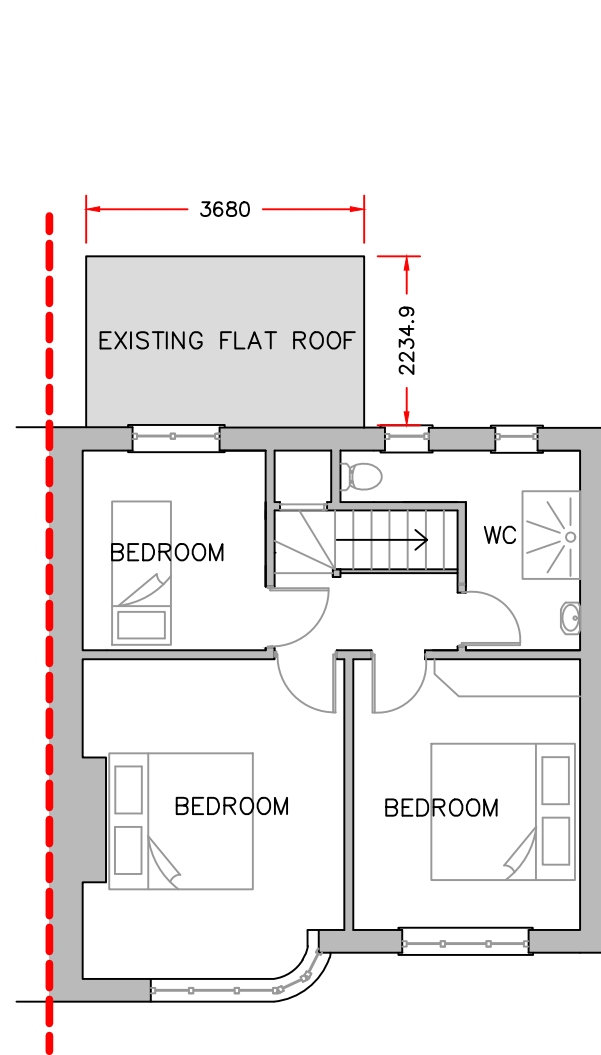

FIRST FLOOR PLAN – EXISTING
Scale 1:100 @ A3

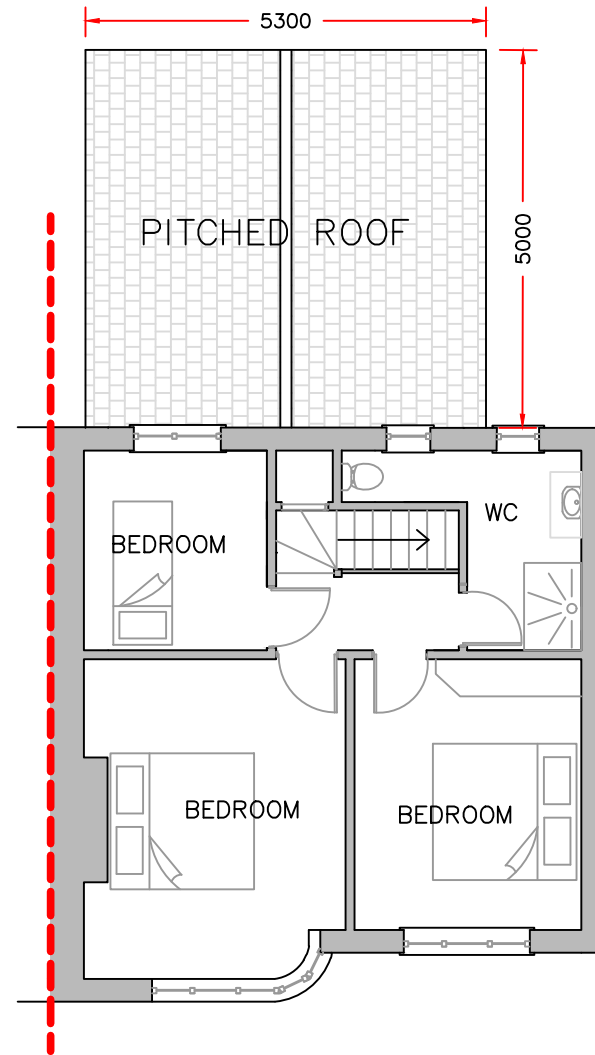

FIRST FLOOR PLAN – PROPOSED
Scale 1:100 @ A3

- 1 THIS IS A C.A.D. DRAWING AND SHOULD NOT BE AMENDED BY HAND.
- 2 All dimensions in millimetres unless otherwise stated.

Rev	Details	Dr	Ch	Ap	Date
-----	---------	----	----	----	------

Client

Kevin Thomas

88 Cimla Cresent
SA11 3NP



JOSEFF WILLIAMS

joewills1998@aol.com

07585609748

Project

SINGLE STORY REAR EXTENSION

EXISTING & PROPOSED
FIRST FLOOR PLANS

File No.		Financial Code No.			
Drawn	JW	Checked		Approved	
Date	MAY 23	Date		Date	
Scales	1:100 @ A3				
Drawing No.		JW-21-02 REV 3			