



Drawing No.

Project


BIODIVERSITY ENHANCEMENT – This scheme will include the installation of a bird box on the existing building, a bug box within the garden space or a planting scheme.

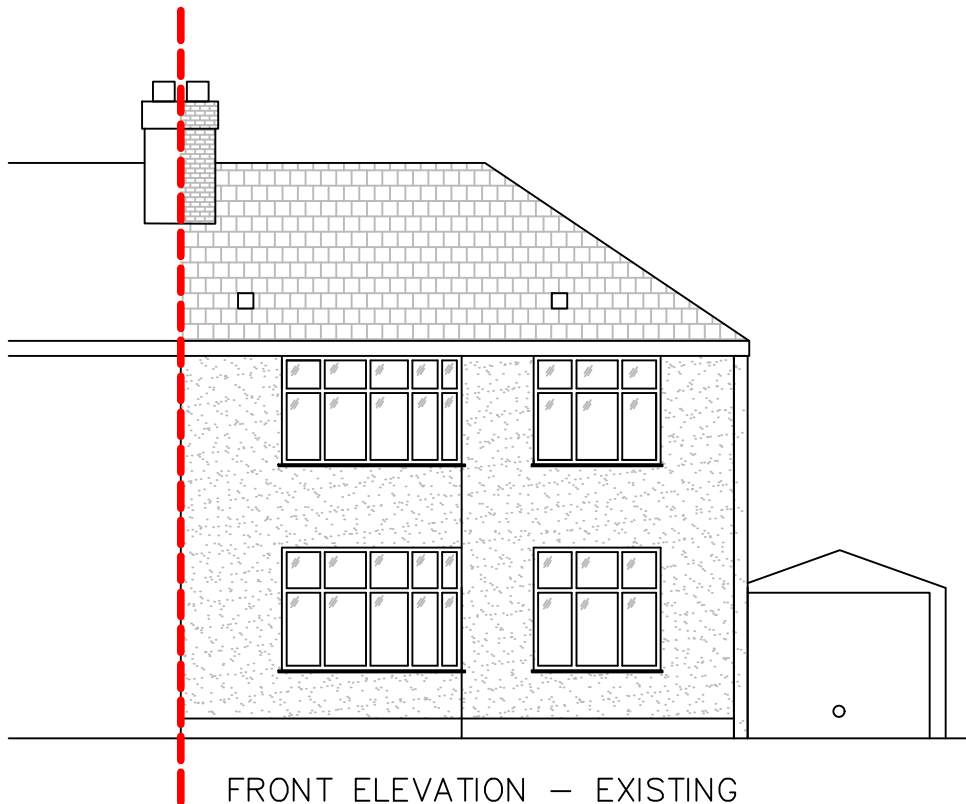

FRONT ELEVATION – EXISTING
Scale 1:100 @ A3

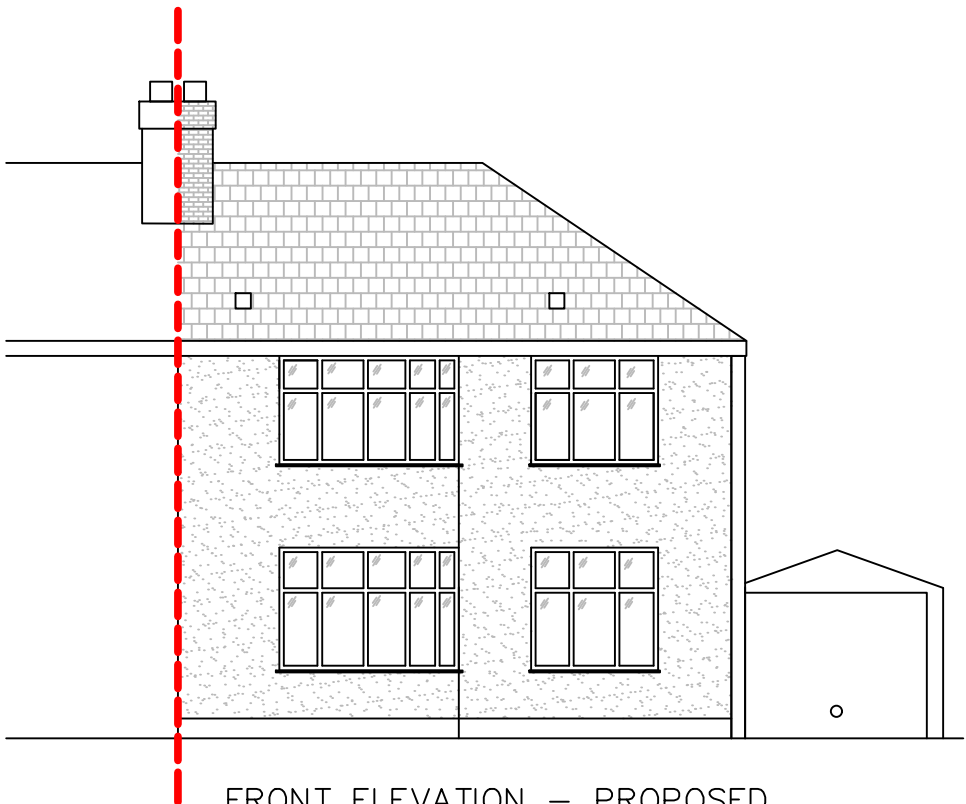


FRONT ELEVATION – PROPOSED
Scale 1:100 @ A3

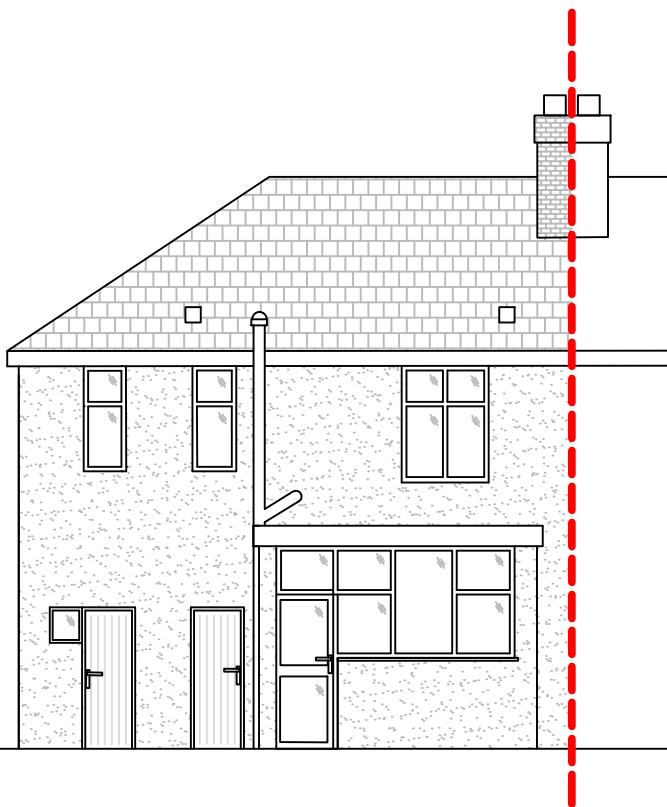

REAR ELEVATION – EXISTING
Scale 1:100 @ A3

PROPOSED MATERIALS
UPVC Goods – White as existing
Walls – Render as existing
Roof – Sedum Grass Flat Roof
Bird Box – RED BOX On DWG.

SVP pipe to be relocated
through proposed extension
or within roof void

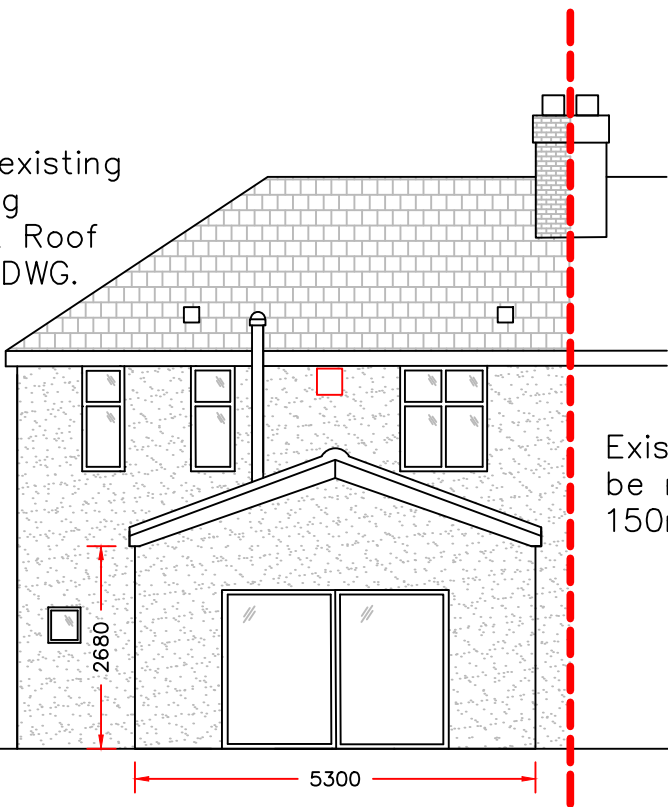

REAR ELEVATION – PROPOSED
Scale 1:100 @ A3

Existing Window to
be raised by
150mm.

NOTES

A3

- 1 THIS IS A C.A.D. DRAWING AND
SHOULD NOT BE AMENDED BY HAND.
- 2 All dimensions in millimetres unless otherwise
stated.

Rev	Details	Dr	Ch	Ap	Date
-----	---------	----	----	----	------

Client

Kevin Thomas
88 Cimla Cresent
SA11 3NP



JOSEFF WILLIAMS
joewills1998@aol.com
07585609748

Project

SINGLE STORY REAR EXTENSION
EXISTING & PROPOSED
FRONT & REAR ELEVATIONS

File No. Financial Code No.

Drawn JW Checked Approved

Date MAY 23 Date Date

Scales 1:100 @ A3

Drawing No. JW-21-03 REV 3