




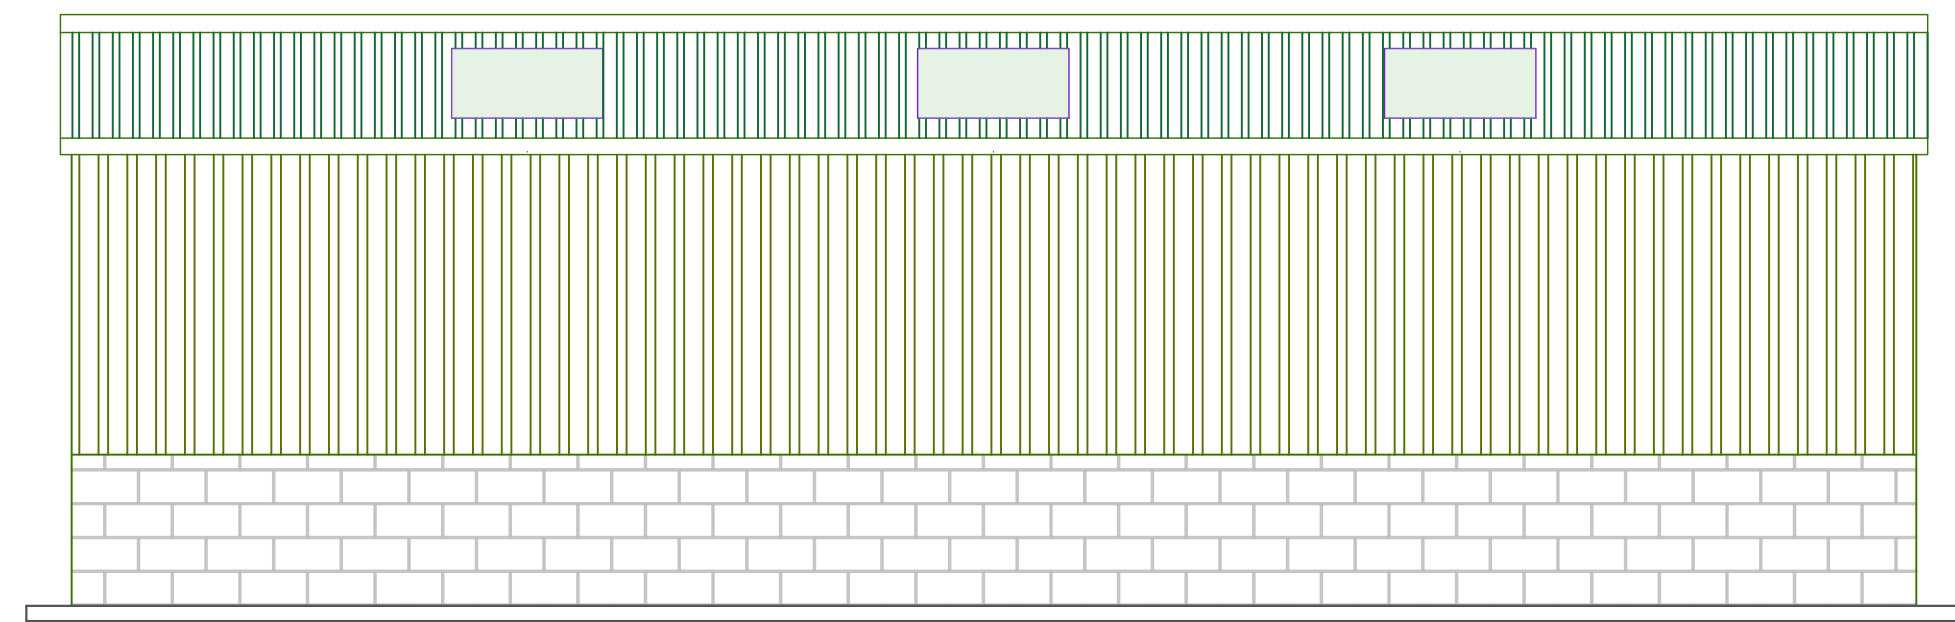

SIDE ELEVATION

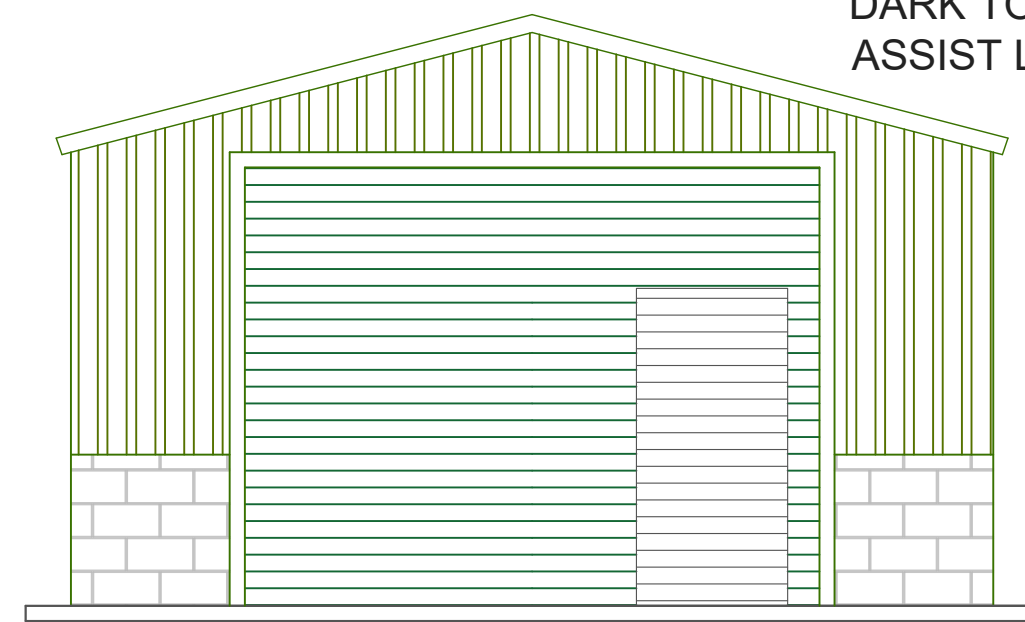


FRONT ELEVATION

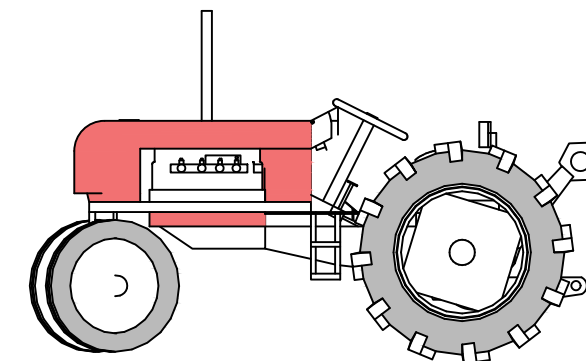


PEDESTRIAN
ACCESS DOOR



TWO EXISTING
DILAPIDATED
SHEDS TO BE
REPLACED WITH
NEW STORAGE
SHED

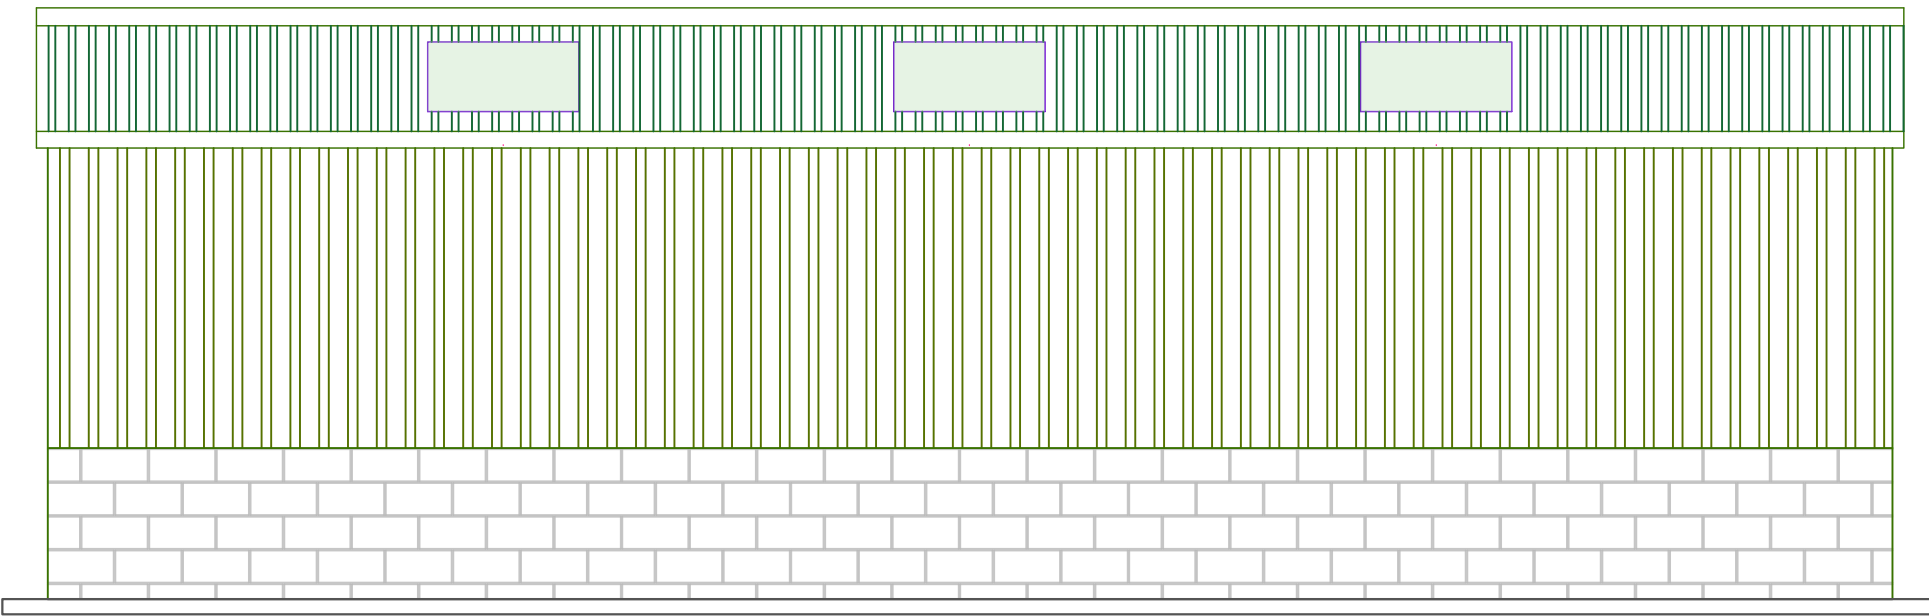

SIDE ELEVATION

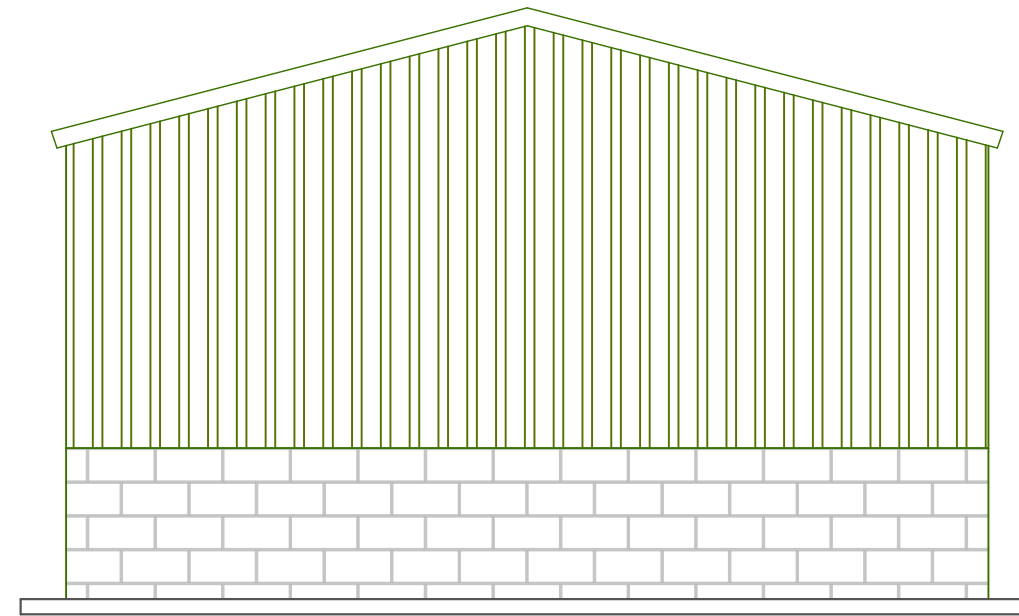


REAR ELEVATION




GRID REF: SN 272217 211846
SITE AREA : 172 SQ.M. (0.02 ha)


- SCALE
- RIDGE HEIGHT 4.00 M
 - EAVES HEIGHT 3.00 M
 - LENGTH 12.2 M
 - WIDTH 6.1 M
 - ROOF PITCH 15°
 - GROSS FOOTPRINT OF SHED 74.5 M²
- MATERIALS -
STEEL PORTAL FRAME STRUCTURE
- WALLS -
DENSE CONC. BLOCK WALL 1200 - 1500MM HIGH WITH METAL BOX PROFILE SHEETING (DARK GREEN) ABOVE
- ROOF -
METAL BOX PROFILE SHEETING (DARK GREEN) OR ETERNIT FIBRE CEMENT ROOF SHEETS (GREY) WITH TRANSLUCENT GRP FIBRE-GLASS SHEET ROOF-LIGHTS
- DOORS
- GALV STEEL 4 M WIDE X 3 M HIGH ROLLER SHUTTER DOORS (DARK GREEN) WITH OPTION OF INTEGRAL PEDESTRIAN DOOR,
- FLOOR
- CONCRETE LAID ON COMPRESSED AGGREGATE
 - 3 M CONCRETE HARD STANDING AT DOOR ENTRANCE & 300 MM PERIMETER CONC. SKIRT/SURROUND.
- ALL STEELWORK SHOT BLASTED PRIOR TO BASE COAT OF HIGH BUILD ZINC PHOSPHATE PRIMER AND FINISHING COAT OF GREY ALKYD BASED PAINT.
FULL SPECIFICATION FOR INTERNAL STEEL SUPPORTING STRUCTURE (INCL. POSTS, TRUSSES ETC.), AND FOUNDATIONS TO BE BASED ON MANUFACTURER'S SPECIFICATION & ENGINEER'S CALCULATIONS. ALL STEEL WORK TO BE IN COMPLIANCE WITH BS 5502-PART 22:2003 AS AMENDED

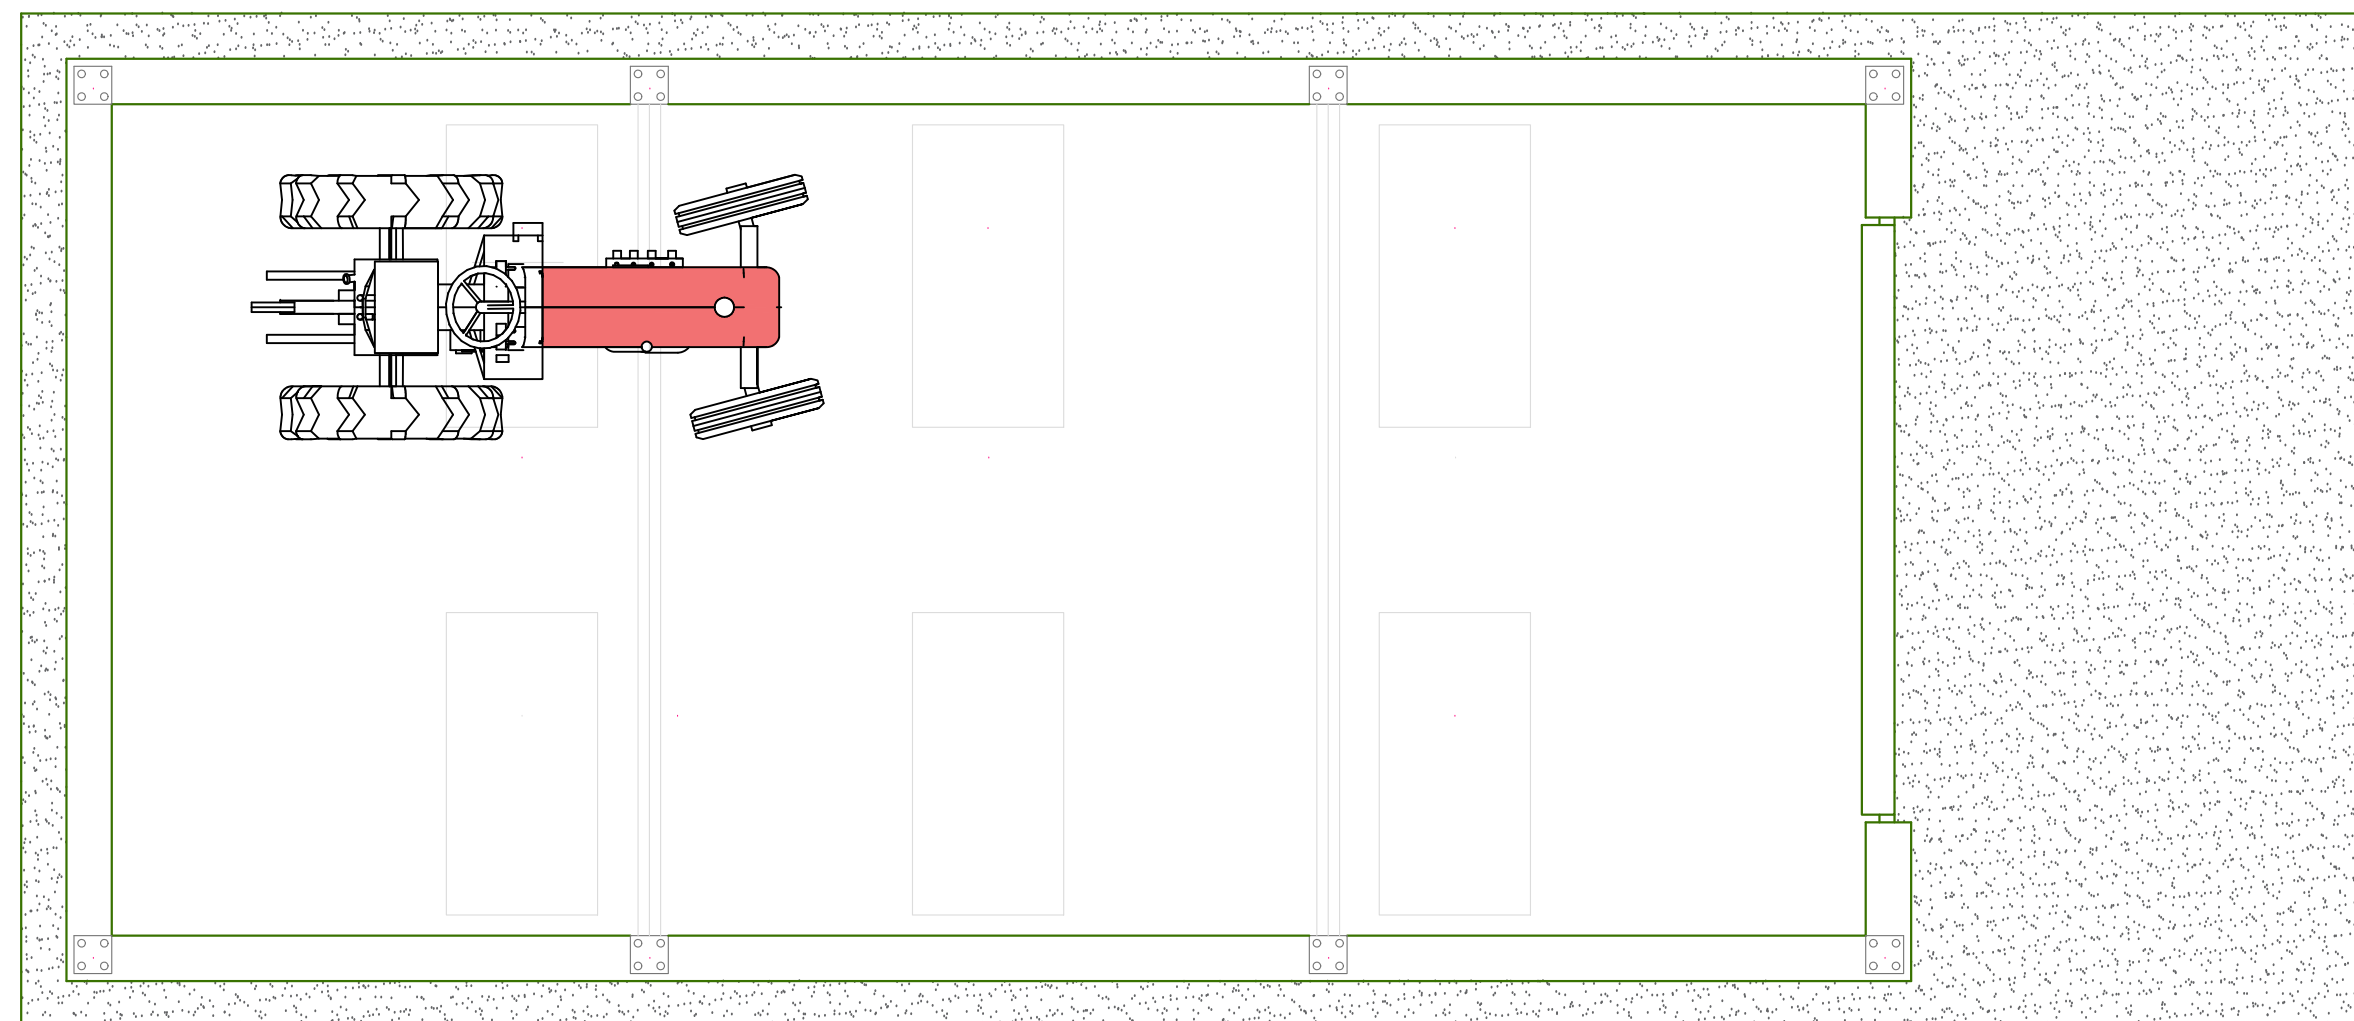

FLOOR LAYOUT

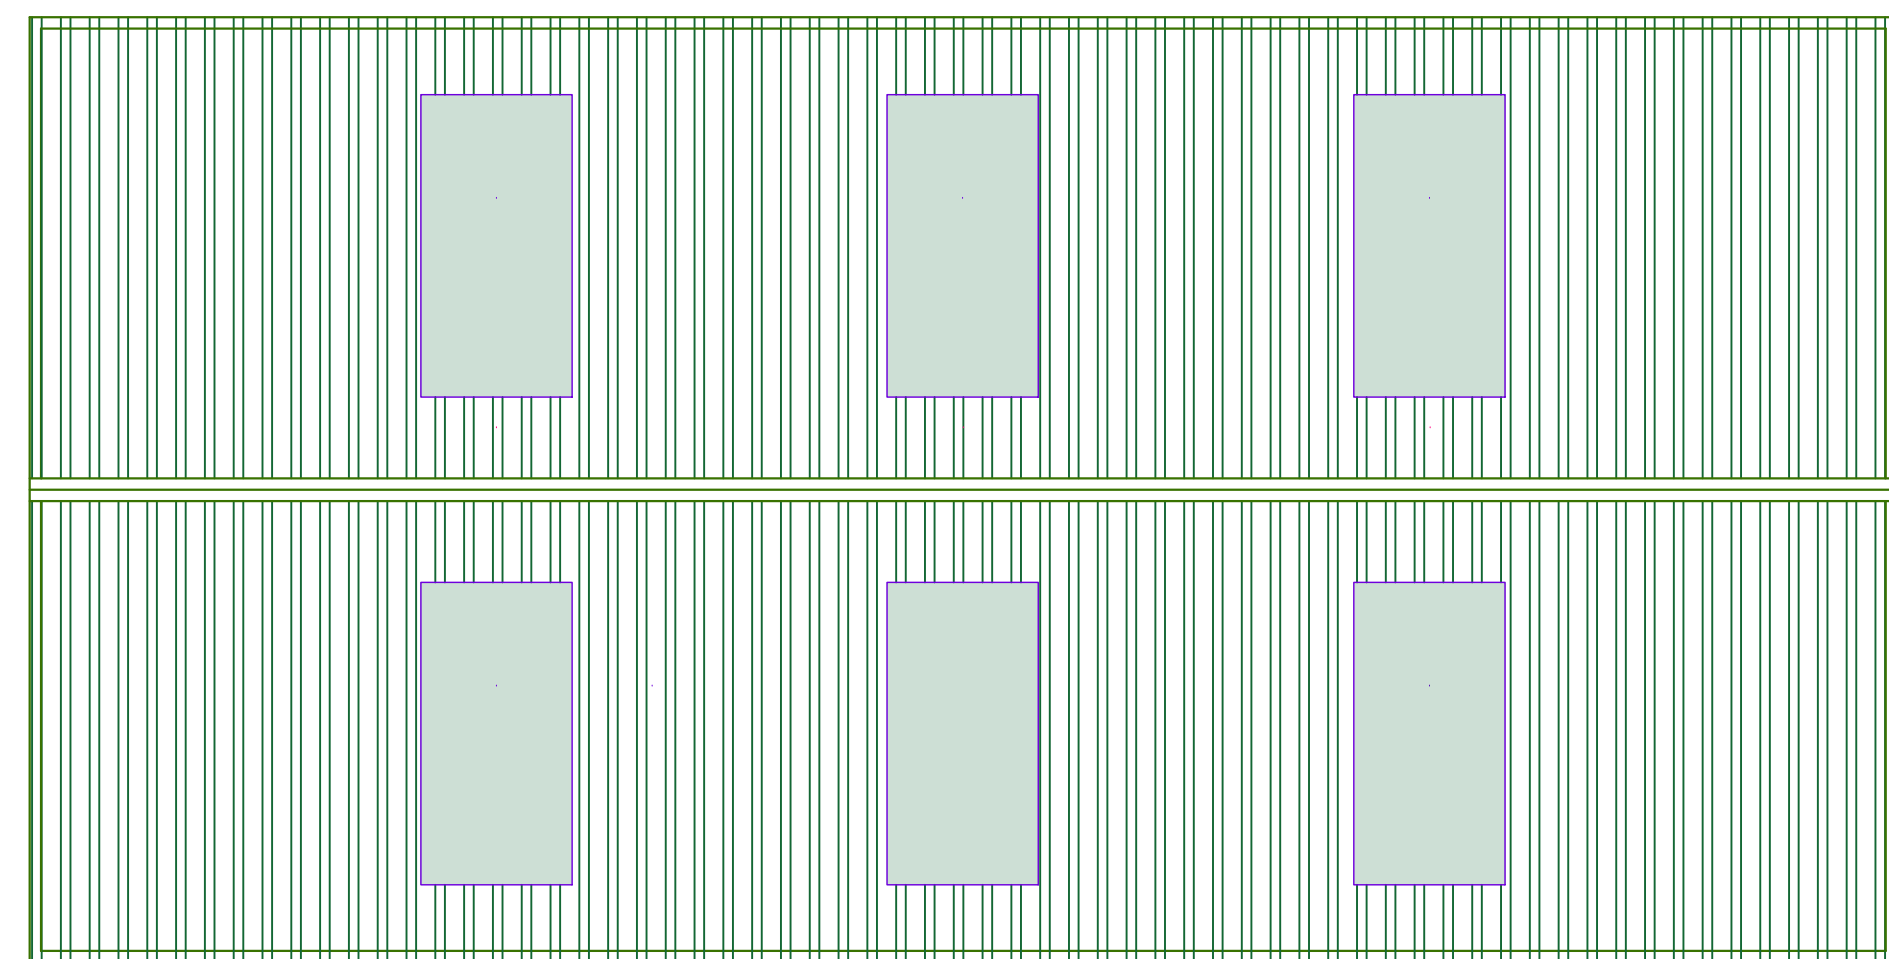

ROOF PLAN

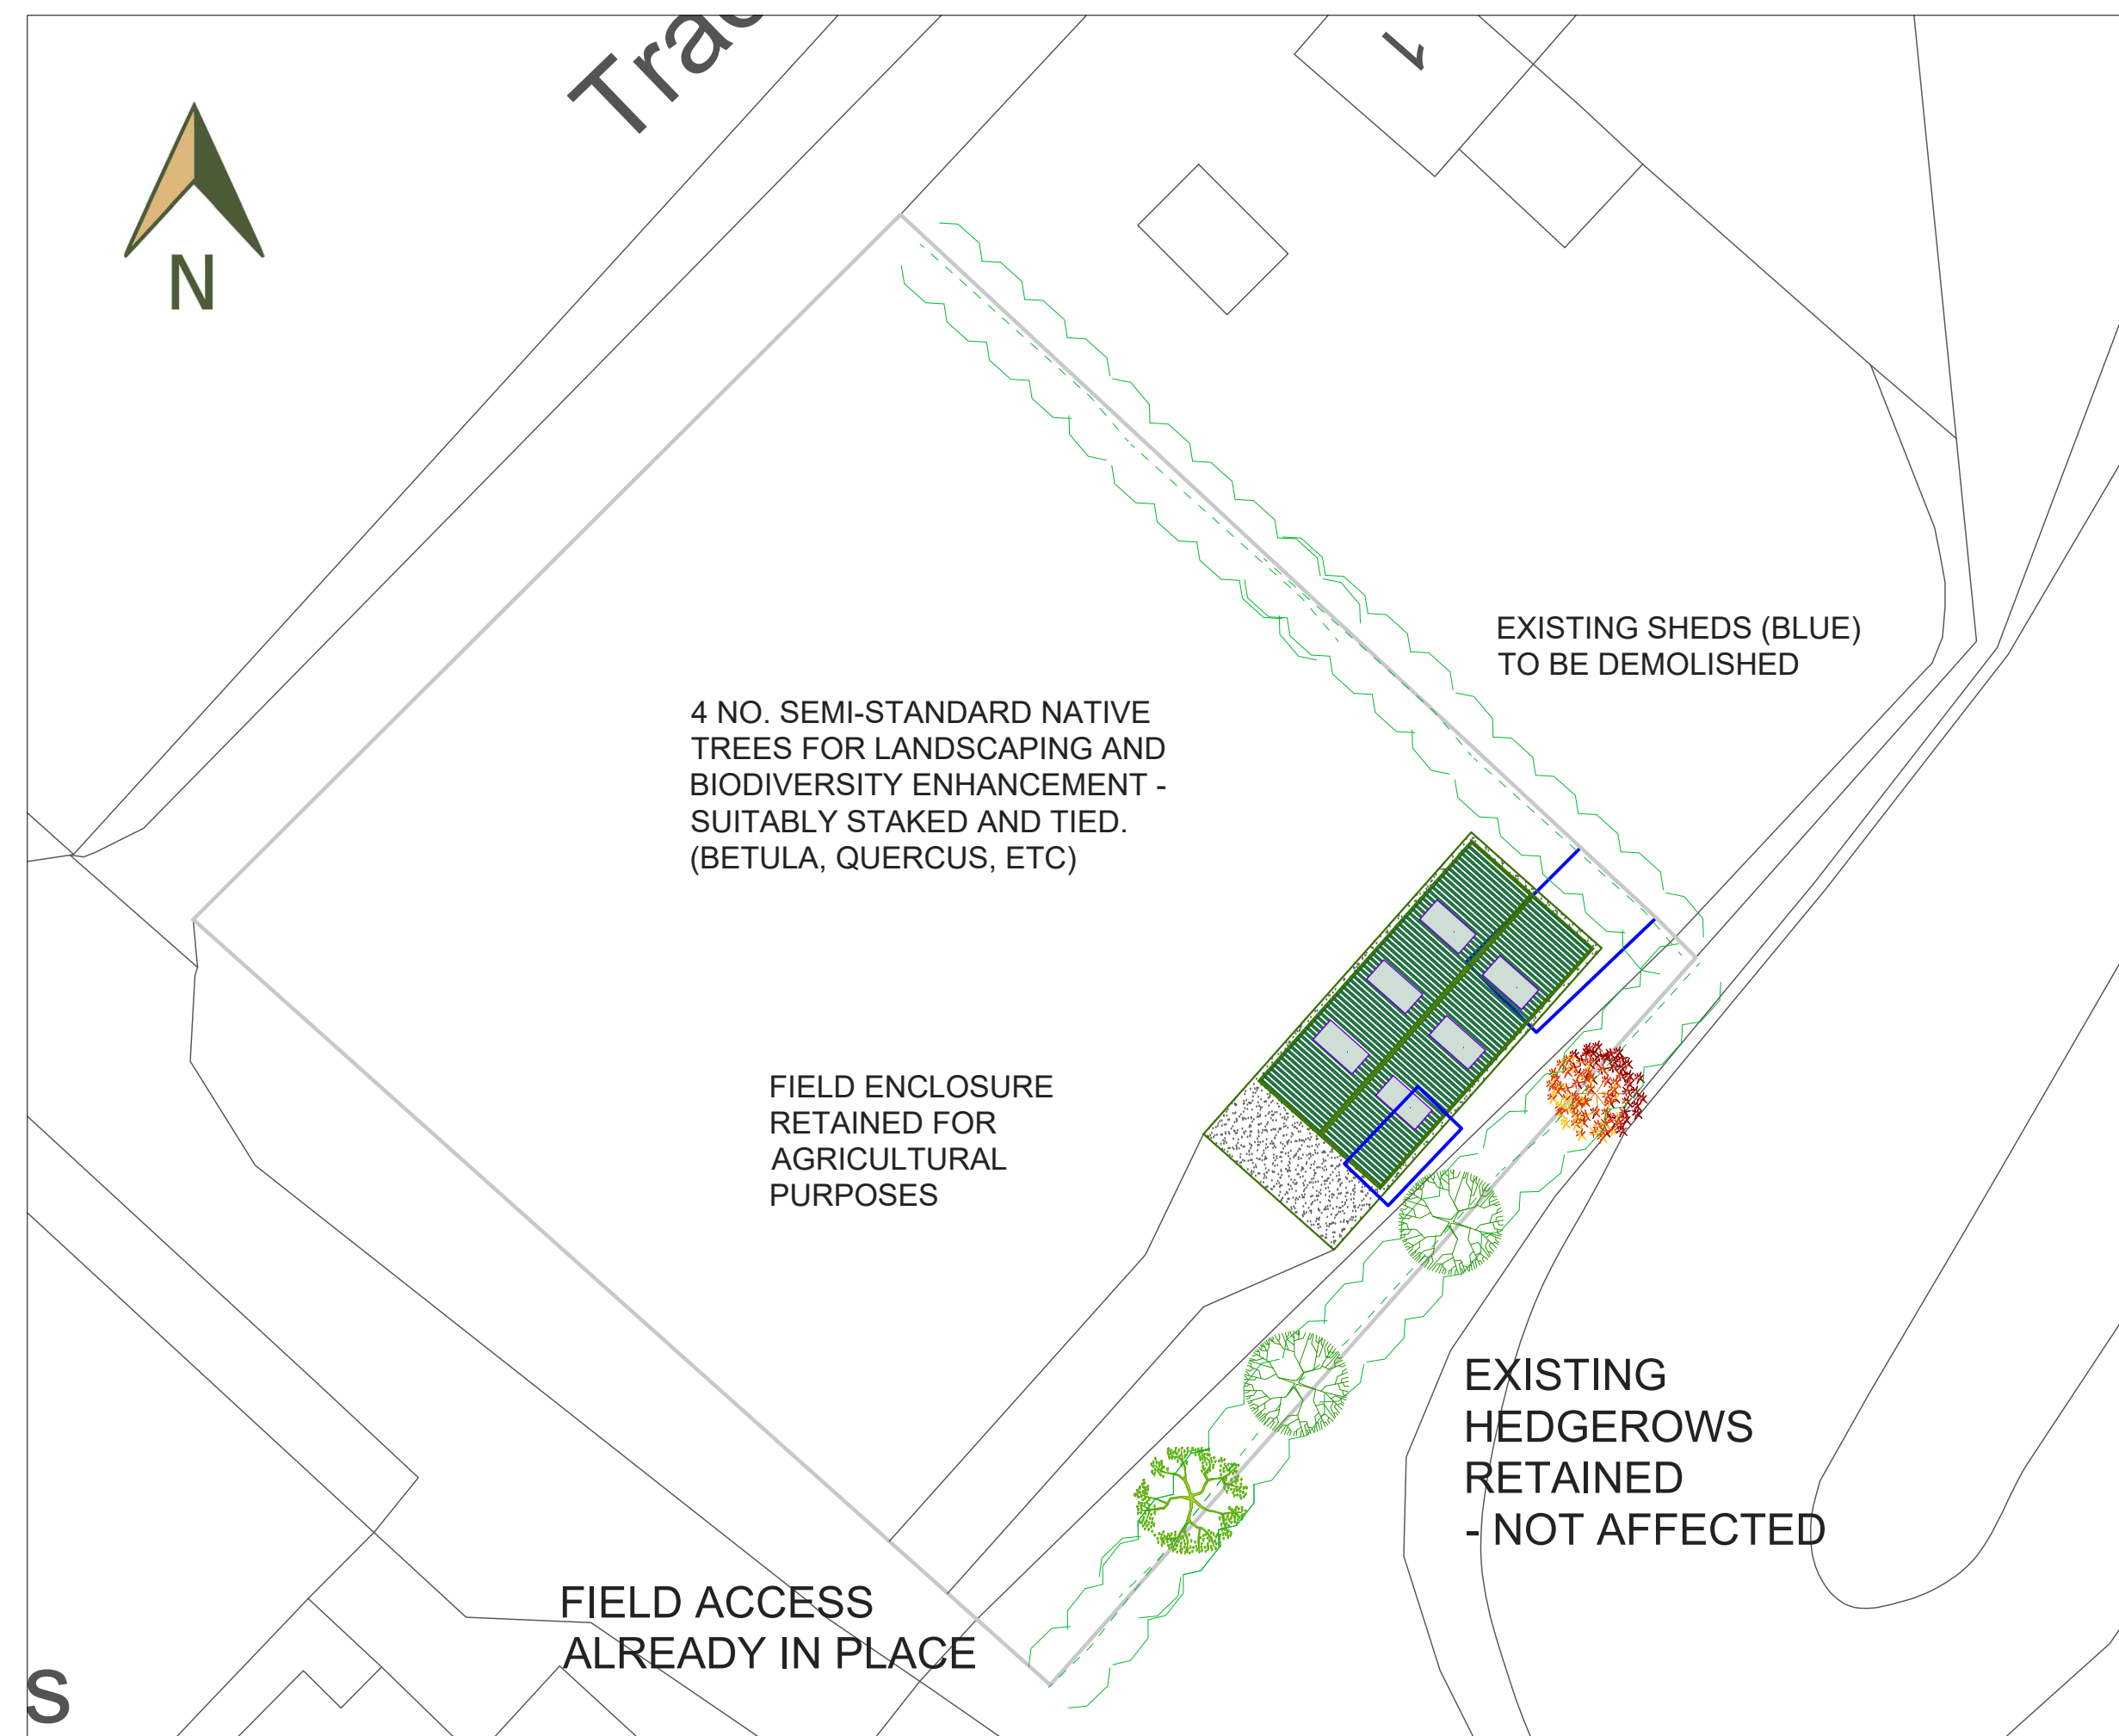

4 NO. SEMI-STANDARD NATIVE TREES FOR LANDSCAPING AND BIODIVERSITY ENHANCEMENT - SUITABLY STAKED AND TIED. (BETULA, QUERCUS, ETC)

FIELD ENCLOSURE RETAINED FOR AGRICULTURAL PURPOSES

FIELD ACCESS
ALREADY IN PLACE

EXISTING SHEDS (BLUE)
TO BE DEMOLISHED

EXISTING
HEDGEROWS
RETAINED
- NOT AFFECTED

LAND ADJ. TO HAWKERS COTTAGE,
KING EDWARD RD., TAIRGWAITH, SA18 1YL

GENERAL DRAWING

PROPOSED REPLACEMENT STORAGE
SHED (B8) INCLUDING EQUINE &
AGRICULTURE - NON-COMMERCIAL

SCALE @ A1 DATE
1 : 50, 250, 2500 DECEMBER 2023

JOB NO. DRAWING NO. REVISION
2065d GENPL/166/01A 1

THIS DRAWING HAS BEEN PRODUCED SOLELY FOR
THE PURPOSES OF OBTAINING PLANNING APPROVAL.
ALL CONSTRUCTION DETAIL AT BUILDING REGULATIONS STAGE



PLANNING

PLANNING AND DEVELOPMENT CONSULTANTS

www.jcrplanning.com

UNIT 2 AND 3
CROSS HANDS BUSINESS WORKSHOPS
HEOL PARC MAVR, CROSS HANDS,
CARMARTHENSHIRE, SA14 6RE
tel: 01269 267160
info@jcrplanning.com