


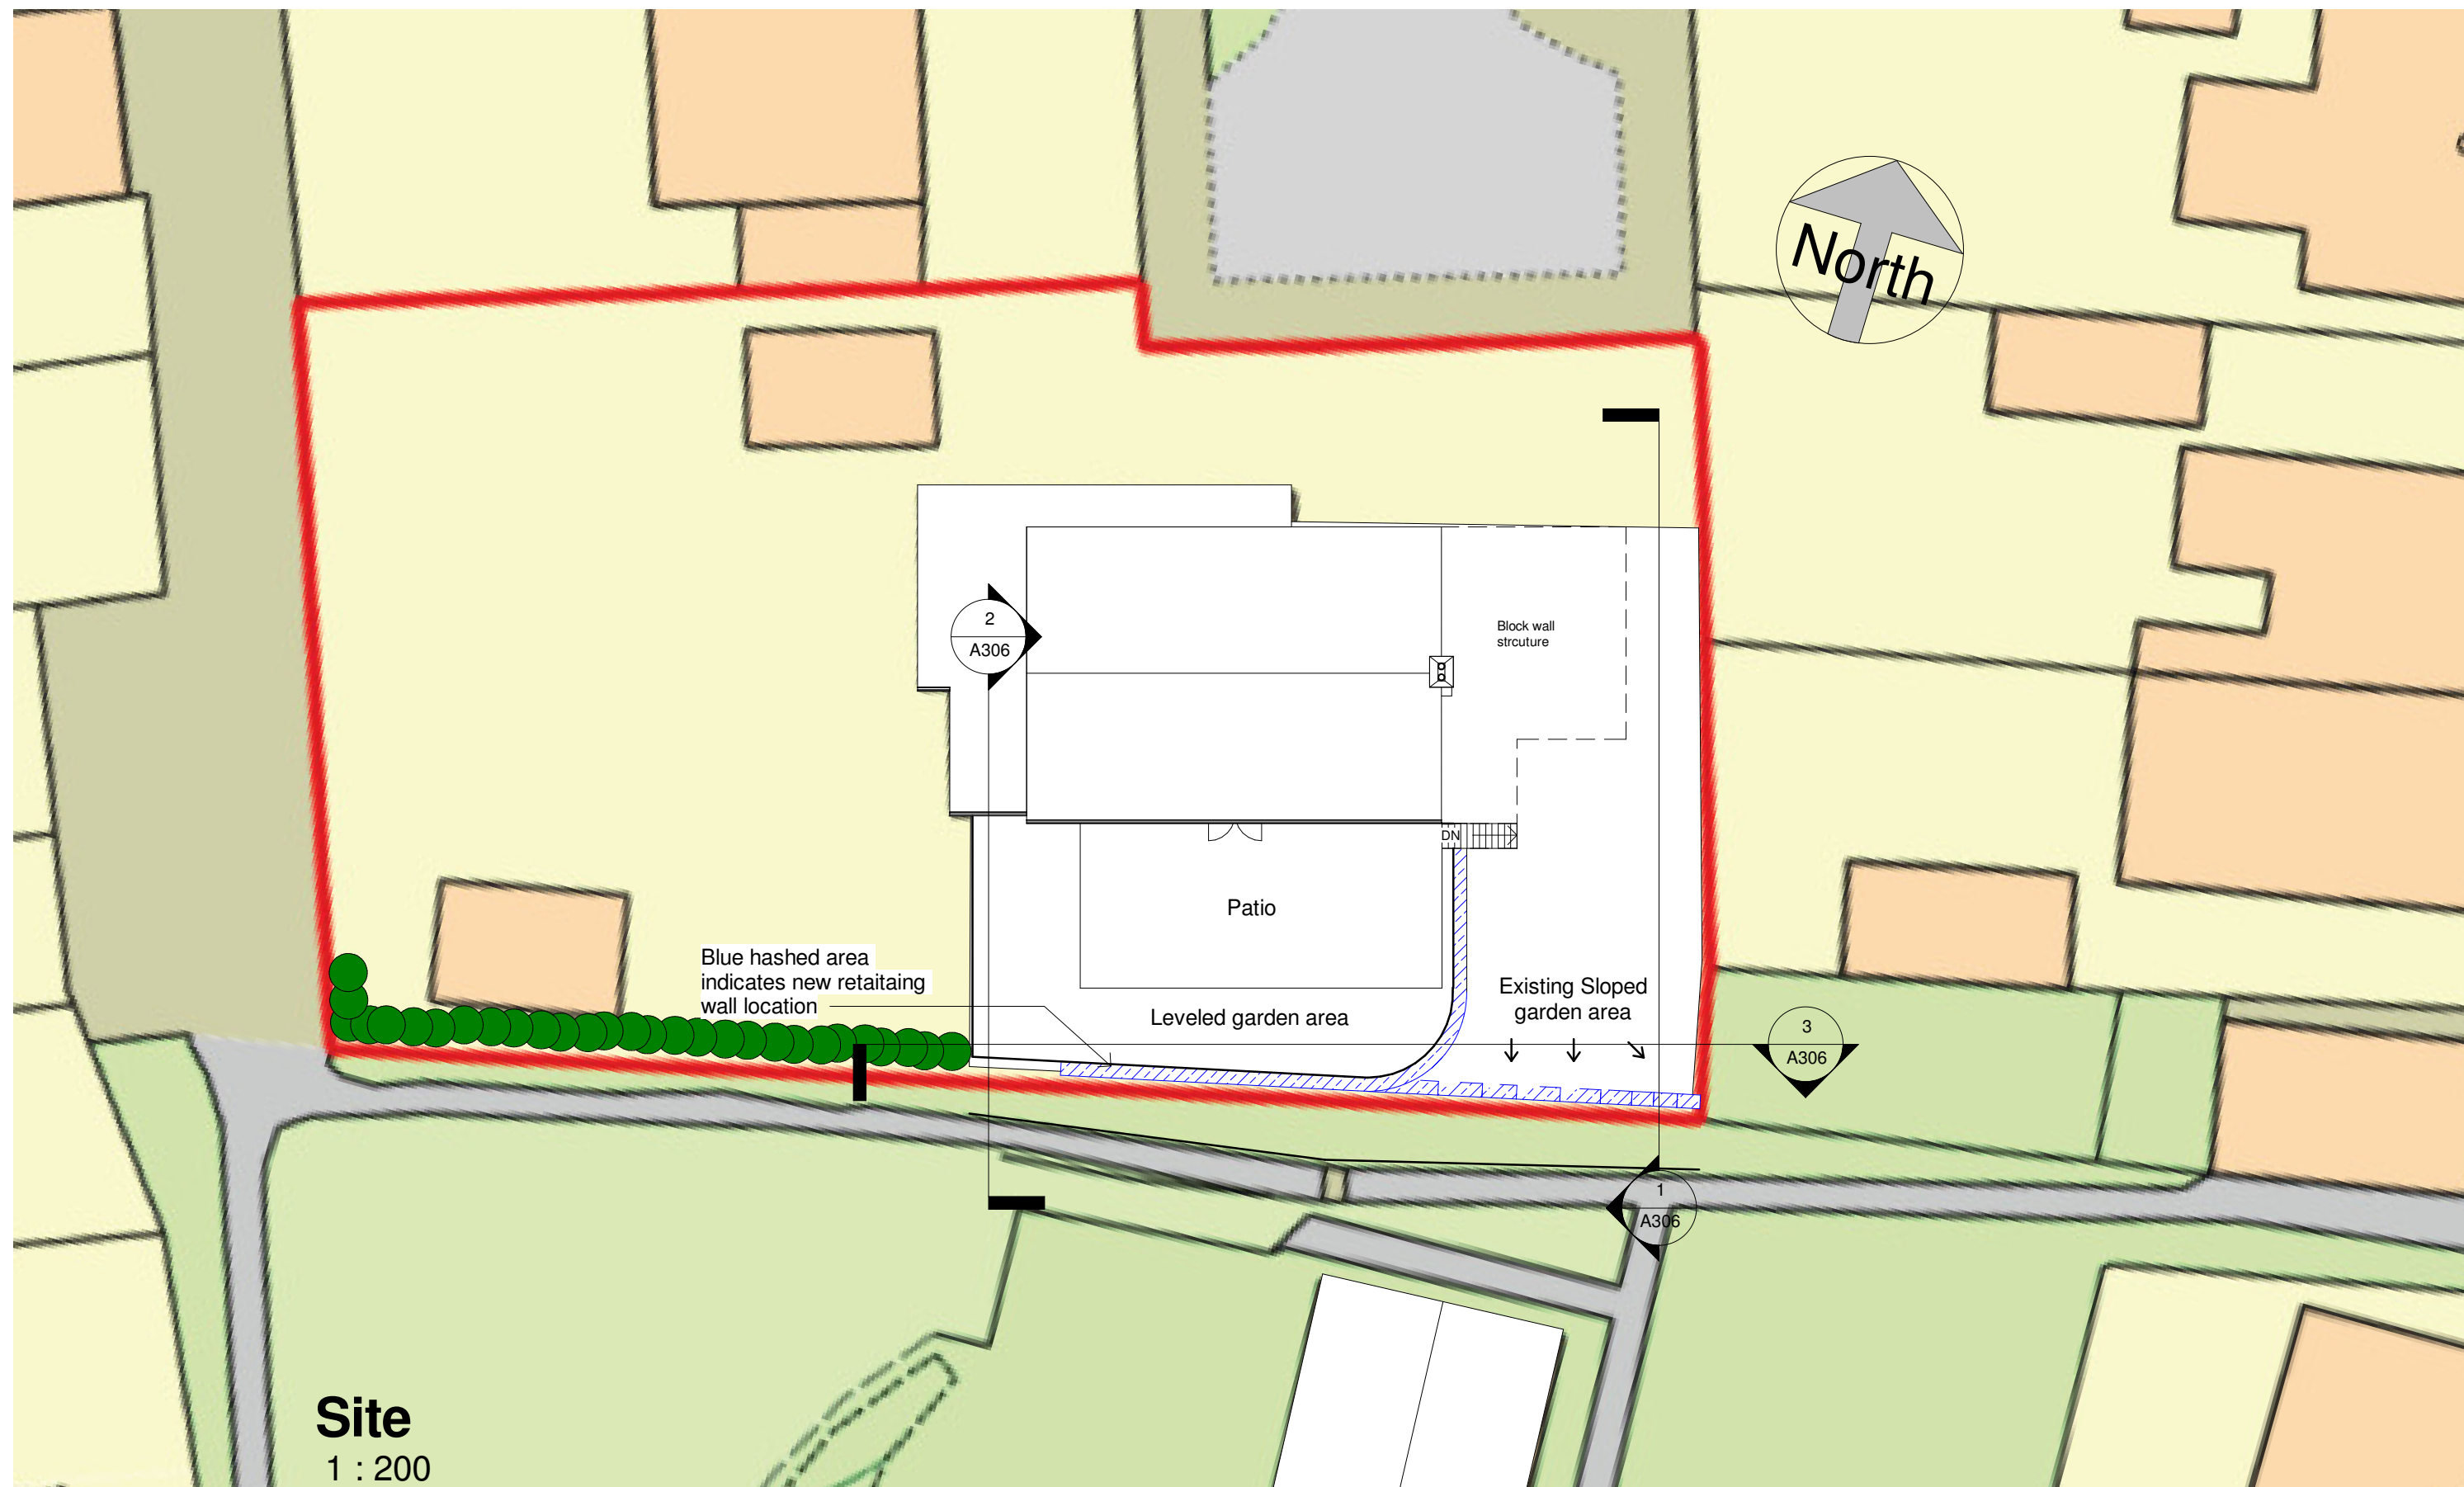

 www.ccs-solutions.co.uk	PROJECT		CLIENT		
	13 Compton Ave, Skewen		Mr Steven Ellis		
	SHEET		Date 03/05/2023	Project number 01052023	Scale (@ A3) 1 : 200
	Proposed Site Plan		Drawn by CCS	DRAWING NUMBER	
			Checked by Client	A304	REV F
No.		Description	Date		
CODE	STATUS	SUITABILITY DESCRIPTION	PURPOSE OF ISSUE		