


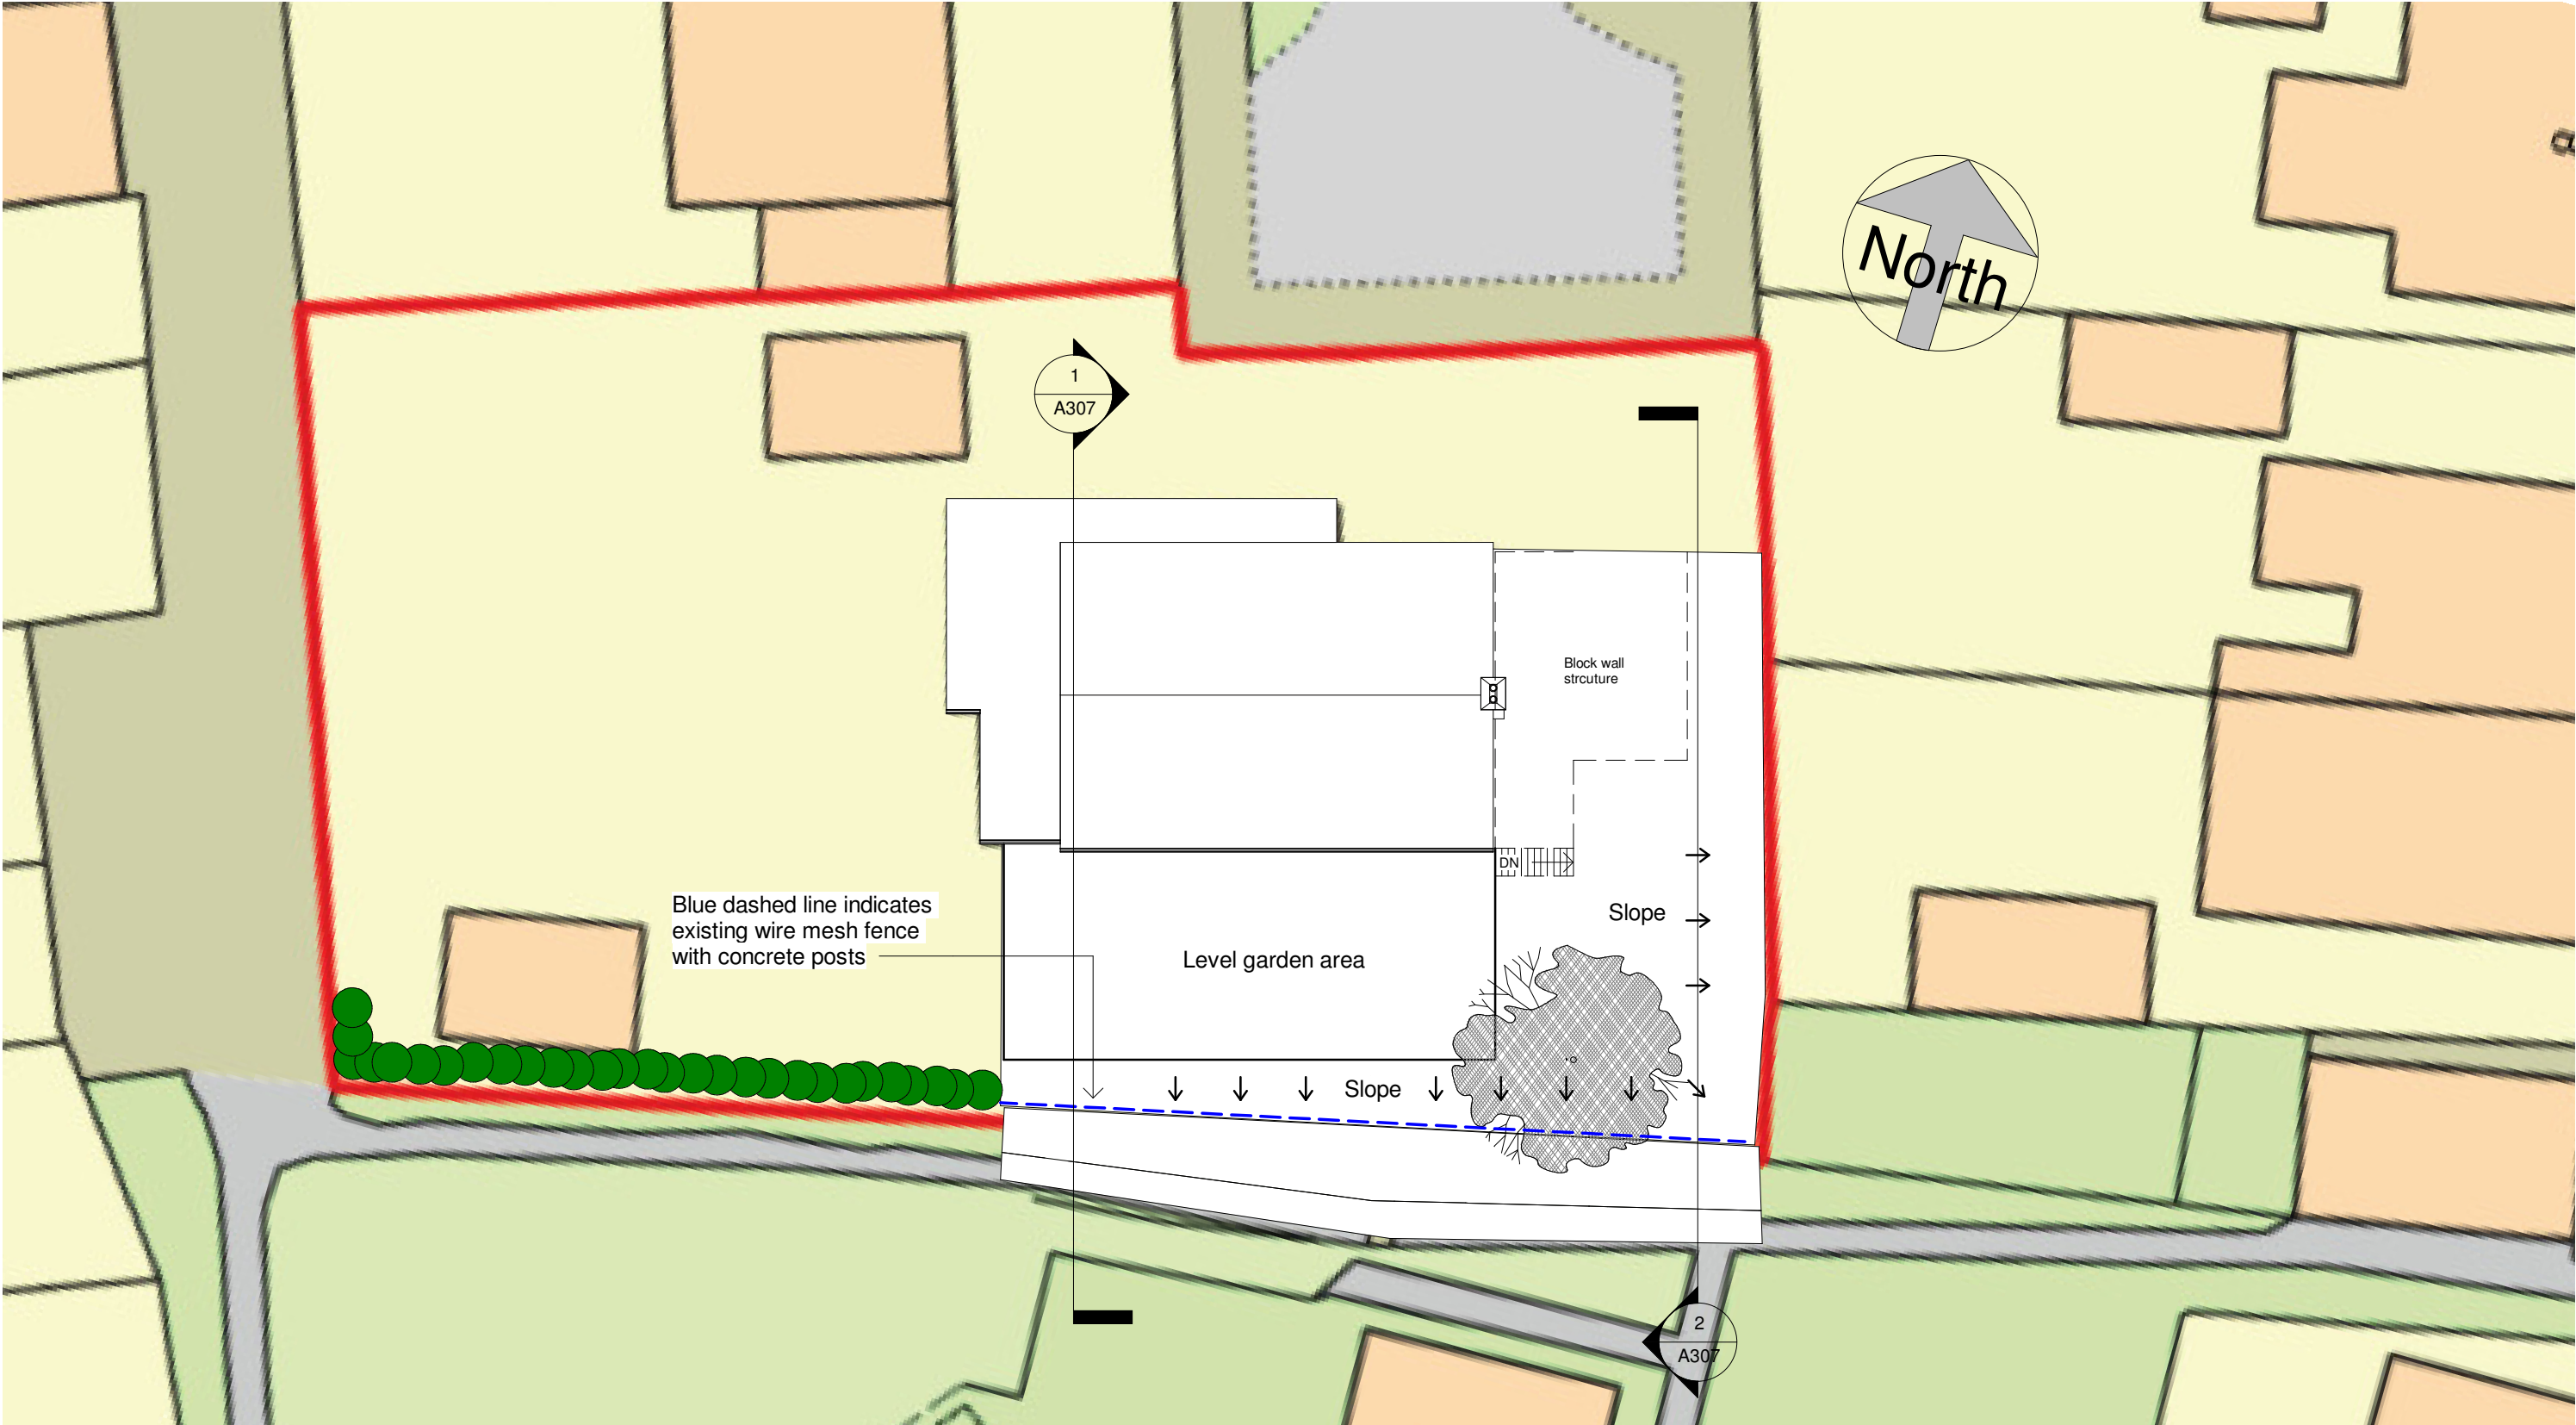

Site

1 : 200

|  | No. | Description | Date | <div><br/>www.ccs-solutions.co.uk</div> |        | PROJECT<br>13 Compton Ave, Skewen |                  | CLIENT<br>Mr Steven Ellis |                            |                         |
|--|-----|-------------|------|---|--------|-----------------------------------|------------------|---------------------------|----------------------------|-------------------------|
|  |     |             |      |   |        | SHEET<br>Existing Site Plan       |                  | Date<br>03/05/2023        | Project number<br>01052023 | Scale (@ A3)<br>1 : 200 |
|  |     |             |      | CODE   | STATUS | SUITABILITY DESCRIPTION           | PURPOSE OF ISSUE | Drawn by<br>CCS           | DRAWING NUMBER<br>A302     |                         |
|  |     |             |      |   |        |                                   |                  | Checked by<br>Client      |                            | REV                     |
|  |     |             |      |   |        |                                   |                  |                           |                            |                         |
