


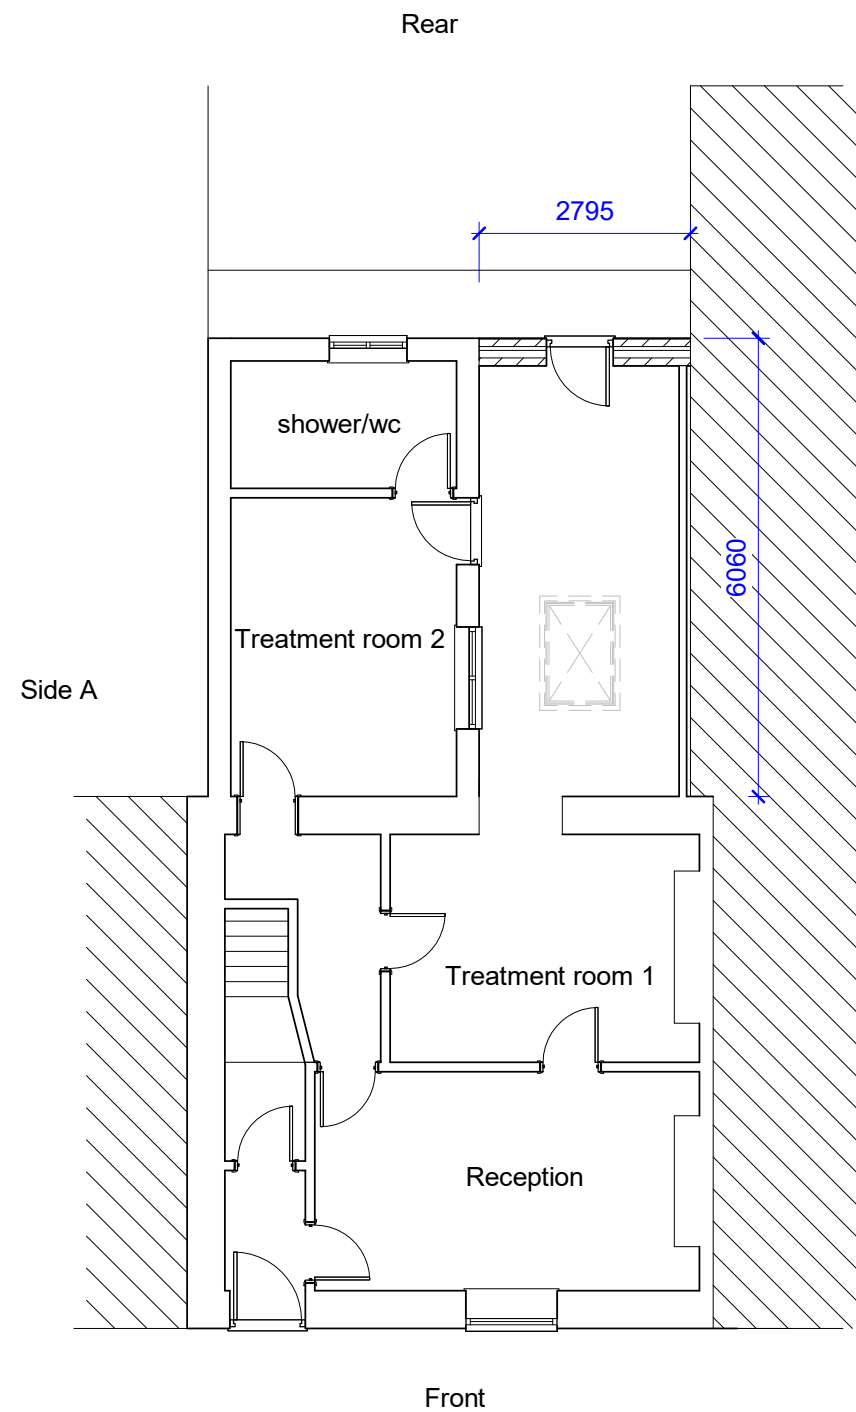


1 ground floor
1 : 100


The Extension will require a
Party wall Agreement

Side B

Drainage note
Surface water connected to
existing system

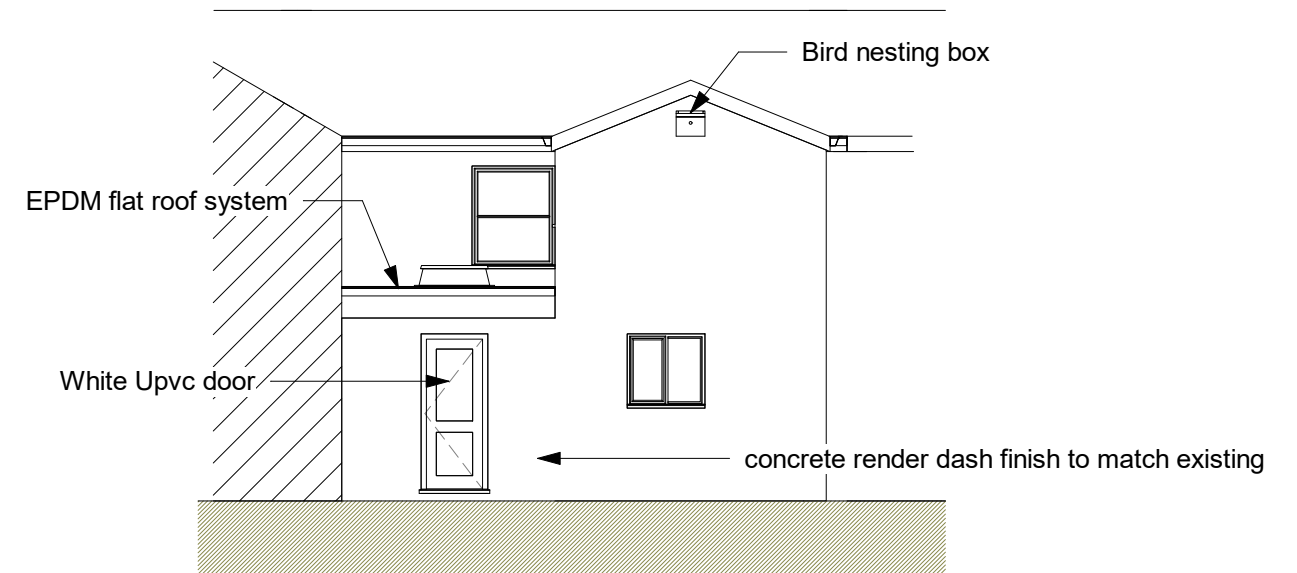

2 Rear elevation
1 : 100

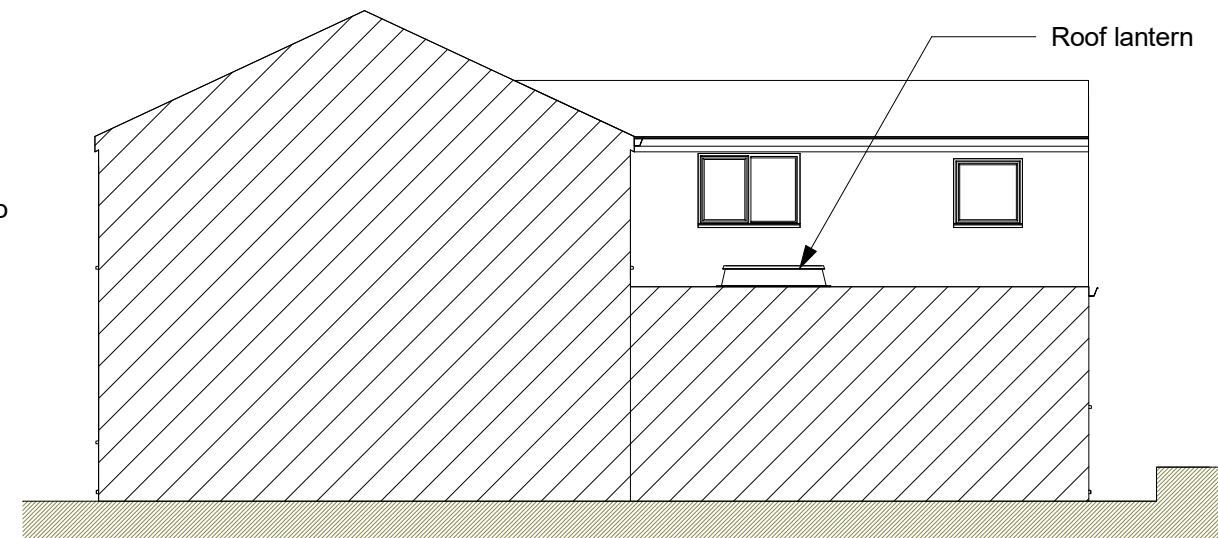

3 Elevation on B
1 : 100

9 Pine Tree close
Burry port
Carmarthenshire
SA16 0TF

TEL 01554833725
07837594671



				PROJECT	CLIENT			
				33 Commercial Road, Port Talbot, SA13 1LN	Date 19/12/2023	Project number AE2998	Scale (@ A3) 1 : 100	
				Proposed Plan-Elevations	Author	DRAWING NUMBER		REV
Checked by	A101							
CODE	STATUS	SUITABILITY DESCRIPTION	PURPOSE OF ISSUE Planning					