



Existing Front Elevation.

Existing roof is of a composite slate finish, blue in colour..






Existing Right Side Elevation.

Rear kitchen to be demolished.

Neighboring single storey flat roof extension.

Additional shed to be demolished.

Steps leading to raised garden area.

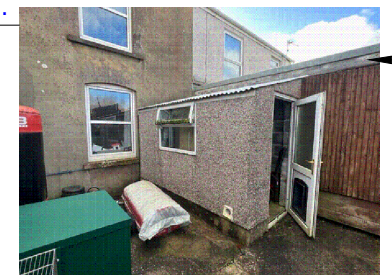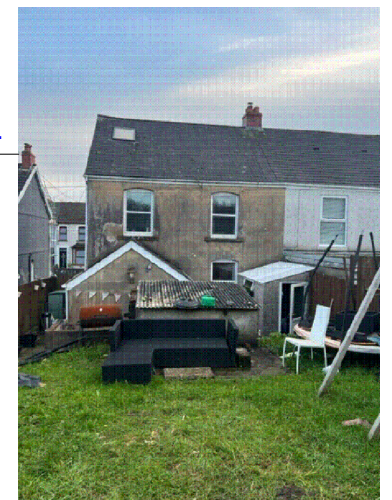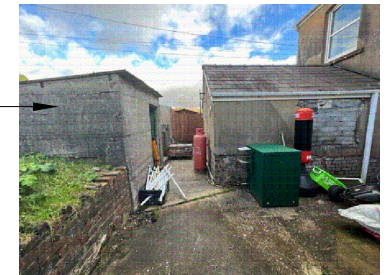

Outline of single storey extension to neighbouring property.


Note: Existing doors and windows to the front and side elevations are anthracite grey.

Existing render to front and side elevations comprise of painted dash. Grey in colour.

Rear elevation - Image from garden.

Existing smooth render finish to rear elevation.

Shed to be demolished.

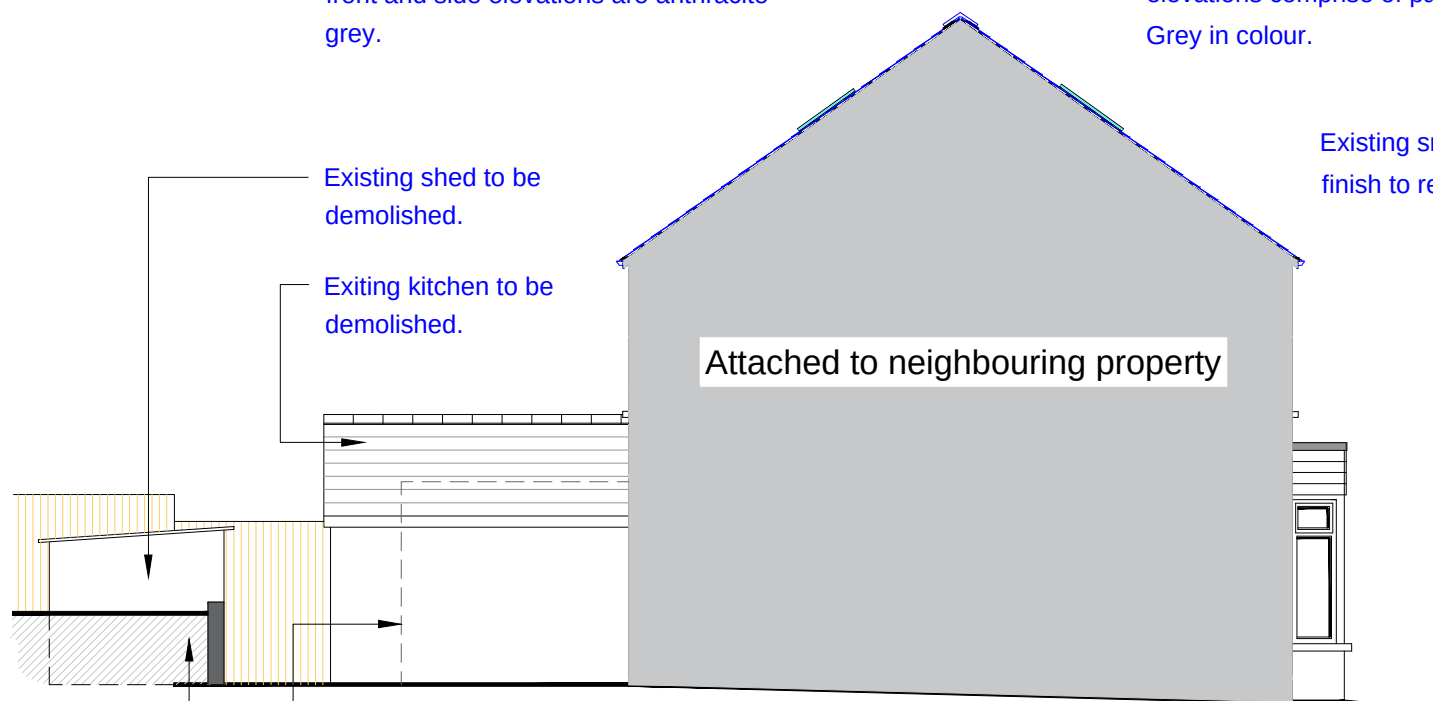

Existing Left Side Elevation.

Existing shed to be demolished.


Existing kitchen to be demolished.

Attached to neighbouring property

Outline of shed to be demolished.

Raised garden area supported by retaining wall.

Existing single skin kitchen extension to be demolished.

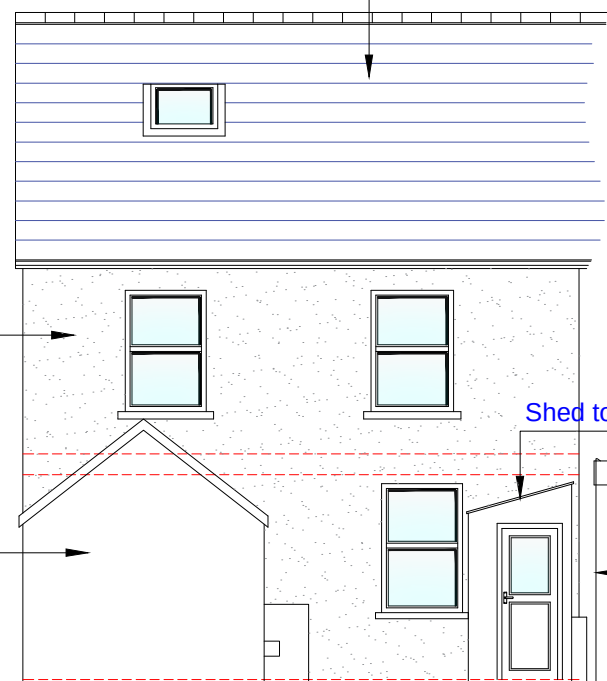

Existing Rear Elevation.

Client	Mr Shane Fairburn	Drawn	SLF	Date	December 2023	Scale	1:100 @ A3	Dwg No	SF/2023-04	Rev.	
Site Address	55 Glyn Road, Brynamman.	Checked		Project Title	Proposed Single Storey Extension at Rear						
Drawing Title	Existing Elevations & External Images										

