


All Dimensions are to
be site checked

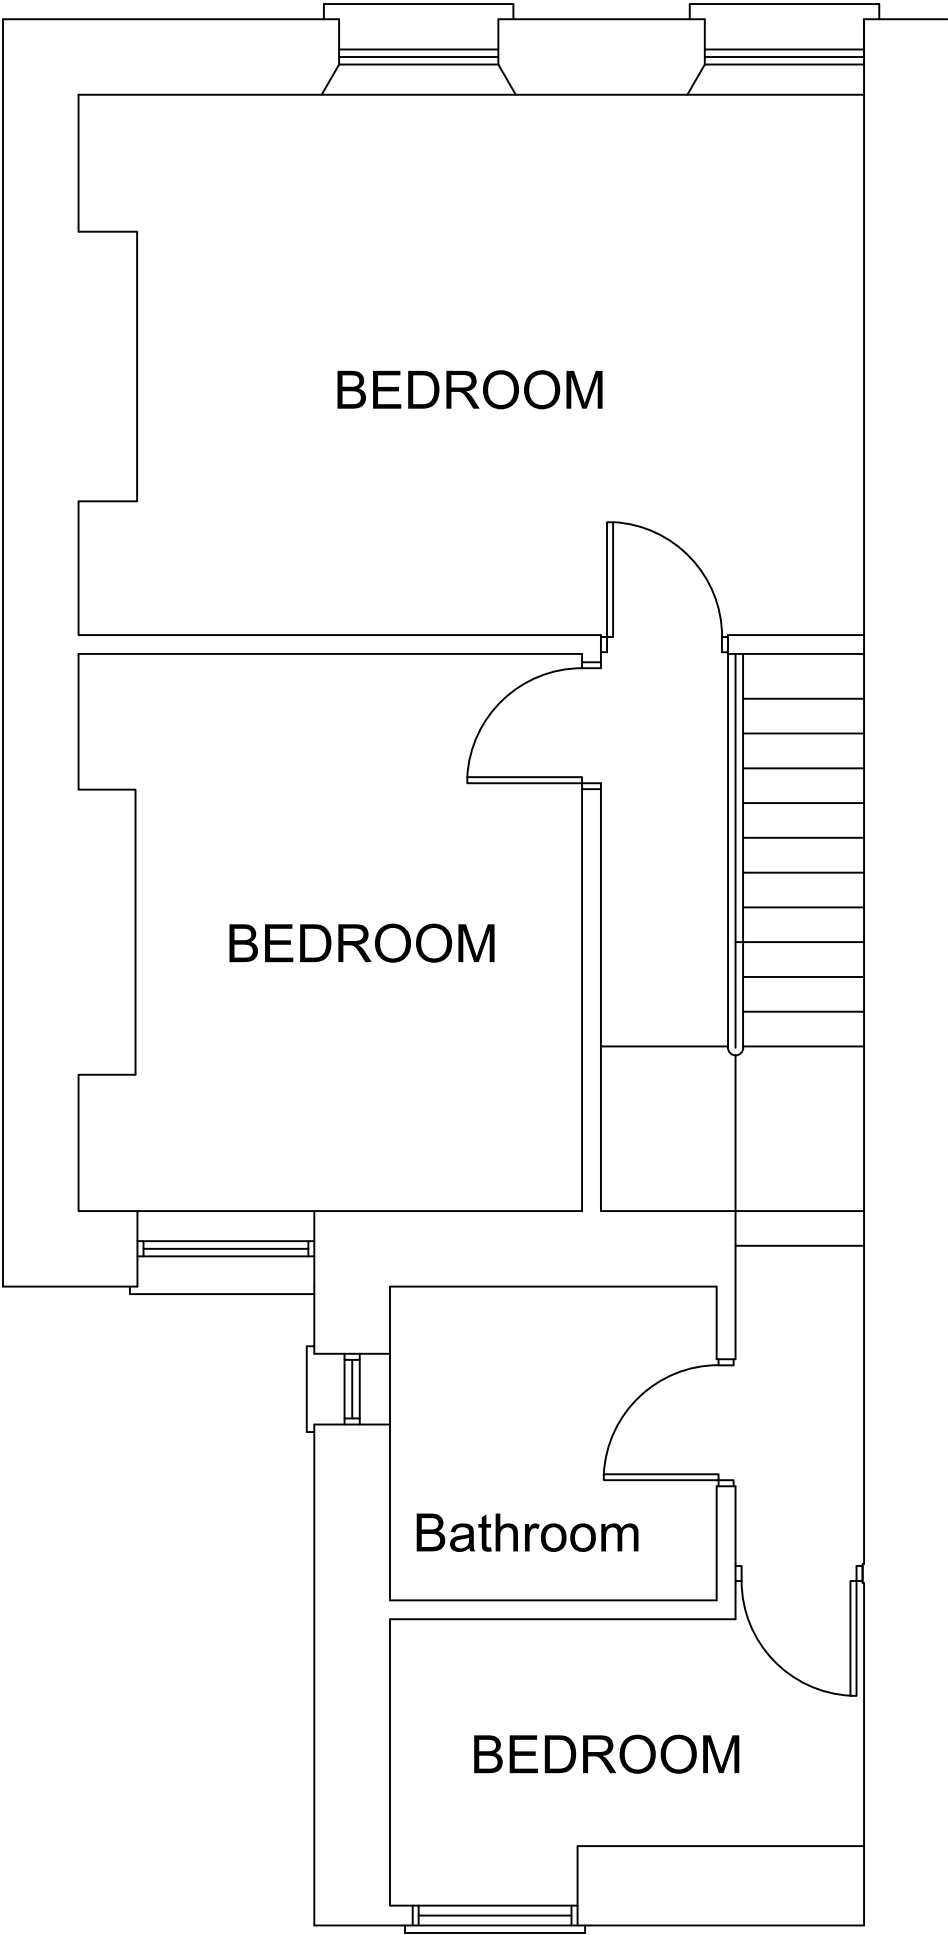

REVISIONS A -	CLIENT Gavin Jones & Gail Anne Siddall 80 Old Road Neath SA11 2BU		JOB TITLE Proposed Domestic Extension to add a bedroom and bathroom within the loft space		DRNG. TITLE Existing First Floor Plan	
	DATE: 27th November 2023	CHECKED:	SCALE: 1:50	A3	DRNG. NO. JD004	REV.