


All Dimensions are to
be site checked

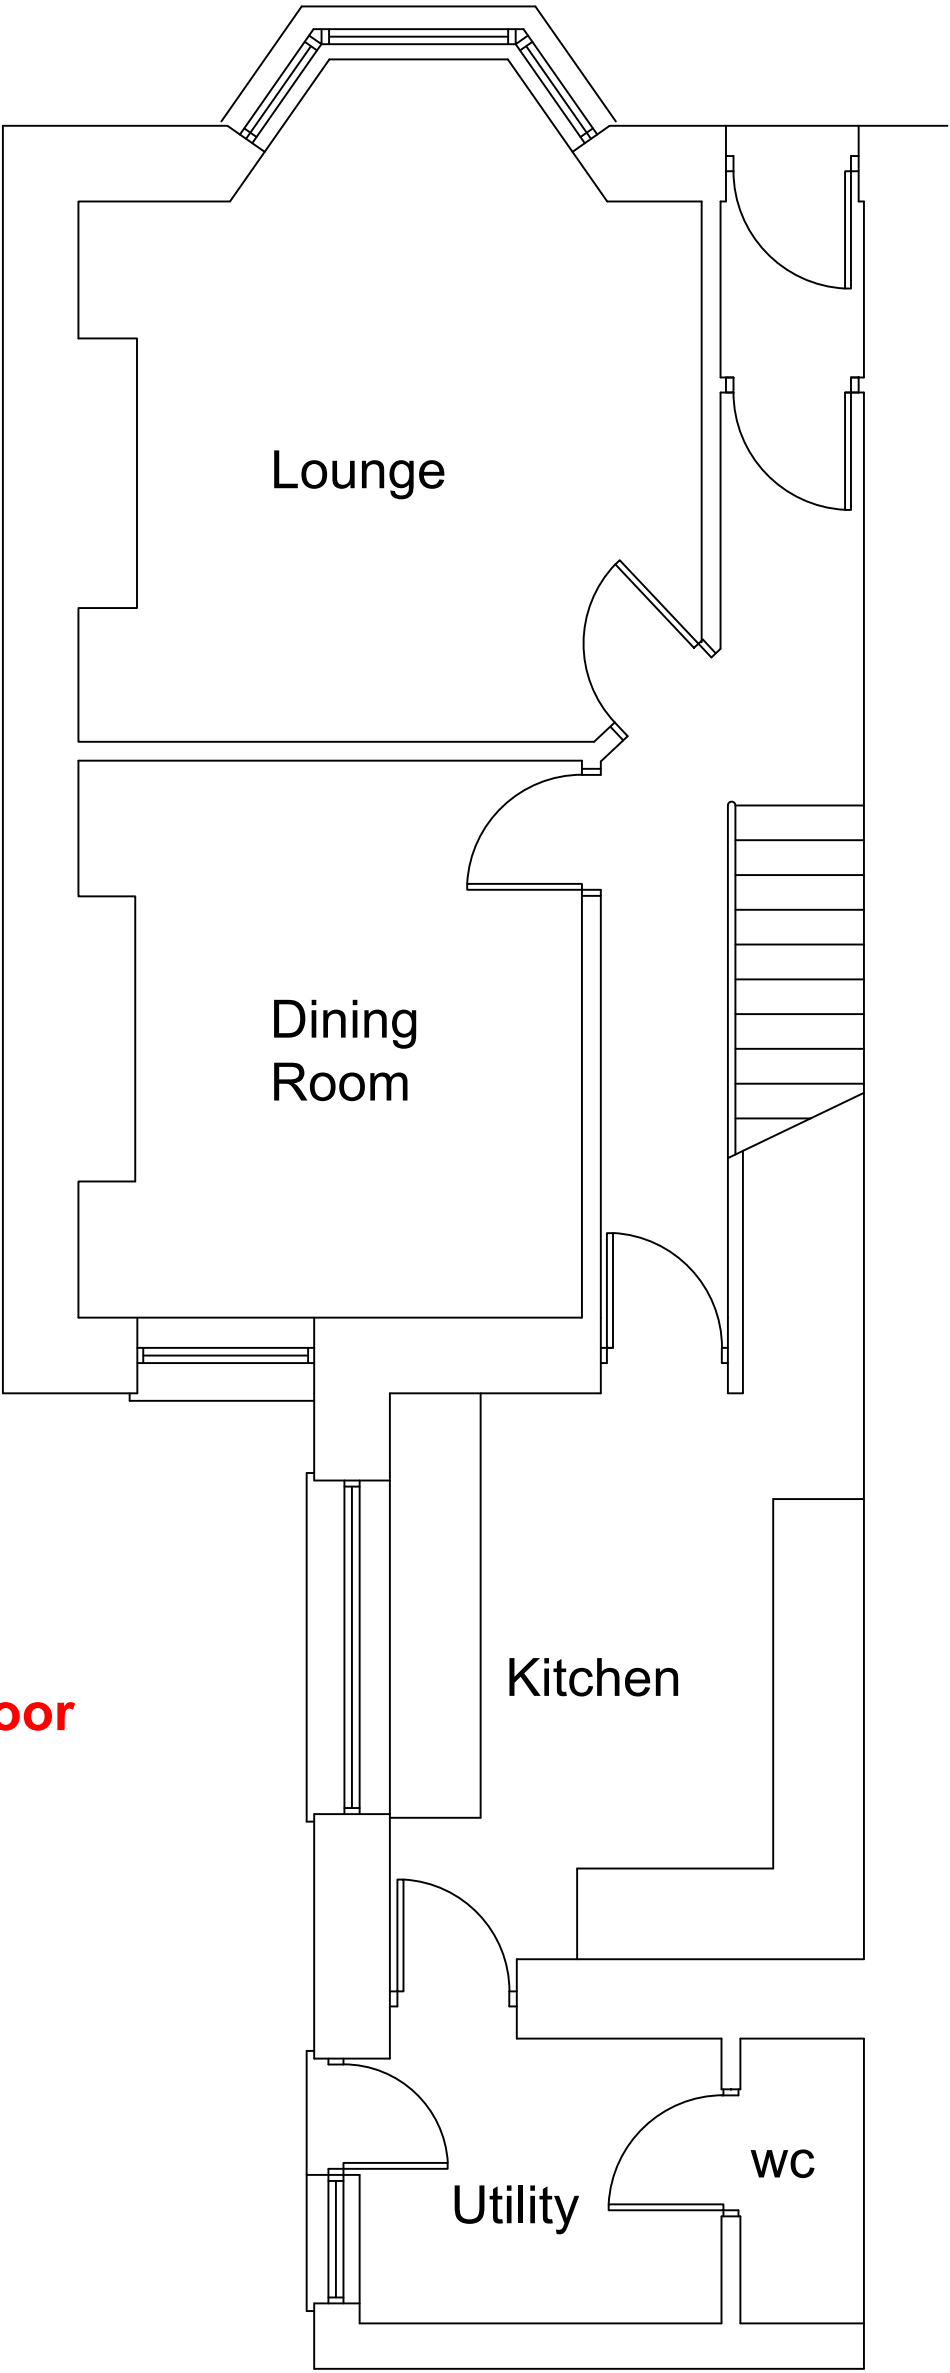

No changes to this floor

REVISIONS A -	CLIENT Gavin Jones & Gail Anne Siddall 80 Old Road Neath SA11 2BU		JOB TITLE Proposed Domestic Extension to add a bedroom and bathroom within the loft space		DRNG. TITLE Ground Floor Plan - PROPOSED	
	DATE: 27th November 2023	CHECKED:	SCALE: 1:50	A3	DRNG. NO. JD006	REV.