


Proposed Site Layout

1:200 @ A1

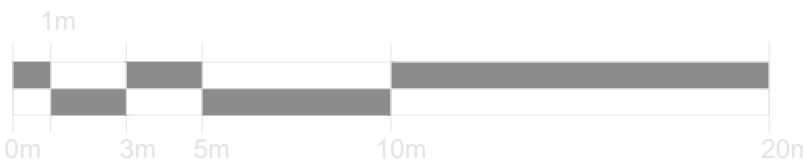

NOTE:
Solid red line indicates
site boundary



Revisions:			
Rev	Date	Init	Description
1	23/12/24	PH	First Issue
A	23/12/15	PH	Planning Issue



HURLEY & DAVIES

12 Arts Court,
Riverside Business Park
Swinley, SAT 8AJ
TEL : 01792 791100
FAX : 01792 641110
contact@hurleyanddaves.co.uk
www.hurleyanddaves.co.uk

206 High Street,
Blackwood, Caerphilly,
NP22 1AJ
TEL : 01495 223281

THIS drawing must not be scaled, figured dimensions and levels should be used. Any inaccuracies must be notified to the Contract Administrator.

THIS DRAWING IS COPYRIGHT

DRAWING STATUS: Planning Drawing No. HD5089 AR.01.00.101 Rev.

Client: SWP Scale: as shown
Project: Gelli Nudd Date: 24/10/23
Title: Proposed Site Plan - Existing Building Refurbishment Drawn: PH
Checked: LH