

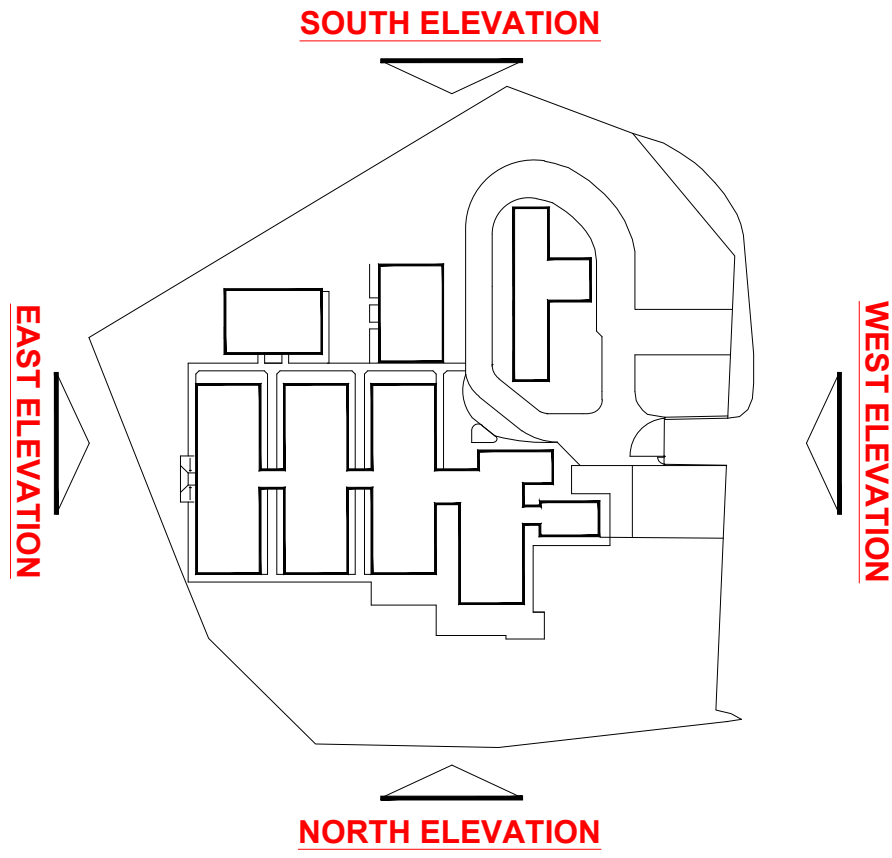
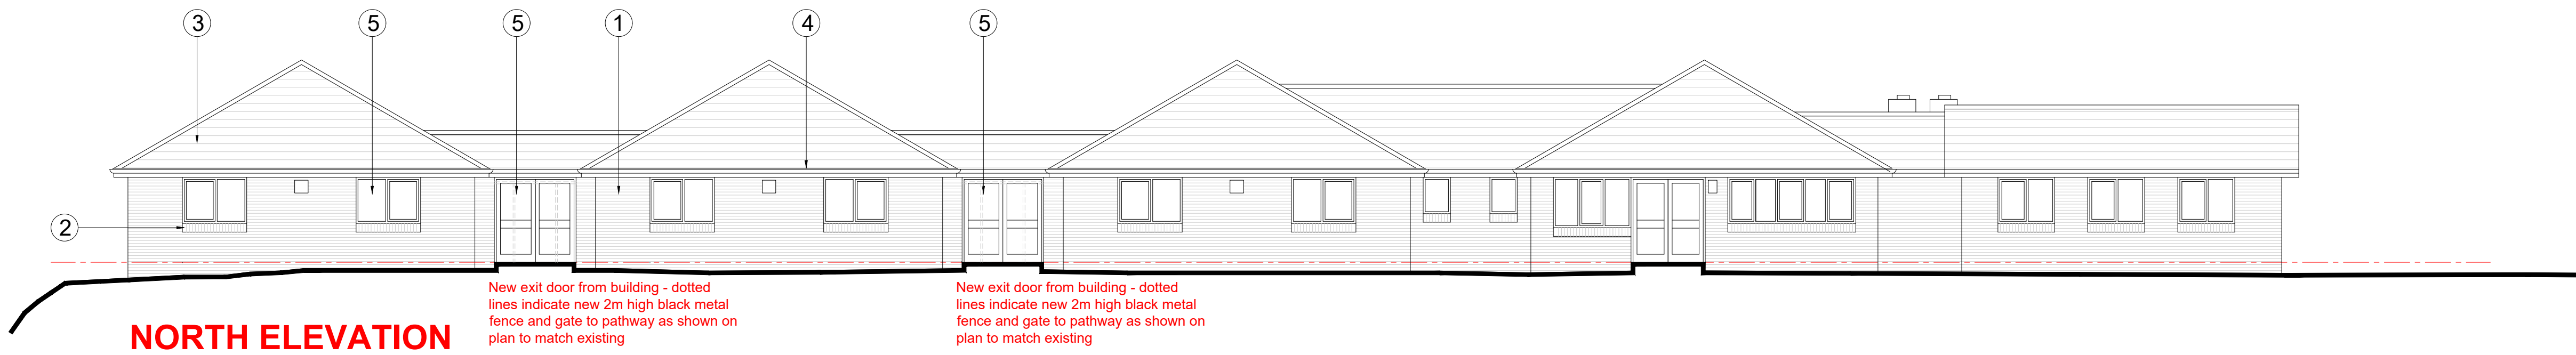
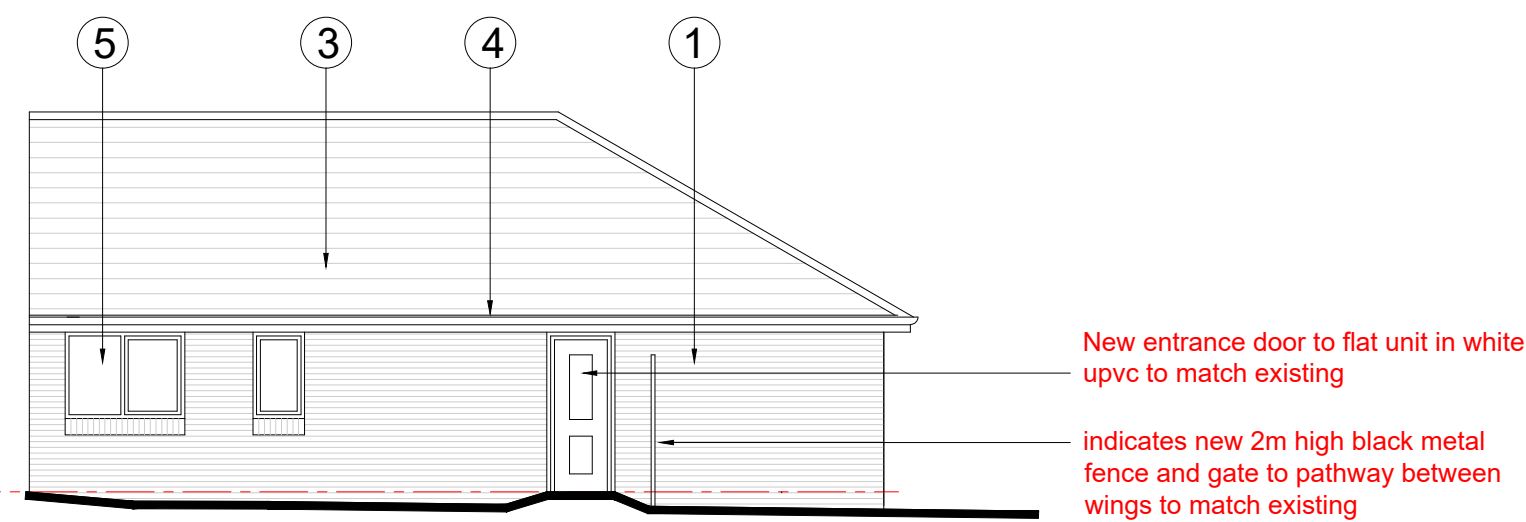
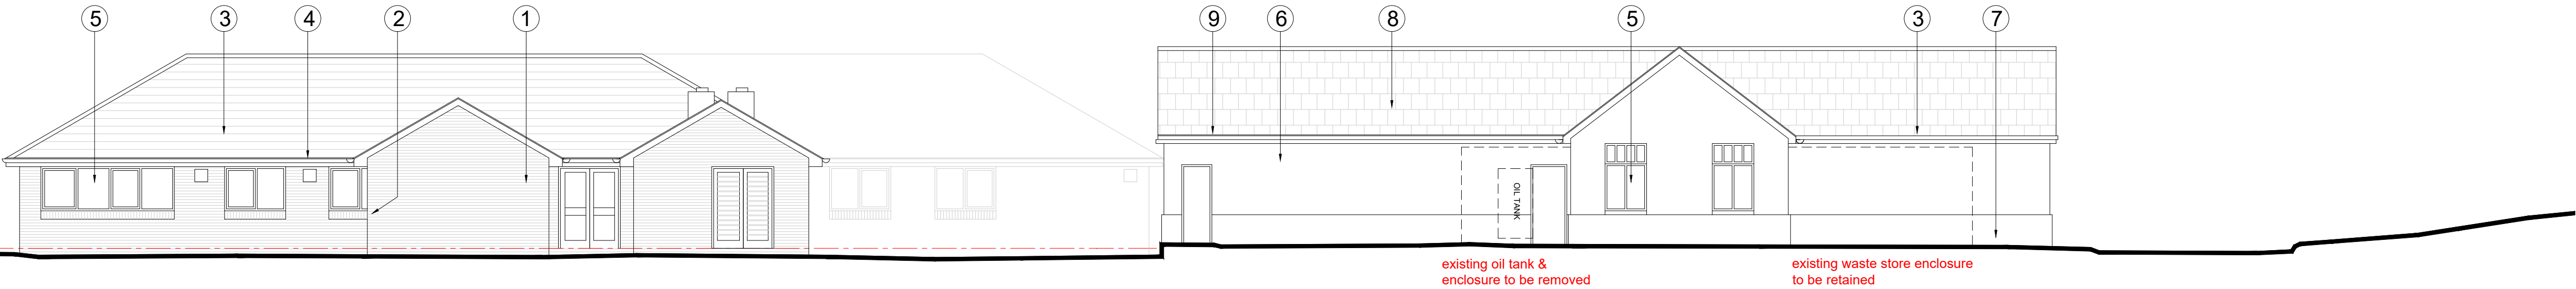



FINISHES NOTES:

1. Red facing brick
2. Brick cills
3. Brown concrete roof tiles
4. Green rainwater good and downpipes
5. White Upvc windows and doors
6. Natural stonework
7. Rendered panels and quions
8. Slate roof
9. White rainwater good and downpipes

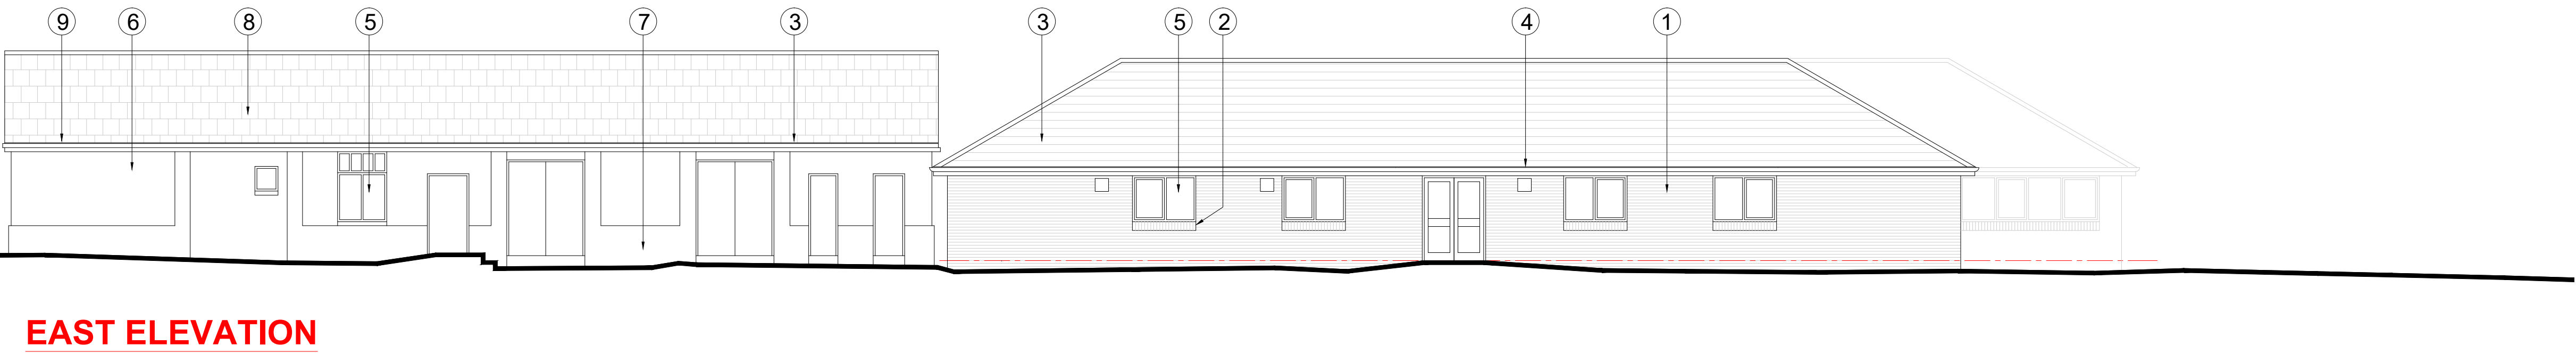

Proposed Floor Plan - Existing Building Refurb
1:100 @ A1

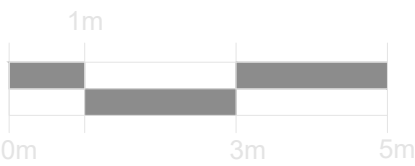

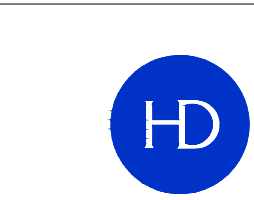

HURLEY & DAVIES

12 Axis Court,
Riverside Business Park
Swansea, SA7 0JL
TEL : 01792 791100
FAX : 01792 641100
contact@hurleyanddaves.co.uk
www.hurleyanddaves.co.uk

206 High Street,
Blackwood, Caerphilly,
NP23 1AJ
TEL : 01495 223281

DRAWING STATUS:
Planning

Drawing No.
HD5089-AR.01.00.171

Rev.

Rev	Date	Int	Description
1	23/08	PH	Draft Planning issue to client
A	23/10	PH	Planning issue

This drawing must not be scaled, figured dimensions and levels should be used. Any inaccuracies must be notified to the Contract Administrator.

THIS DRAWING IS COPYRIGHT

Client: SWP
Project: Gelli Nudd - Refurbishment
Title: Proposed Elevations - Existing Building Refurbishment

Scale: as shown
Date: 24/10/23
Drawn: PH
Checked: LH