


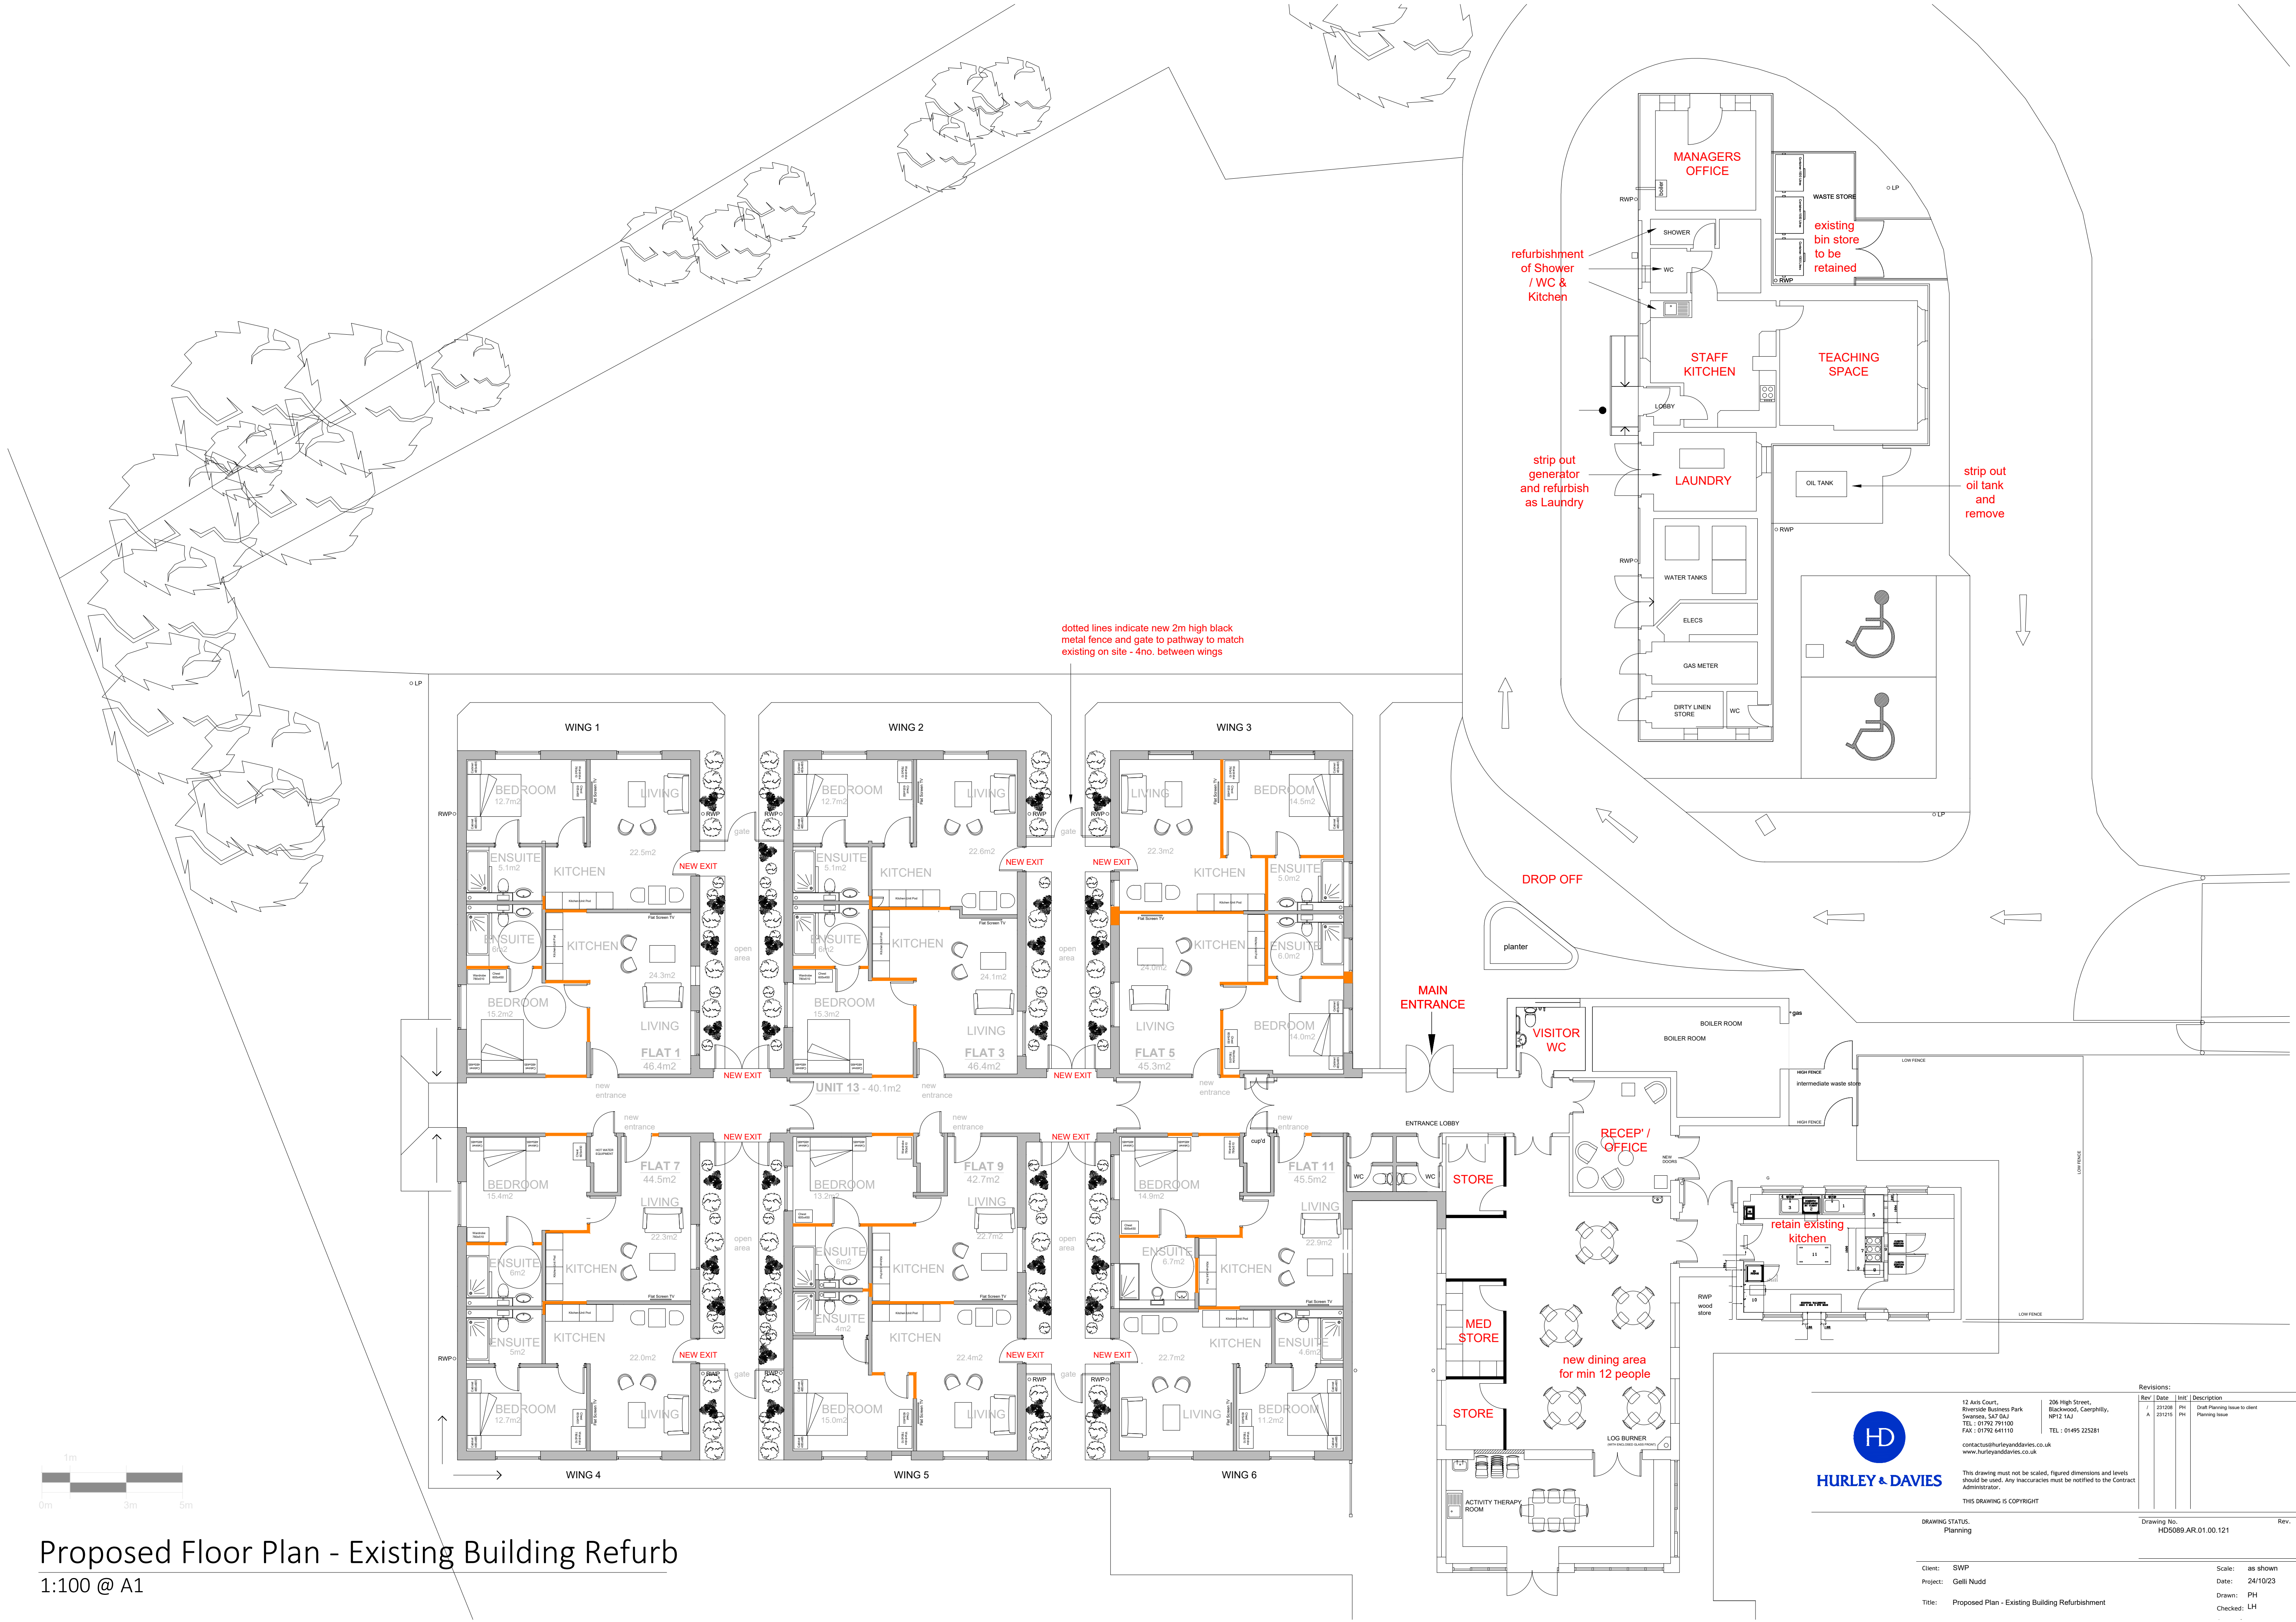

Proposed Floor Plan - Existing Building Refurb
1:100 @ A1



12 Arts Court,
Riverside Business Park
Swinley, SAT 8AJ
TEL : 01792 791100
FAX : 01792 541110
www.hurleyanddaves.co.uk

206 High Street,
Blackwood, Caerphilly,
NP23 5AJ
TEL : 01495 223281

This drawing must not be scaled, figured dimensions and levels should be used. Any inaccuracies must be notified to the Contract Administrator.

THIS DRAWING IS COPYRIGHT

DRAWING STATUS:
Planning

Revisions:			
Rev	Date	Init	Description
1	23/08	PH	Draw Planning Issue to client
A	23/15	PH	Planning Issue

Drawing No.
HD5089.AR.01.00.121

Client: SWP
Project: Gelli Nudd
Title: Proposed Plan - Existing Building Refurbishment

Scale: as shown
Date: 24/10/23
Drawn: PH
Checked: LH