





NORTH ELEVATION

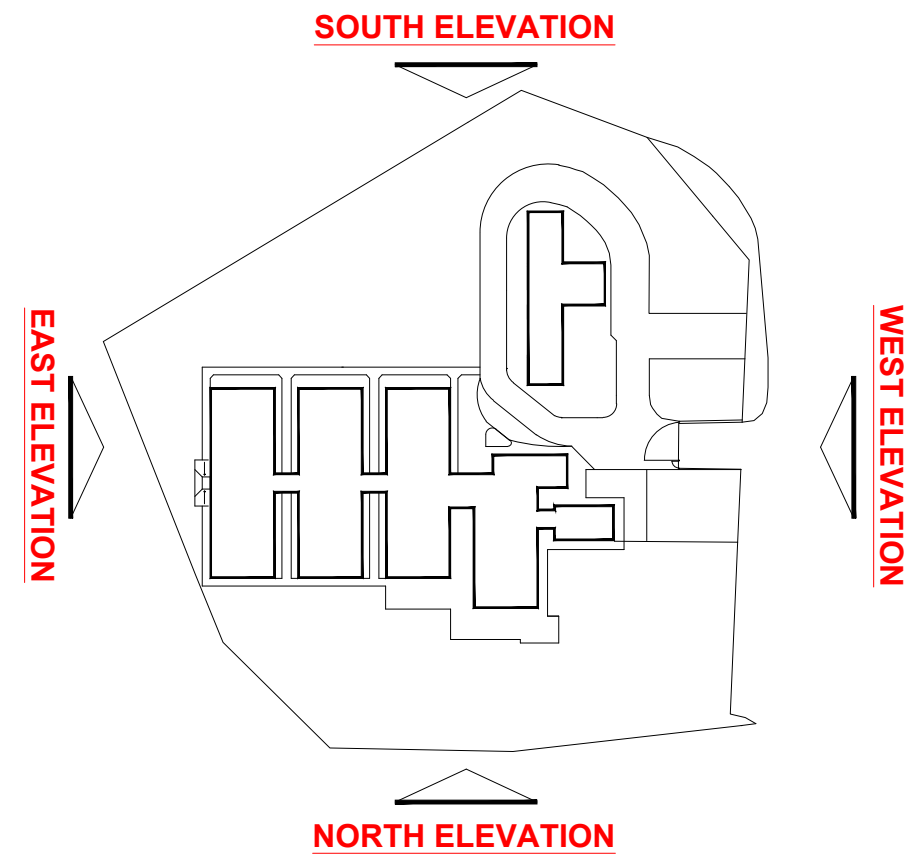


FINISHES NOTES:


1. Red facing brick
2. Brick cills
3. Brown concrete roof tiles
4. Green rainwater good and downpipes
5. White Upvc windows and doors
6. Natural stonework
7. Rendered panels and quions
8. Slate roof
9. White rainwater good and downpipes

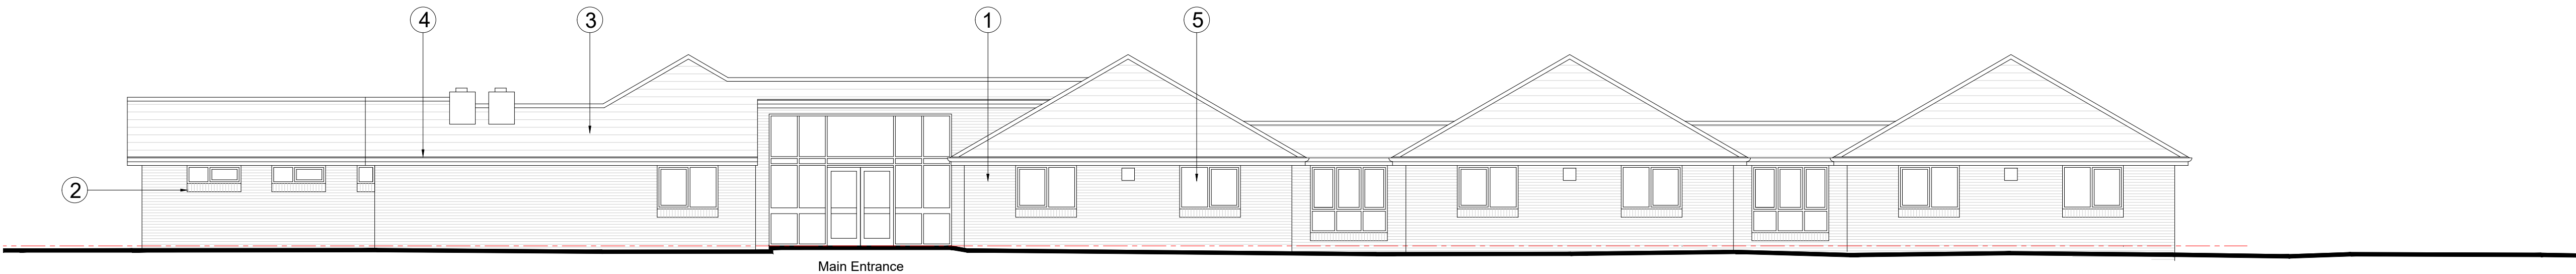


SOUTH ELEVATION

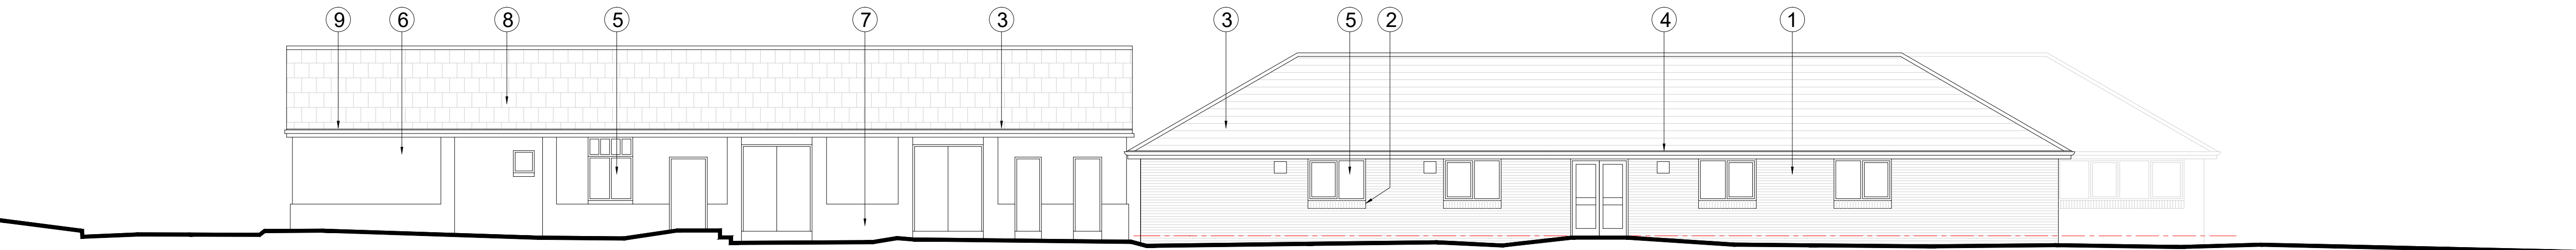

EAST ELEVATION

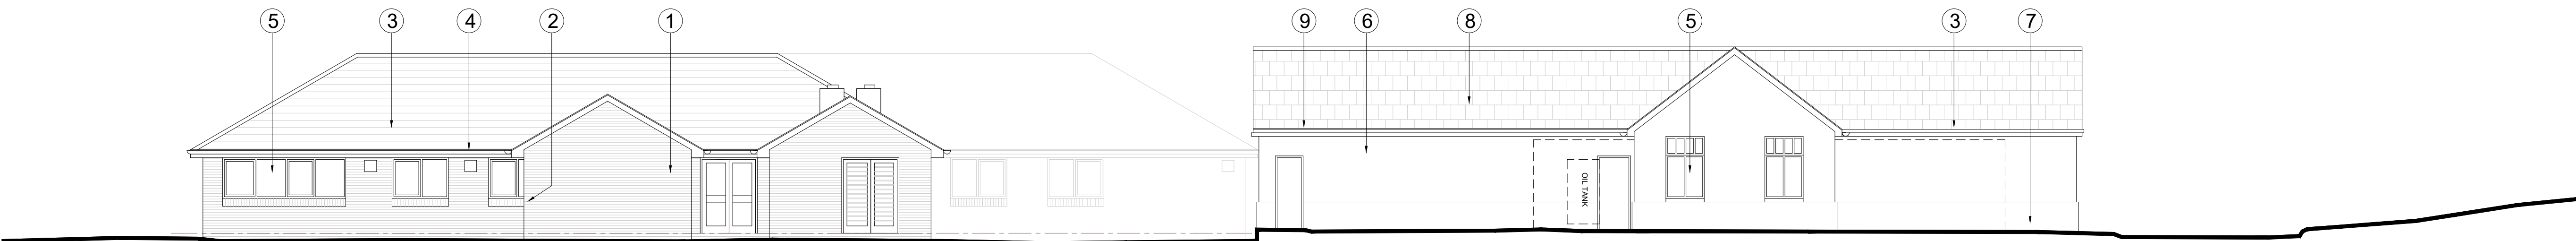


WEST ELEVATION

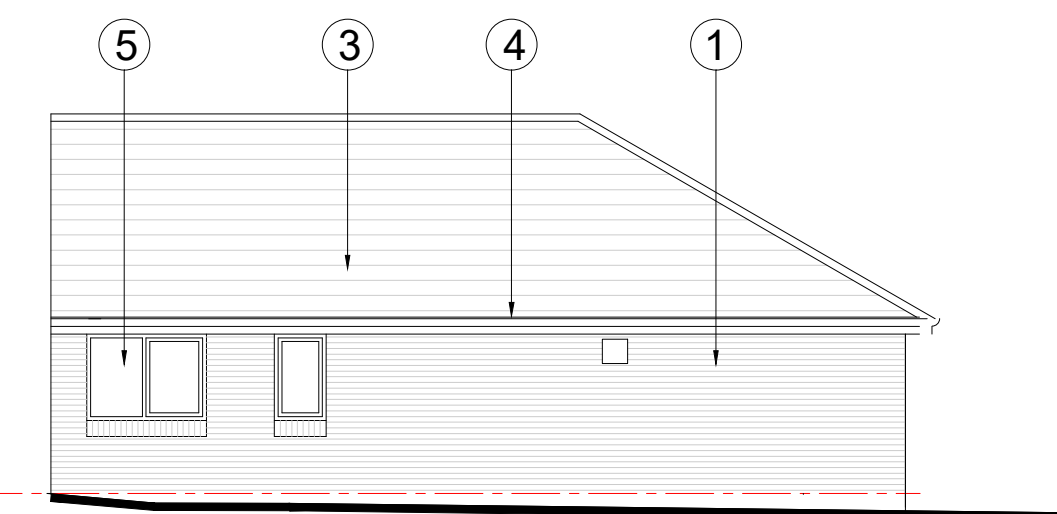

TYPICAL INTERNAL WING ELEVATION

Existing Elevations
1:100 @ A1

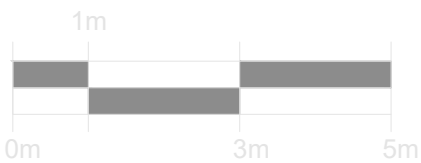

 HURLEY & DAVIES	12 Arts Court, Riverside Business Park Swansea, SA7 9AJ TEL : 01792 791100 FAX : 01792 641110 contact@hurleyanddaves.co.uk www.hurleyanddaves.co.uk	206 High Street, Blackwood, Caerphilly, NP12 1AJ TEL : 01495 233281	Revisions:			
			Rev	Date	Int	Description
			A	23/10/23	PH	Draft Planning issue to client
				23/10/23	PH	Planning issue
This drawing must not be scaled, figured dimensions and levels should be used. Any inaccuracies must be notified to the Contract Administrator.						
THIS DRAWING IS COPYRIGHT						
DRAWING STATUS: Planning			Drawing No. HD5089.AR.01.00.170			
Client: SWP			Scale: as shown			
Project: Gelli Nudd			Date: 24/10/23			
Title: Existing Elevations			Drawn: PH			
			Checked: LH			