




Reproduced from an Ordnance Survey map with the permission of the
Controller of Her Majesty's Stationary Office.
©Crown Copyright. All rights reserved.

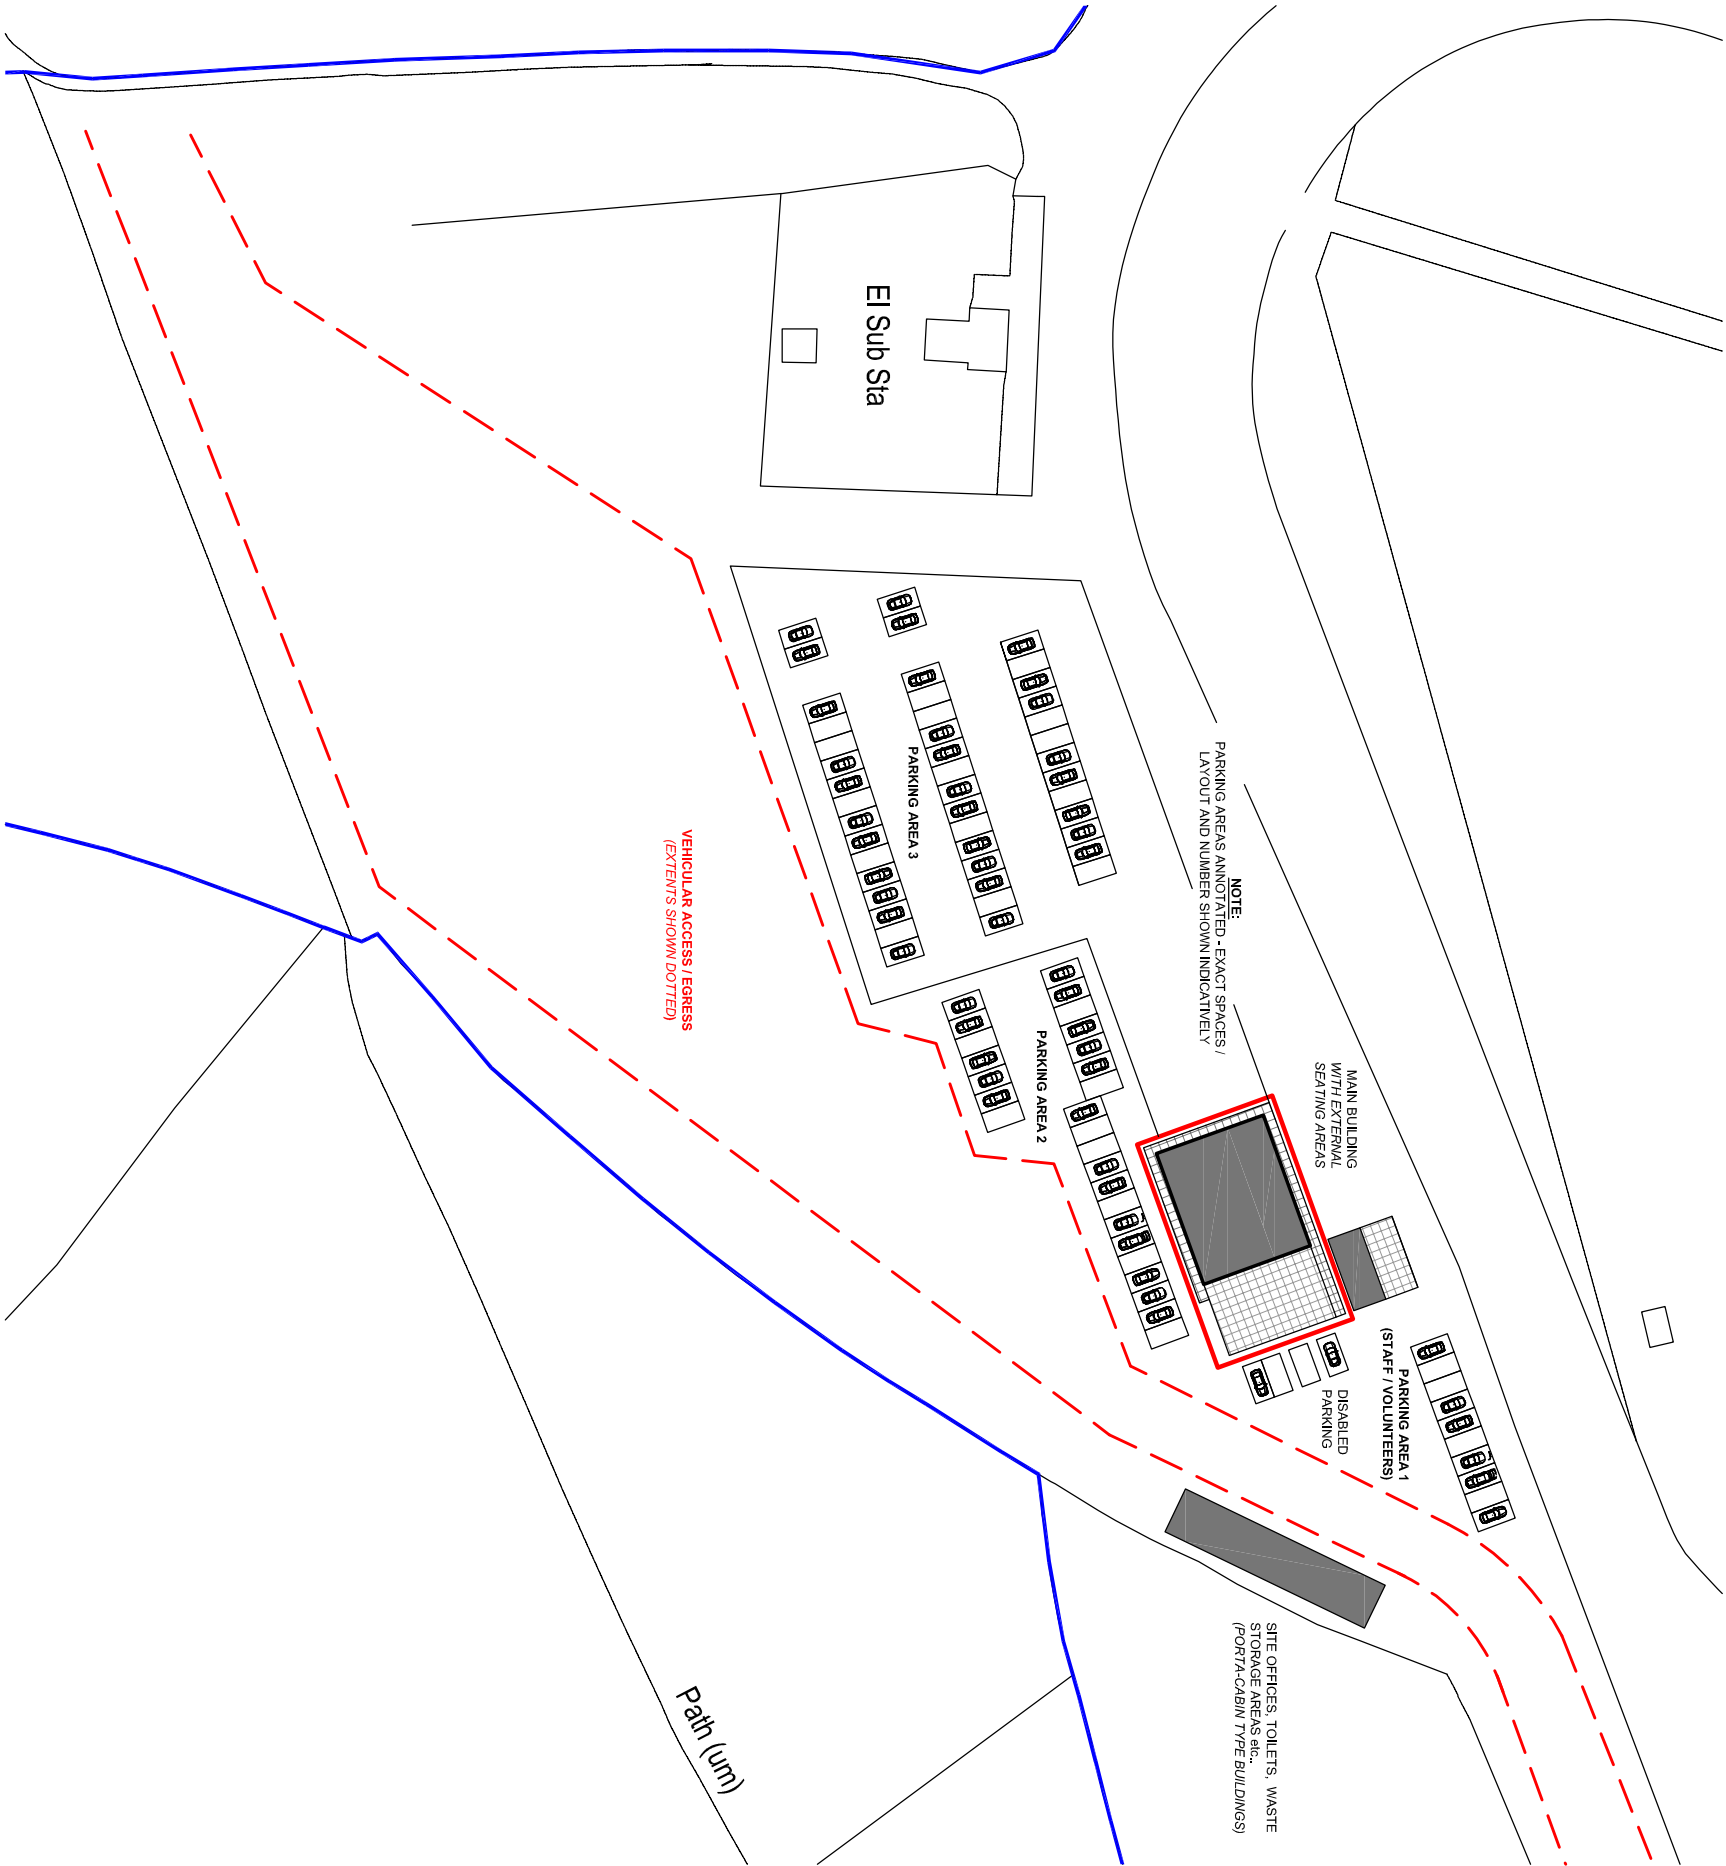

EXISTING SITE PLAN (showing parking areas)
Scale 1:1000

Client:

AMMAN VALLEY
TROTTLING CLUB
Taigwaith
Ammanford

Project Title:

NEW CLUBHOUSE
FACILITY

General Notes:

1. Draw and scale from this drawing. Take linear dimensions only.
2. Dimensions are in millimetres unless otherwise stated.

Drawing Issue:

PLANNING

Drawing Title:

PROPOSED SITE PLAN

Drawing No:

002

Revision:

Date:

22-12-2022

Revised:

Scale(s):

1:1000

Paper Size:

A3



Cwm Planning & Design Ltd.
(architectural and draughting services)