


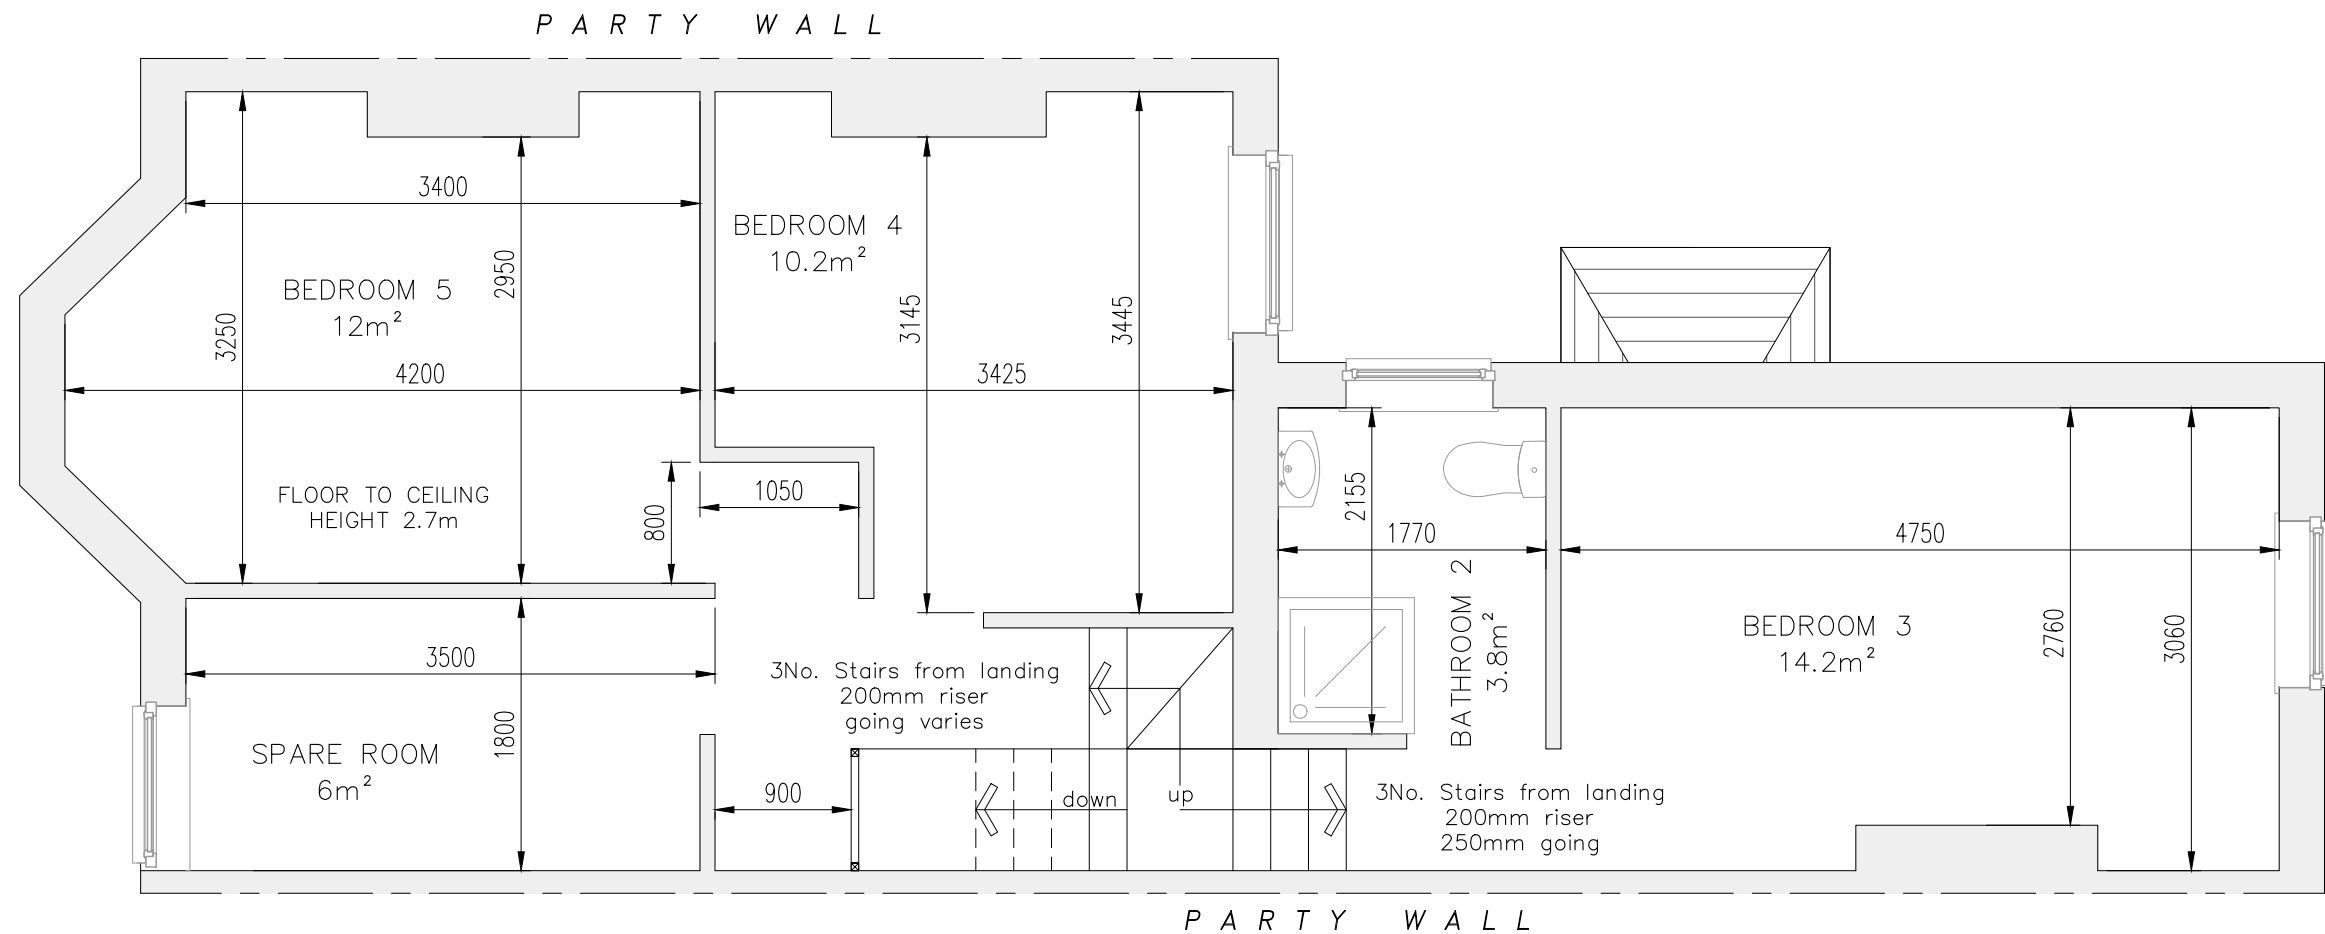

31 YNYS STREET, PORT TALBOT
 FIRST FLOOR
 PROPOSED
 SCALE 1:50

31 Ynys Street,
 Port Talbot
 SA13 1YW

Drawing

Proposed First Floor Plan

Scale
 1:50 @ A3

Date
 OCT 2023

Drawn by
 SC
 Chkd by
 RB

Drawing No.

23001/04

S.Clement
 4 Bryngwyn Avenue,
 Garden Village,
 Swasea
 SA4 4EX
 Tel. 07842510578