


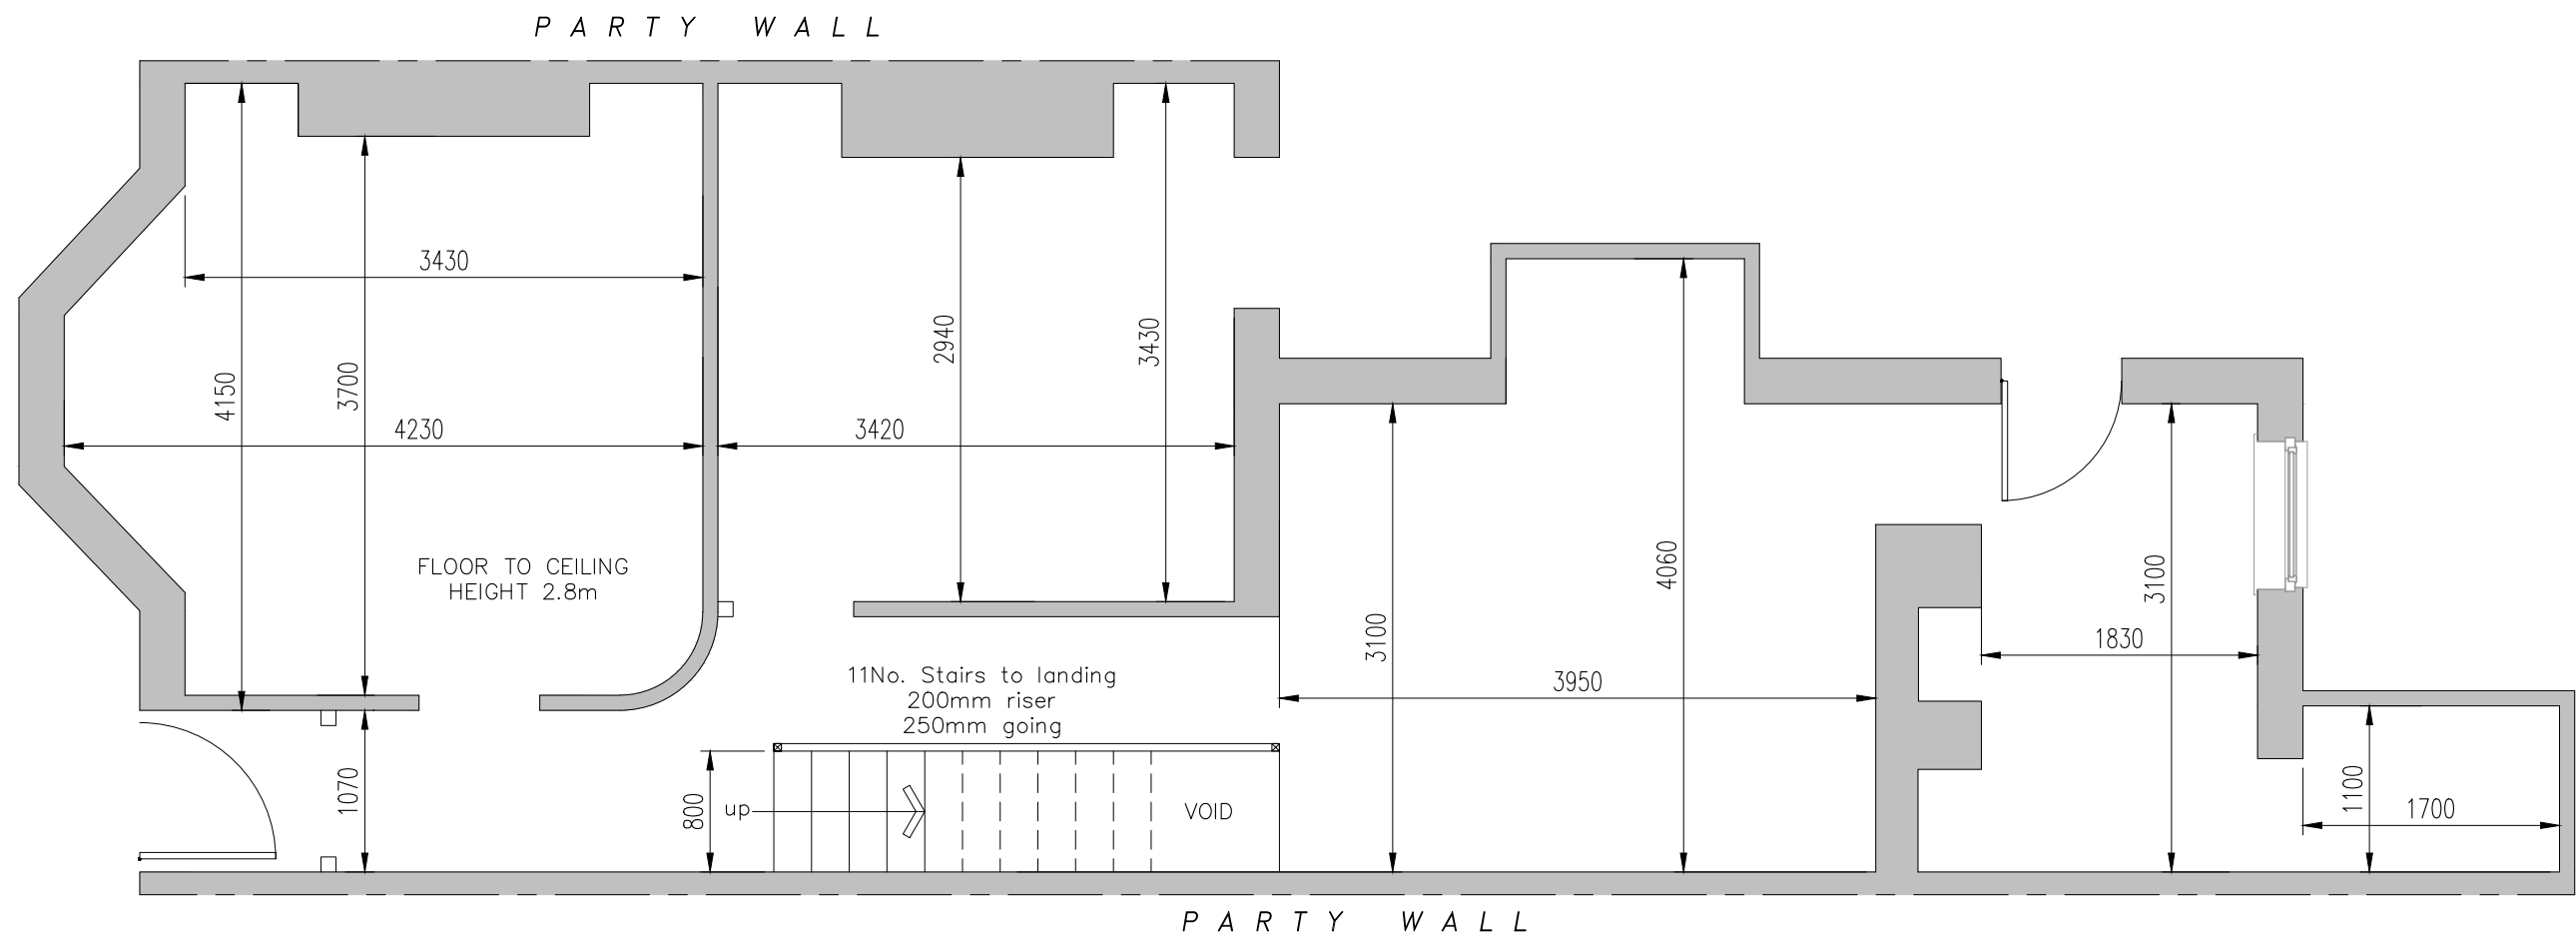

31 YNYS STREET, PORT TALBOT
GROUND FLOOR
EXISTING
SCALE 1:50

31 Ynys Street,
Port Talbot
SA13 1YW

Drawing

Existing Ground Floor Plan

Scale
1:50 @ A3

Date
OCT 2023

Drawn by
SC
Chkd by
RB

Drawing No.

23001/01

S.Clement
4 Bryngwyn Avenue,
Garden Village,
Swasea
SA4 4EX
Tel. 07842510578